

**MERCED COMMUNITY COLLEGE DISTRICT
 BID # 2025-07 MERCED COLLEGE ADMIN MULTI-ZONE HVAC REPLACEMENT
 TABLE OF CONTENTS**

Section	Description		Section	Description
00 01 10	Table of Contents		00 61 13	Performance Bond
00 11 13	Notice Calling for Bids		00 61 14	Labor & Materials Payment Bond
00 21 13	Instructions for Bidders		00 62 90	Verification of Certified Payroll Records Submittal to Labor Commissioner
00 41 22	Bid Proposal		00 65 01	Conditional Waiver & Release on Progress Payment
00 43 36	Subcontractors List		00 65 02	Unconditional Waiver & Release on Progress Payment
00 45 10	DIR Registration Verification		00 65 03	Conditional Waiver & Release on Final Payment
00 45 13	Statement of Qualifications		00 65 04	Unconditional Waiver & Release on Final Payment
00 45 19	Non-Collusion Affidavit		00 65 36	Contractor Guarantee Form
00 45 23	Certificate of Workers Compensation Insurance		00 65 37	Contractor Certification of Subcontractor Claim
00 45 27	Drug-Free Workplace Certification		00 72 13	General Conditions
00 52 00	Agreement		0073 13	Special Conditions
00 61 10	Bid Bond			

THIS PAGE INTENTIONALLY BLANK

NOTICE CALLING FOR BIDS

DISTRICT	MERCED COMMUNITY COLLEGE DISTRICT
PROJECT DESCRIPTION	BID # 2025-07 MERCED COLLEGE ADMIN MULTI-ZONE HVAC REPLACEMENT
PROJECT BUDGET	\$450,000.00
LATEST TIME/DATE FOR SUBMISSION OF BID PROPOSALS	2:00 P.M. Wednesday, June 25, 2025
LOCATION FOR SUBMISSION OF BID PROPOSALS	Merced College, Purchasing Office (Corner University Drive and West Community College Drive) 3600 M Street, Merced, California 95348
LOCATION FOR OBTAINING BID AND CONTRACT DOCUMENTS	https://www.mccd.edu/about-merced-college/divisions/admin-services/purchasing/bids/

NOTICE IS HEREBY GIVEN that the Merced Community College District (District), acting by and through its Board of Trustees, will receive up to, but not later than the above-stated date and time, sealed Bid Proposals for the Contract for the Work generally described as:

BID # 2025-07 MERCED COLLEGE ADMIN MULTI-ZONE HVAC REPLACEMENT

1. Submittal of Bid Proposals. All Bid Proposals must be submitted on forms furnished by the District prior to the last time for submission of Bid Proposals and the District's public opening and reading of Bid Proposals.
2. Bid and Contract Documents. All Bid and Contract Documents are available through Merced College, through the link provided above.
3. Documents Accompanying Bid Proposal. Each Bid Proposal shall be accompanied by: (i) the required Bid Security; (ii) Subcontractors List; (iii) Statement of Qualifications; (iv) Non-Collusion Affidavit; and (v) DIR Registration Verification.
4. Project Budget. The Project Budget for the Work is set forth above. If bidding for the Work includes Alternate Bid Items, the selection of Alternate Bid Items for determination of the lowest priced Bid Proposal will be by priority of Alternate Bid Items, up to but not exceeding the Project Budget. If bidding for the Work does not include Alternate Bid Items, the Project Budget set forth above is for information purposes only.
5. Pre-Bid Inquiries. Bidders may submit pre-bid inquiries or clarification requests. Bidders are solely and exclusively responsible for submitting pre-bid inquiries or clarification requests no later than **2:00 PM SEVEN (7) Calendar days** before the latest date for submittal of Bid Proposals. Pre-bid inquiries or clarification requests shall be submitted to. PurchasingBids@mccd.edu
6. Prevailing Wage Rates. The Contractor and all Subcontractors shall pay not less than the applicable prevailing wage rate for the classification of labor provided by their respective workers to execute the Work. Copies of the prevailing wage rates in the locality where the Work is to be performed, entitled PREVAILING WAGE SCALE are available to any interested party on the INTERNET at http://www.dir.ca.gov/dlsr/statistics_research.html. In addition to compliance with prevailing wage

requirements, the successful Bidder shall comply with all other applicable provisions of the Labor Code, the California Code of Regulations and rulings or determinations of the California Department of Industrial Relations. During the Work and pursuant to Labor Code §1771.4(a)(4), the Department of Industrial Relations shall monitor compliance with prevailing wage rate requirements and enforce the Contractor's prevailing wage rate obligations.

7. Contractors' License Classification. Bidders must possess the following classification(s) of California Contractors License at the time that the Bid Proposal is submitted and at time the Contract for the Work is awarded: **C-20 Warm-Air Heating, Ventilating and Air-Conditioning**. The Bid Proposal of a Bidder who does not possess a valid and in good standing Contractors' License in the classification(s) set forth above will be rejected for non-responsiveness. Any Bidder not duly and properly licensed is subject to all penalties imposed by law. No payment shall be made for the Work unless and until the Registrar of Contractors verifies to the District that the Bidder awarded the Contract is properly and duly licensed for the Work.
8. Contract Time. Completion of the Work shall be achieved within the time set forth in Contract Documents after the date for commencement of the Work established in the Notice to Proceed issued by the District. Failure to achieve Completion within the Contract Time will result in the assessment of Liquidated Damages as set forth in the Contract.
9. Bid Security. Each Bid Proposal shall be accompanied by Bid Security in an amount equal to TEN PERCENT (10%) of the maximum amount of the Bid Proposal, inclusive of the value of any additive Alternate Bid Item(s). A Bid Proposal not accompanied by Bid Security in the form and in the amount required is non-responsive and will be rejected by the District.
10. Payment Bond; Performance Bond. Prior to commencement of the Work, the Bidder awarded the Contract shall deliver to the District a Payment Bond and a Performance Bond issued by a California Admitted Surety in the form and content included in the Contract Documents in a penal sum equal to One Hundred Percent (100%) of the Contract Price. The Payment Bond and the Performance Bond shall be issued by a California Admitted Surety in the form and content included in the Contract Documents.
11. No Withdrawal of Bid Proposals. Bid Proposals shall not be withdrawn by any Bidder for a period of thirty (30) **days** after the opening of Bid Proposals. During this time, all Bidders shall guarantee prices quoted in their respected Bid Proposals.
12. Return of Executed Agreement. The Bidder awarded the Contract shall execute the Agreement and return the executed Agreement to the District within three (3) **calendar days** from the date of receiving notification that it is the Bidder to whom the Contract has been awarded. If the successful Bidder fails to return the executed Agreement pursuant to the foregoing, the District may declare the Bidder's Bid Security forfeited as damages caused by the failure of the Bidder to enter into the Contract and may thereupon award the Contract for the Work to the responsible Bidder submitting the next lowest Bid Proposal or may call for new bids, in its sole and exclusive discretion.
13. Job-Walk. The District will conduct a **Mandatory Job Walk on Thursday, June 5, 2025**, beginning at **10:00 AM**. Contractors are to meet at Merced College Purchasing Department, for conduct of the Job Walk. If the Job Walk is mandatory, the Bid Proposal submitted by a Bidder whose representative(s) did not attend the entirety of the Mandatory Job Walk will be rejected by the District as being non-responsive. Access to the Job Walk will be available to Bidders for ten (10) minutes after the scheduled start time of the Job Walk; no access to the Job Walk will be permitted thereafter. A Bidder whose representative(s) arrive at the Job Walk location more than ten (10) minutes after the scheduled start of the Job Walk will be denied access and will not be deemed to have attended the Job Walk.
[DISTRICT MAP HYPERLINK](#)
14. Waiver of Irregularities. The District reserves the right to reject any or all Bid Proposals or to waive any irregularities or informalities in any Bid Proposal or in the bidding.

15. Award of Contract. The Contract for the Work, if awarded, will be by action of the District's Board of Trustees to the responsible Bidder submitting the lowest priced responsive Bid Proposal. If the Bid Proposal requires Bidders to propose prices for Alternate Bid Items, the District's selection of Alternate Bid Items, if any, for determination of the lowest priced Bid Proposal and for inclusion in the scope of the Contract to be awarded shall be in accordance with the Instructions for Bidders.

Merced Community College District

Advertisement Publications: May 28, 2025 & June 4, 2025

[END OF SECTION]

[THIS PAGE INTENTIONALLY BLANK]

INSTRUCTIONS FOR BIDDERS

1. Preparation and Submittal of Bid Proposal.
 - 1.1. Bid Proposal Preparation. All information required by the bid forms must be completely and accurately provided. Numbers shall be stated in both words and figures where required in the bid forms; conflicts between a number stated in words and in figures are governed by the words. Partially completed Bid Proposals or Bid Proposals submitted on other than the bid forms included herein are non-responsive and will be rejected. Bid Proposals not conforming to these Instructions for Bidders and the Notice to Contractors Calling for Bids ("Call for Bids") may be deemed non-responsive and rejected.
 - 1.2. Bid Proposal Submittal. Bid Proposals shall be submitted at the place designated in the Call for Bids in sealed envelopes bearing on the outside the Bidder's name and address along with an identification of the Work for which the Bid Proposal is submitted. Bidders are solely responsible for timely submission of Bid Proposals to the District at the place designated in the Call for Bids.
 - 1.3. Date and Time of Bid Proposal Submittal. A Bid Proposal is submitted only if the outer envelope containing the Bid Proposal is marked with the Project title and is received by a District Purchasing Department representative for logging-in at (or before) the latest date and time for submittal of Bid Proposals. The official U.S. time-clock website: <https://www.time.gov/> is controlling and determinative as to the time of the Bidder's submittal of the Bid Proposal. The foregoing notwithstanding, whether or not Bid Proposals are opened exactly at the time fixed in the Call for Bids, no Bid Proposals shall be received or considered by the District after it has commenced the public opening and reading of Bid Proposals; Bid Proposals submitted after such time are non-responsive and will be returned to the Bidder unopened.
2. Bid Security. Each Bid Proposal shall be accompanied by Bid Security in the form of: (i) cash, (ii) a certified or cashier's check made payable to the District or (iii) a Bid Bond, in the form and included with the Contract Documents (the "Bid Security") in at least the amount set forth in the Call for Bids. A Bid Proposal submitted without the required Bid Security is non-responsive and will be rejected. If the Bid Security is in the form of a Bid Bond, the Bidder's Bid Proposal is deemed responsive only if the Bid Bond is in the form and content included herein and the Surety is an Admitted Surety Insurer under Code of Civil Procedure §995.120.
3. Documents Accompanying Bid Proposal; Signatures. The Bid Proposal and all other documents required to be submitted with the Bid Proposal shall be executed by an individual duly authorized to execute the same on behalf of the Bidder; failure of a Bid Proposal to conform to the foregoing will render the Bid Proposal non-responsive and rejected.
4. Bidder and Subcontractors' DIR Registered Contractor Status. Each Bidder must be a DIR Registered Contractor when submitting a Bid Proposal. The Bid Proposal of a Bidder who is not a DIR Registered Contractor when the Bid Proposal is submitted will be rejected for non-responsiveness. All Subcontractors identified in a Bidder's Subcontractors' List must be DIR Registered contractors at the time the Bid Proposal is submitted. The foregoing notwithstanding, a Bid Proposal is not subject to rejection for non-responsiveness for listing Subcontractor the Subcontractors List who is/are not DIR Registered contractor(s) if such Subcontractor(s) complete DIR Registration pursuant to Labor Code §1771.1(c)(1) or (2). Further, a Bid Proposal is not subject to rejection if the Bidder submitting the Bid Proposal lists any Subcontractor(s) who is/are not DIR Registered contractors and such Subcontractor(s) do not become DIR Registered pursuant to Labor Code §1771.1(c)(1) or (2) prior to award of the Contract, the Bidder, if awarded the Contract, must request consent of the District to substitute a DIR Registered Subcontractor for any non-DIR Registered Subcontractor(s) pursuant to Labor Code §1771.1(c)(3) without adjustment of the Contract Price or the Contract Time.
5. Modifications or Withdrawal of Bid Proposal. Changes to the bid forms which are not specifically called for or permitted may result in the District's rejection of the Bid Proposal as being non-responsive. No oral or telephonic modification of any submitted Bid Proposal will be considered.

After submittal of a Bid Proposal, a Bidder may modify or withdraw its Bid Proposal only by written request actually received by the District prior to the scheduled closing time for the receipt of Bid Proposals and the District's public opening and reading of Bid Proposals; written requests to withdraw or modify a submitted Bid Proposal received by the District after the scheduled closing time for receipt of Bid Proposals shall not be considered by the District, nor effective to withdraw such Bid Proposal.

6. Erasures; Inconsistent or Illegible Bid Proposals. Erasures, interlineations or other corrections to any document submitted with a Bid Proposal shall be suitably authenticated by affixing in the margin immediately opposite such erasure, interlineations or correction the surname(s) of the person(s) signing the Bid Proposal. Any Bid Proposal not conforming to the foregoing may be deemed by the District to be non-responsive. If any Bid Proposal or portions thereof, is determined by the District to be illegible, ambiguous or inconsistent, the District may reject such a Bid Proposal as being non-responsive.
7. Examination of Site and Contract Documents. Each Bidder shall, at its sole cost and expense, inspect the Site and to become fully acquainted with the Contract Documents and conditions affecting the Work. Failure of a Bidder to receive or examine any of the Contract Documents or to inspect the Site shall not relieve such Bidder from any obligation with respect to the Bid Proposal, or the Work required under the Contract Documents. The District assumes no responsibility or liability to any Bidder for, nor shall the District be bound by, any understandings, representations or agreements of the District's agents, employees or officers concerning the Contract Documents or the Work made prior to execution of the Contract which are not in the form of Bid Addenda duly issued by the District. The submission of a Bid Proposal shall be deemed prima facie evidence of the Bidder's full compliance with the requirements of this section.
8. Agreement and Bonds. The Agreement which the successful Bidder, as Contractor, will be required to execute along with the forms Payment Bond, Performance Bond and other documents and instruments which are required to be furnished are included in the Contract Documents and shall be carefully examined by the Bidder.
9. Interpretation of Drawings, Specifications or Contract Documents. The District will respond to any pre-bid inquiry submitted in accordance with requirements established in the Call for Bids. If in the sole discretion of the District, a response to a pre-bid inquiry affects or potentially affects other Bidders, the Work, the Contract Documents or other requirements, the District will issue addenda. A copy of any such addendum will be delivered by fax, email or mail to each Bidder receiving a set of the Contract Documents. No person is authorized to render an oral interpretation or correction of any portion of the Contract Documents to any Bidder, and no Bidder is authorized to rely on any such oral interpretation or correction. Failure to request interpretation or clarification of any portion of the Contract Documents pursuant to the foregoing is a waiver of any discrepancy, defect or conflict therein.
10. District's Right to Modify Contract Documents. Before the public opening and reading of Bid Proposals, the District may modify the Work, the Contract Documents, or any portion(s) thereof by the issuance of written addenda disseminated to all Bidders who have obtained a copy of the Specifications, Drawings and Contract Documents pursuant to the Call for Bids. If the District issues any addenda during the bidding, the failure of any Bidder to acknowledge such addenda in its Bid Proposal will render the Bid Proposal non-responsive and rejected.
11. Bidders Interested in More Than One Bid Proposal; Non-Collusion Affidavit. No person, firm, corporation or other entity shall submit or be interested in more than one Bid Proposal for the same Work; provided, however, that a person, firm or corporation that has submitted a sub-proposal to a Bidder or who has quoted prices for materials to a Bidder is not disqualified from submitting a sub-proposal, quoting prices to other Bidders or submitting a Bid Proposal for the proposed Work to the District. The form of Non-Collusion Affidavit included in the Contract Documents must be completed

and duly executed on behalf of the Bidder; failure of a Bidder to submit a completed and executed Non-Collusion Affidavit with its Bid Proposal will render the Bid Proposal non-responsive.

12. Award of Contract.

- 12.1. Waiver of Irregularities or Informalities. The District reserves the right to reject any and all Bid Proposals or to waive any irregularities or informalities in any Bid Proposal or in the bidding.
- 12.2. Award to Lowest Responsive Responsible Bidder. The award of the Contract, if made by the District through action of its Board of Trustees, will be to the responsible Bidder submitting the lowest responsive Bid Proposal on the basis of the Base Bid Proposal and Alternate Bid Items selected in accordance with these Instructions.
- 12.3. Selection of Alternate Bid Items. Additive Alternate Bid Items ("ALT"), if any, will be accepted by the District in the order of priority established by the District, with the highest prioritized ALT being ALT 1. The Contract for the Work will be awarded to the Bidder submitting the lowest priced responsive Bid Proposal for the Base Bid scope and the maximum number of ALTs up to but not exceeding the Project Budget set forth in the Call for Bids. In the following example, Bidder B proposes \$19,000 for the Base Bid plus ALTs 1-3, Bidder A proposes \$20,000 and Bidder C proposes for the Base Bid plus ALTs 1-3. Pricing for the Base Bid and ALT 4 to any Bidder exceeds the Project Budget. Hence: Bidder B submitted the lowest priced proposal for the Base Bid and the maximum number of ALTs within the Project Budget.

Project Budget: \$19,000 (EXAMPLE)							
BID PRICING					BASE BID + ALTS		
	BIDDER A	BIDDER B	BIDDER C		BIDDER A	BIDDER B	BIDDER C
Base Bid	\$5,000	\$5,500	\$4,800		\$5,000	\$5,500	\$4,800
ALT 1	\$8,000	\$7,500	\$7,800		\$13,000	\$13,000	\$12,600
ALT 2	\$1,000	\$1,000	\$1,200		\$14,000	\$14,000	\$13,800
ALT 3	\$6,000	\$5,000	\$7,000		\$20,000	\$19,000	\$20,800
ALT 4	\$150	\$120	\$200		\$20,150	\$19,150	\$21,000

- 12.4. Alternate Bid Items Not Included in Award of Contract. Bidders are referred to the provisions of the Contract Documents permitting the District, during performance of the Work, to add or delete from the scope of the Work any or all of the Alternate Bid Items with the cost or credit of the same being the amount(s) set forth by in the Alternate Bid Items Bid on the Proposal.
- 12.5. Responsive Bid Proposal. A responsive Bid Proposal shall mean a Bid Proposal which conforms, in all material respects, to requirements of the Bid and Contract Documents.
- 12.6. Responsible Bidder. Determination of the responsibility of Bidders is based on the following evaluation criteria.
- 12.6.1. Bidder Capacity. Factors affecting the Bidder's capacity to perform and complete the Work will be assessed, including: (i) Bidder's access to labor, materials and other resources necessary to complete the Work; (ii) Bidder's ability to complete the Work within the time established for completion of the Work, or portions thereof; and (iii) Bidder's ability to complete warranty obligations.
- 12.6.2. Bidder Character, Integrity. Factors reflecting the character and integrity of the Bidder, including: (i) other public agency finding/determination, within the past five (5) years, that the Bidder is not responsible; (ii) currently debarred from bidding public works projects or

debarment from bidding within past five (5) years; and (iii) false claims liability within the past five (5) years under local, state or federal laws.

12.6.3. Bidder Financial Capability. Factors considered include: (i) sufficiency of the Bidder's financial resources; (ii) whether the Bidder is current in payment of debts and performance of other financial obligations; and (iii) bankruptcy or insolvency proceedings have been instituted within the past five (5) years.

12.6.4. Bidder Prior Performance. The Bidder's prior performance on prior public works contracts, including without limitation: (i) cost overruns; (ii) compliance with general conditions and other contractual requirements, including schedule development, schedule updates and coordination of labor, material/equipment procurements and subcontractors; (iii) completion within allocated time; (iv) submittal of unsubstantiated, unsupported or excessive cost proposals, claims or contract adjustment requests; (iv) completion of a project by a surety; (vi) owner's exercise of default remedies; and (vii) finding or determination by any public agency that the Bidder is not a responsible bidder.

12.6.5. Safety. Factors include: (i) findings of serious or willful safety violations of safety laws, regulations or requirements by any local, state or federal agency within the past five (5) years; (ii) adequacy and implementation of safety plans, programs for on-site and off-site construction and construction related activities; and (iii) Workers Compensation Insurance EMR rating exceeding 1.25.

13. Subcontractors.

13.1. Designation of Subcontractors; Subcontractors List. Each Bidder shall submit a list of its proposed Subcontractors for the proposed Work as required by the Subletting and Subcontracting Fair Practices Act (California Public Contract Code §§ 4100 et seq.) on the form furnished. The failure of any Bid Proposal to include all information required by the Subcontractors List will result in rejection of the Bid Proposal for non-responsiveness.

13.2. Work of Subcontractors. All Bidders are referred to the Contract Documents and the notation therein that all Contract Documents are intended to be complimentary and that the organization or arrangements of the Specifications and Drawings shall not limit the extent of the Work of the Contract Documents. Accordingly, all Bidders are encouraged to disseminate all of the Specifications, Drawings and other Contract Documents to all persons or entities submitting sub-bids to the Bidder. The omission of any portion or item of Work from the Bid Proposal or from the sub-bidders' sub-bids which is/are necessary to produce the intended results and/or which are reasonably inerrable from the Contract Documents is not a basis for adjustment of the Contract Price or the Contract Time.

13.3 Subcontractor Bonds. In accordance with California Public Contract Code §4108, if a Bidder requires a bond or bonds of its Subcontractor(s), whether the expense of procuring such bond or bonds are to be borne by the Bidder or the Subcontractor(s), such requirements shall be specified in the Bidder's written or published request for sub-bids. Failure of the Bidder to comply with these requirements shall preclude the Bidder from imposing bonding requirements upon its Subcontractor(s) or rejection of a Subcontractor's bid under California Public Contract Code §4108(b).

14. Workers' Compensation Insurance. Pursuant to California Labor Code § 3700, the successful Bidder shall secure Workers' Compensation Insurance for its employees engaged in the Work of the Contract. The successful Bidder shall execute and deliver to the District the form of Workers Compensation Certification included in the Contract Documents concurrently with such Bidder's delivery of the executed Agreement to the District.

15. Bid Security Return. The Bid Security of the Bidders submitting the three lowest priced Bid Proposals, the number being solely at the discretion of the District, will be held by the District for

ten (10) days after the period for which Bid Proposals must be held open (which is set forth in the Call for Bids) or until posting by the successful Bidder(s) of the bonds, certificates of insurance required and return of executed copies of the Agreement, whichever first occurs, at which time the Bid Security of such other Bidders will be returned to them.

16. Contractor's License. No Bid Proposal will be considered from a Bidder who, at the time Bid Proposals are opened, is not licensed to perform the Work of the Contract Documents, in accordance with the Contractors' License Law, California Business & Professions Code §§7000 et seq. This requirement is not a mere formality and will not be waived by the District or its Board of Trustees. The required California Contractors' License classification(s) for the Work is set forth in the Call for Bids.
17. Non-Discriminatory Practices. It is the policy of the District that there be no discrimination against any prospective or active employee engaged in the Work because of race, color, ancestry, national origin, religious creed, sex, age, marital status or other legally protected classification. All Bidders agree to comply with the District's non-discrimination policy and all applicable Federal and California anti-discrimination laws including but not limited to the California Fair Employment & Housing Act beginning with California Government Code §§ 12940 et seq. and California Labor Code § 1735. In addition, all Bidders agree to require like compliance by any Subcontractor employed by them on the Work of the Contract.
18. Bidder's Qualifications. Each Bidder shall submit with its Bid Proposal the form of Statement of Bidder's Qualifications, which is included within the Contract Documents. All information required by Statement of Bidder's Qualifications shall be completely and fully provided. Any Bid Proposal not accompanied by the Statement of Bidder's Qualifications completed with all information required and bearing the signature of the Bidder's duly authorized representative under penalty of perjury will render the Bid Proposal non-responsive and rejected. If the District determines that any information provided by a Bidder in the Statement of Bidder's Qualifications is false or misleading, or is incomplete so as to be false or misleading, the District may reject the Bid Proposal submitted by such Bidder as being non-responsive.
19. Job-Walk. The District will conduct a Job-Walk at the time(s) and place(s) designated in the Call for Bids. The District may, in its sole and exclusive discretion, elect to conduct one or more Job-Walk(s) in addition to that set forth in the Call for Bids, in which event the District shall notify all Bidders who have theretofore obtained the Contract Documents pursuant to the Call for Bids of any such additional Job-Walk. If the District elects to conduct any Job-Walk in addition to that set forth in the Call for Bids, the District shall, in its notice of any such additional Job-Walk(s), indicate whether Bidders' attendance at such additional Job-Walk(s) is/are mandatory. If attendance at the Job Walk is indicated in the Call for Bids as being mandatory, the failure of any Bidder to have its authorized representative present at the entirety of the Job-Walk will render the Bid Proposal of such Bidder to be non-responsive. Where the Job-Walk is mandatory, a Bidder may have more than one authorized representative and/or representatives of its Subcontractors present at the Job-Walk; provided, however that attendance by representatives of the Bidder's Subcontractors without attendance by a representative of the Bidder shall not be sufficient to meet the Bidder's obligations hereunder and will render the Bid Proposal of such Bidder to be non-responsive. The District will reject the Bid Proposal of a Bidder who obtains the Bid and Contract Documents after the date of the Mandatory Job-Walks set forth in the Call for Bids unless a Job-Walk is requested by such Bidder and a Job-Walk is conducted by the District in accordance with the following provisions. The District may, in its sole and exclusive discretion, conduct such requested Job-Walk taking into consideration factors such as the time remaining prior to the scheduled opening of Bid Proposals. Any such requested Job Walk will be conducted only upon the requesting Bidder's agreement to reimburse the District for the actual and/or reasonable costs for the District's staff and its agents and representatives in arranging for and conducting such additional Job-Walk.

20. Public Records. Bid Proposals and other documents responding to the Call for Bids become the exclusive property of the District upon submittal to the District. At such time as the District issues the Notice of Intent to award the Contract pursuant to these Instructions for Bidders, all Bid Proposals and other documents submitted in response to the Call for Bids become a matter of public record and shall be thereupon be considered public records, except for information contained in such Bid Proposals deemed to be Trade Secrets (as defined in California Civil Code § 3426.1) and information provided in response to the Statement of Qualifications. A Bidder that indiscriminately marks all or most of its Bid Proposal as exempt from disclosure as a public record, whether by the notations of "Trade Secret," "Confidential," "Proprietary," or other similar notations, may result in, or render, the Bid Proposal non-responsive and rejected. The District is not liable or responsible for the disclosure of such records, including those exempt from disclosure if disclosure is deemed required by law, by an order of Court, or which occurs through inadvertence, mistake or negligence on the part of the District or its officers, employees or agents. At such time as Bid Proposals are deemed a matter of public record, pursuant to the above, any Bidder or other party shall be afforded access for inspection and/or copying of such Bid Proposals, by request made to the District in conformity with the California Access to Public Records Act, California Government Code §§6250, et. seq. If the District is required to defend or otherwise respond to any action or proceeding wherein request is made for the disclosure of the contents of any portion of a Bid Proposal deemed exempt from disclosure hereunder, the Bidder submitting the materials sought by such action or proceeding agrees to defend, indemnify and hold harmless the District in any action or proceeding from and against any liability, including without limitation attorneys' fees arising therefrom. The party submitting materials sought by any other party shall be solely responsible for the cost and defense in any action or proceeding seeking to compel disclosure of such materials; the District's sole involvement in any such action shall be that of a stakeholder, retaining the requested materials until otherwise ordered by a court of competent jurisdiction.
21. Drug Free Workplace Certificate. In accordance with California Government Code §§ 8350 et seq., the Drug Free Workplace Act of 1990, the successful Bidder will be required to execute a Drug Free Workplace Certificate concurrently with execution of the Agreement. The successful Bidder will be required to implement and take the affirmative measures outlined in the Drug Free Workplace Certificate and in California Government Code §§8350 et seq. Failure of the successful Bidder to comply with the measures outlined in the Drug Free Workplace Certificate and in California Government Code §§ 8350 et seq. may result in penalties, including without limitation, the termination of the Agreement, the suspension of any payment of the Contract Price otherwise due under the Contract Documents and/or debarment of the successful Bidder.
22. Notice of Intent to Award Contract. Following the public opening and reading of Bid Proposals, the District will issue a Notice of Intent to Award the Contract, identifying the Bidder to whom the District intends to award the Contract and the date/time/place of the District's Board of Trustees meeting at which award of the Contract will be considered.
23. Bid Protest.
- 23.1. Submittal of Bid Protest. Any Bidder submitting a Bid Proposal to the District may file a protest of the District's intent to award the Contract provided that all of the following are complied with: (i) the bid protest is in writing; (ii) the bid protest is filed and received by the District's Vice-President, Administrative Services not more than five (5) calendar days following the date of issuance of the District's Notice of Intent to Award the Contract; and (iii) the written bid protest sets forth, in detail, all grounds for the bid protest, including without limitation all facts, supporting documentation, legal authorities and argument in support of the grounds for the bid protest; any matters not set forth in the written bid protest shall be deemed waived. All factual contentions must be supported by competent, admissible and creditable evidence. Any bid protest not conforming to the foregoing shall be rejected by the District as invalid.

- 23.2. District Review and Disposition of Bid Protest. Provided that a bid protest is filed in strict conformity with the foregoing, the District's Vice-President, Administrative Services or such individual(s) as may be designated by him/her (Designee), shall review and evaluate the basis of the bid protest. The District's Vice-President, Administrative Services or Designee shall provide the Bidder submitting the bid protest with a written statement concurring with or denying the bid protest (Bid Protest Response). The Bid Protest Response is deemed the final action of the District and not subject to appeal or reconsideration by any other employee or officer of the District or the Board of Trustees of the District. The issuance of the Bid Protest Response by the District's Vice-President, Administrative Services or the Designee is an express condition precedent to the institution of any legal or equitable proceedings relative to the bidding process, the District's intent to award the Contract, the District's disposition of any bid protest or the District's decision to reject all Bid Proposals. If any such legal or equitable proceedings are instituted and the District is named as a party thereto, the prevailing party(ies) shall recover from the other party(ies), as costs, all attorneys' fees and costs incurred in connection with any such proceeding, including any appeal arising therefrom.

[END OF SECTION]

[THIS PAGE INTENTIONALLY BLANK]

BID PROPOSAL**Project: BID # 2025-07 MERCED COLLEGE ADMIN MULTI-ZONE HVAC REPLACEMENT**

Bidder Name		
Bidder Representative(s)	Name and Title _____ Name and Title _____	
Bidder Representative(s) Contact Information	Email Address(es) _____ _____	Phone/Fax (____) _____ Telephone (____) _____ Fax
Bidder Mailing Address	Address _____ City/State/Zip Code _____	
California Contractors' License	Number _____ Classification(s) and Expiration Date _____	

1. Bid Proposal.

1.1 Bid Proposal Amount. The undersigned Bidder proposes and agrees to perform the Contract including, without limitation, providing and furnishing any and all of the labor, materials, tools, equipment and services necessary to perform all obligations under the Contract Documents and to complete the Work required for the sum of _____ Dollars

(\$_____).

1.2 Acknowledgment of Bid Addenda. The Bidder confirms that this Bid Proposal incorporates and is inclusive of, all items or other matters contained in Bid Addenda issued by or on behalf of the District.

_____ **Addenda Nos.** _____ received, acknowledged
 (initial) and incorporated into this Bid Proposal.

1.3 Alternate Bid Items. The Bidder's proposed pricing for each Alternate Bid Item, if any, are set forth in the accompanying form of Alternate Bid Items Proposal. Failure of a Bidder to propose pricing for each Alternate Bid Item set forth in the accompanying Alternate Bid Items Proposal will result in the Bid Proposal being deemed non-responsive and rejected.

2. Documents Accompanying Bid Proposal. The Bidder has submitted with this Bid Proposal the following: (i) Bid Security; (ii) Subcontractors List; (iii) Statement of Qualifications; (iv) Non-Collusion Affidavit; and (v) DIR Registration Verification. The Bidder acknowledges that if this Bid Proposal and the foregoing documents are not fully in compliance with applicable requirements set forth in the Call for Bids, the Instructions for Bidders and in each of the foregoing documents, the Bid Proposal may be rejected as non-responsive.

3. Award of Contract. Concurrently with delivery of the executed Agreement to the District, the Bidder awarded the Contract shall deliver to the District: (i) Certificates of Insurance evidencing

all insurance coverages required under the Contract Documents; (ii) Performance Bond; (iii) Labor and Material Payment Bond; (ii) Certificate of Workers' Compensation Insurance; and (iv) Drug-Free Workplace Certificate. Failure of the Bidder awarded the Contract to strictly comply with the preceding may result in the District's rescinding award of the Contract and/or forfeiture of the Bidder's Bid Security.

4. Bidder Certifications. The Bidder certifies the following to the District:

4.1 Contractor License. The Bidder certifies that: (i) it possesses a valid and in good standing Contractors' License, in the necessary class(es), for performing the Work as set for in the Call for Bids; (ii) that such license shall be in full force and effect throughout the duration of the performance of the Work; and (ii) that all Subcontractors providing or performing any portion of the Work are properly licensed to perform their respective portions of the Work at the time of submitting this Bid Proposal and at all times during their performance of the Work.

4.2 DIR Registration. The Bidder certifies to the District that the Bidder is a DIR Registered contractor and that during the Work, the Bidder will verify that all subcontractors, of any tier performing any portion of the Work are DIR Registered contractors. All Work will be performed and completed by DIR Registered contractors.

5. Agreement to Bidding Requirements and Attorneys' Fees. The undersigned Bidder acknowledges and confirms its receipt, review and agreement with, the contractual requirements set forth in this Bid Proposal and the Contract Documents. By executing this Bid Proposal hereinbelow, the Bidder expressly acknowledges and agrees that if the Bidder institutes any legal or equitable proceedings in connection with this Bid Proposal and the District is named as a party thereto, the prevailing party(ies) shall recover from the other party(ies), as costs, all attorneys' fees and costs incurred in connection with any such proceeding, including any appeal arising therefrom. This provision shall constitute a binding attorneys' fee agreement in accordance with and pursuant to California Civil Code §1717 which shall be enforceable against the Bidder and the District. This attorneys fee provision shall be solely limited to legal or equitable proceedings arising out of a bid protest or the bidding process and shall not extend to or have any force and effect on the Contract for the Work or to modify the terms of the Contract Documents for the Work.

6. Acknowledgment and Confirmation. The undersigned Bidder acknowledges its receipt, review and understanding of the Drawings, the Specifications and other Contract Documents pertaining to the proposed Work. The undersigned Bidder certifies that the Contract Documents are, in its opinion, adequate, feasible and complete for providing, performing and constructing the Work in a sound and suitable manner for the use specified and intended by the Contract Documents. The undersigned Bidder certifies that it has, or has available, all necessary equipment, personnel, materials, facilities and technical and financial ability to complete the Work for the amount bid herein within the Contract Time and in accordance with the Contract Documents.

By: _____

(Signature of Bidder's Authorized Officer
or Representative)

(Typed or Printed Name)

Title:

THIS PAGE INTENTIONALLY BLANK

SUBCONTRACTORS LIST

Project ("the Work")	BID # 2025-07 MERCED COLLEGE ADMIN MULTI-ZONE HVAC REPLACEMENT
Bidder Name	_____
Bidder's Representative Signature	_____ (Signature) _____ (Typed or Printed Name)

Licensed Name of Subcontractor	Trade or Portion of Work	Address of Office, Mill or Shop	Subcontractor CSLB License No.	DIR Registration No.

DUPLICATE THIS PAGE AS NECESSARY FOR LISTING ADDITIONAL SUBCONTRACTORS

THIS PAGE INTENTIONALLY BLANK

**VERIFICATION OF CONTRACTOR AND
SUBCONTRACTORS' DIR REGISTRATION**

I am the _____ of _____ ("Bidder")
(Title/Position) (Bidder Name)
submitting the accompanying Bid Proposal for the Work described as:

BID # 2025-07 MERCED COLLEGE ADMIN MULTI-ZONE HVAC REPLACEMENT

1. The Bidder is currently registered as a contractor with the Department of Industrial Relations ("DIR").
2. The Bidder's DIR Registration Number is: _____. The expiration date of the Bidder's DIR Registration is June 30, 20____.
3. If the expiration date of the Bidder's DIR Registration will occur prior to expiration of the Contract Time for the Work and the Bidder is awarded the Contract for the Work, prior to the Bidder's DIR Registration expiration, the Bidder will take all measures necessary to renew the Bidder's DIR Registration so that there is no lapse in the Bidder's DIR Registration.
4. The Bidder, if awarded the Contract for the Work will remain a DIR registered contractor for the entire duration of the Work.
5. The Bidder has independently verified that each Subcontractor identified in the Subcontractors List is currently a DIR registered contractor.
6. The Bidder's solicitation of subcontractor bids included notice to prospective subcontractors that: (i) all sub-tier subcontractors must be DIR registered contractors at all times during performance of the Work; and (ii) prospective subcontractors may only solicit sub-bids from and contract with lower-tier subcontractors who are DIR registered contractors.
7. If any of the statements herein are false or omit material facts rendering a statement to be false or misleading, the Bidder's Bid Proposal is subject to rejection for non-responsiveness.
8. I have personal first hand-knowledge of all of the foregoing.

I declare under penalty of perjury under California law that the foregoing is true and correct.

Executed this ____ day of _____, 20____ at _____.
(City and State)

(Signature)

(Name, typed or printed)

THIS PAGE INTENTIONALLY BLANK

STATEMENT OF QUALIFICATIONS

1. Bidder Information.

1.1. Contact Information

Mailing Address	_____ Street Address _____ City, State, Zip Code
Physical Location (if different from mailing address)	_____ Street Address _____ City, State, Zip Code
Telephone/Fax	(____) _____ Telephone (____) _____ Fax

1.2. Bidder Contacts.

Name	_____
Contact Information	Telephone: (____) _____ Fax (____) _____ Email _____

1.3. California Contractors' License.

License Number(s)	_____
License Classification(s)	_____
Responsible Managing Employee; Responsible Managing Officer	_____
Expiration Date(s)	_____

1.4. Bidder Form of Entity.

☐ Corporation	☐ Limited Liability Partnership
☐ General Partnership	☐ Joint Venture
☐ Limited Partnership	☐ Sole Proprietorship
☐ Limited Liability Company	

[CONTINUED NEXT PAGE]

2. Revenue. Complete the following for the Applicant's construction operations; if any portion of the revenue disclosed is generated by non-construction operations or activities, the Applicant must identify the portion of revenue attributed to construction operations and generally describe business activities of the Applicant that generates non-construction operations related revenue.

Calendar Year/ Fiscal Year	Annual Gross Revenue	Average Dollar Value of all Contracts	Dollar Value of Largest Contract
Choose an item.			
Choose an item.			
Choose an item.			

3. References.

DSA Project Inspectors			
Firm Name	Address	Telephone No.	Contact Name
Owners (K-12 school districts or community colleges preferred)			
Owner Name	Address	Telephone No.	Contact Name
Architects (K-12 or Community College Projects)			
Architect Firm Name & Architect Firm Contact Name	Address	Telephone No.	Contact Name

[CONTINUED NEXT PAGE]

4. Insurance.

Commercial General Liability Insurance	Insurer: _____ Policy No. _____ Broker _____
Commercial General Liability Insurance Broker	(Contact Name) _____ (Street Address) _____ (City, State & Zip Code) _____ (_____) _____ (_____) _____ Telephone Fax (Email address) _____
Bid, Performance and Labor & Materials Payment Bond Surety	Surety: _____ Surety Broker _____ (Surety Broker Contact Name) _____ (Street Address) _____ (City, State & Zip Code) _____ (_____) _____ (_____) _____ Telephone Fax (Email address) _____
Workers Compensation Insurance	Insurer: _____ Policy No. _____ Broker _____
Workers Compensation Insurance Broker	(Contact Name) _____ (Street Address) _____ (City, State & Zip Code) _____ (_____) _____ (_____) _____ Telephone Fax (Email address) _____

[CONTINUED NEXT PAGE]

5. Essential Requirements. A Bidder will not be deemed qualified if the answer to any of the following questions results in a "not qualified" response and the Bid Proposal submitted by such a Bidder will be rejected for non-responsiveness.
- 5.1. Bidder possesses a valid and currently in good standing California Contractors' license for the Classification(s) of Contractors' License required by the Call for Bids.
☐ Yes ☐ No (Not Qualified)
- 5.2. Bidder is currently a DIR Registered contractor.
☐ Yes ☐ No (Not Qualified)
- 5.3. Bidder has a current commercial general liability insurance policy with coverage limits which are equal to or greater than minimum coverage limits set forth in the Special Conditions.
☐ Yes ☐ No (Not Qualified)
- 5.4. Bidder has a current workers' compensation insurance policy as required by the Labor Code or is legally self-insured pursuant to Labor Code §3700.
☐ Yes ☐ No (Not Qualified)
☐ Bidder is exempt from this requirement, because it has no employees
- 5.5. The Bidder ineligible or debarred from submitting Bid Proposals for public works projects or public works contracts pursuant Labor Code §1777.1 or Labor Code §1777.7.
☐ Yes (Not Qualified) ☐ No
- 5.6. A public agency, within the past five (5) years conducted proceedings that resulted in a finding that the Bidder, or any predecessor to the Bidder, is not a "responsible" bidder for a public works project or a public works contract.
☐ Yes (Not Qualified) ☐ No
- 5.7. During the last five (5) years, the Bidder or any predecessor to the Bidder, or any of the equity owners of the Bidder has been convicted of a federal or state crime involving fraud, theft, or any other act of dishonesty?
☐ Yes (Not Qualified) ☐ No
- 5.8. During the past five (5) years a Surety has completed any project or the Bidder's obligations under a construction contract.
☐ Yes (Not Qualified) ☐ No
- 5.9. During the past five (5) years the Bidder has been declared in default under any construction contract to which the Bidder was a party.
☐ Yes (Not Qualified) ☐ No
- 5.10. The Bidder's Worker's Compensation Insurance average Experience Modification Rating ("EMR") rating over the past five (5) years is more than 1.25.
☐ Yes (Not Qualified) ☐ No
- 5.11. The Bidder's Workers Compensation Insurance EMR for the current policy term is more than 1.25.
☐ Yes (Not Qualified) ☐ No
6. Accuracy and Authority. The undersigned is duly authorized to execute this Statement of Qualifications under penalty of perjury on behalf of the above-identified Bidder. The undersigned warrants and represents that he/she has personal knowledge of each of the responses to this Statement of Qualifications and/or that he/she has conducted all necessary and appropriate inquiries to determine the truth, completeness and accuracy of responses to this Statement of Qualifications. The undersigned declares and certifies that the responses to this Statement of Qualifications are complete and accurate; there are no omissions of material fact or information that render any response to be false or misleading and there are no misstatements of fact in any of the responses. The above-identified Bidder acknowledges and agrees that if the District determines that any response herein is false or

misleading or contains misstatements of fact so as to be false or misleading, the Bidder's Bid Proposal may be rejected by the District for non-responsiveness.

Executed this ____ day of _____ 20__ at _____.
(City and State)

I declare under penalty of perjury under California law that the foregoing is true and correct.

By: _____
(Signature of Bidder's Authorized Officer or Representative)

Title: _____
(Typed or Printed Name)

[THIS PAGE INTENTIONALLY BLANK]

NON-COLLUSION AFFIDAVIT**STATE OF CALIFORNIA****COUNTY OF _____**

I, _____, being first duly sworn, deposes and says that I am
(Typed or Printed Name)

the _____ of _____, the party submitting
(Title) (Bidder Name)

the foregoing Bid Proposal ("the Bidder"). In connection with the foregoing Bid Proposal, the undersigned declares, states and certifies that:

1. The Bid Proposal is not made in the interest of, or on behalf of, any undisclosed person, partnership, company, association, organization or corporation.

2. The Bid Proposal is genuine and not collusive or sham.

3. The Bidder has not directly or indirectly induced or solicited any other bidder to put in a false or sham bid, and has not directly or indirectly colluded, conspired, connived, or agreed with any other bidder or anyone else to put in sham bid, or to refrain from bidding.

4. The Bidder has not in any manner, directly or indirectly, sought by agreement, communication, or conference with anyone to fix the bid price, or that of any other bidder, or to fix any overhead, profit or cost element of the bid price or that of any other bidder, or to secure any advantage against the public body awarding the contract or of anyone interested in the proposed contract.

5. All statements contained in the Bid Proposal and related documents are true.

6. The bidder has not, directly or indirectly, submitted the bid price or any breakdown thereof, or the contents thereof, or divulged information or data relative thereto, or paid, and will not pay, any fee to any person, corporation, partnership, company, association, organization, bid depository, or to any member or agent thereof to effectuate a collusive or sham bid.

Executed this ____ day of _____, 20__ at _____.
(City, County and State)

I declare under penalty of perjury under the laws of the State of California that the foregoing is true and correct.

Signature

Name Printed or Typed

(_____) _____
(Area Code and Telephone Number)

[THIS PAGE INTENTIONALLY BLANK]

CERTIFICATE OF WORKERS' COMPENSATION INSURANCE

I, _____ the _____ of
(Name) (Title)

_____, declare, state and certify that:
(Contractor Name)

1. I am aware that California Labor Code § 3700(a) and (b) provides:

"Every employer except the state shall secure the payment of compensation in one or more of the following ways:

(a) By being insured against liability to pay compensation in one or more insurers duly authorized to write compensation insurance in this state.

(b) By securing from the Director of Industrial Relations a certificate of consent to self-insure either as an individual employer, or one employer in a group of employers, which may be given upon furnishing proof satisfactory to the Director of Industrial Relations of ability to self-insure and to pay any compensation that may become due to his or her employees."

2. I am aware that the provisions of California Labor Code §3700 require every employer to be insured against liability for workers' compensation or to undertake self-insurance in accordance with the provisions of that code, and I will comply with such provisions before commencing the performance of this Contract.

(Contractor Name)

By: _____
(Signature)

(Typed or printed name)

DRUG-FREE WORKPLACE CERTIFICATION

I, _____, am the _____ of
(Print Name) (Title)

(Contractor Name)

I declare, state and certify to all of the following:

1. I am aware of the provisions and requirements of California Government Code §§8350 et seq., the Drug Free Workplace Act of 1990.
2. I am authorized to certify, and do certify, on behalf of Contractor that a drug free workplace will be provided by Contractor by doing all of the following:
 - A. Publishing a statement notifying employees that the unlawful manufacture, distribution, dispensation, possession or use of a controlled substance is prohibited in Contractor's workplace and specifying actions which will be taken against employees for violation of the prohibition;
 - B. Establishing a drug-free awareness program to inform employees about all of the following:
 - i. The dangers of drug abuse in the workplace;
 - ii. Contractor's policy of maintaining a drug-free workplace;
 - iii. The availability of drug counseling, rehabilitation and employee-assistance programs; and
 - iv. The penalties that may be imposed upon employees for drug abuse violations;
 - C. Requiring that each employee engaged in the performance of the Contract be given a copy of the statement required by subdivision (A), above, and that as a condition of employment by Contractor in connection with the Work of the Contract, the employee agrees to abide by the terms of the statement.
 - D. Contractor agrees to fulfill and discharge all of Contractor's obligations under the terms and requirements of California Government Code §8355 by, inter alia, publishing a statement notifying employees concerning: (i) the prohibition of any controlled substance in the workplace, (ii) establishing a drug-free awareness program, and (iii) requiring that each employee engaged in the performance of the Work of the Contract be given a copy of the statement required by California Government Code §8355(a) and requiring that the employee agree to abide by the terms of that statement.

3. Contractor and I understand that if the District determines that Contractor has either: (i) made a false certification herein, or (ii) violated this certification by failing to carry out and to implement the requirements of California Government Code §§8355, the Contract awarded herein is subject to termination, suspension of payments, or both. Contractor and I further understand that, should Contractor violate the terms of the Drug-Free Workplace Act of 1990, Contractor may be subject to debarment in accordance with the provisions of California Government Code §§8350, et seq.
4. Contractor and I acknowledge that Contractor and I are aware of the provisions of California Government Code §§8350, et seq. and hereby certify that Contractor and I will adhere to, fulfill, satisfy and discharge all provisions of and obligations under the Drug-Free Workplace Act of 1990.

I declare under penalty of perjury under the laws of the State of California that all of the foregoing is true and correct.

Executed at _____ this _____ day of

1. (City and State)

_____, 20____.

(Signature)

(Printed or Typed Name)

AGREEMENT

THIS AGREEMENT is entered into [Click here to enter a date.](#) in the City of Merced, County of Merced, State of California, by and between **MERCED COMMUNITY COLLEGE DISTRICT**, a California Community College District hereinafter "District" and _____ ("Contractor").

WITNESSETH, that the District and the Contractor in consideration of the mutual covenants contained herein agree as follows:

The Work. Within the Contract Time and for the Contract Price, subject to adjustments thereto pursuant to the Contract Documents, the Contractor shall perform and provide all necessary labor, materials, tools, equipment, utilities, services and transportation to complete in a workmanlike manner all of the Work required in connection with the work of improvement commonly referred to as:

BID # 2025-07 MERCED COLLEGE ADMIN MULTI-ZONE HVAC REPLACEMENT

- Contractor shall complete all Work covered by the Contract Documents, including without limitation, the Drawings and Specifications prepared by the Architect, _____ and other Contract Documents enumerated in Article 5 below, along with all modifications and addenda thereto issued in accordance with the Contract Documents.
- Contract Time. The Work shall be commenced on the date stated in the District's Notice to Proceed; the Contractor shall achieve Completion of the Work within the Contract Time set forth in the Contract Documents.
- Contract Price. The District shall pay the Contractor as full consideration for the Contractor's full, complete and faithful performance of the Contractor's obligations under the Contract Documents, subject to adjustments of the Contract Price in accordance with the Contract Documents, the Contract Price of _____ **Dollars (\$_____)**. The District's payment of the Contract Price shall be in accordance with the Contract Documents. The Contract Price is based upon the Contractor's Base Bid Proposal and the following Alternate Bid Items, if any: _____.
- Liquidated Damages. If the Contractor fails to achieve Completion of the Work within the Contract Time, including adjustments thereto authorized by the Contract Documents, the Contractor shall be subject to assessment of Liquidated Damages in accordance with the Contract Documents. Failure of the Contractor to complete Punchlist items noted upon Completion within the time established to complete the Punchlist items will result in the District's assessment of Liquidated Damages in accordance with the Contract Documents.
- The Contract Documents. The documents forming a part of the Contract Documents consist of the following, all of which are component parts of the Contract Documents.

Section	Description	Section	Description
00 01 10	Table of Contents	00 61 10	Bid Bond
00 11 13	Notice Calling for Bids	00 61 13	Performance Bond
00 21 13	Instructions for Bidders	00 61 14	Labor & Materials Payment Bond
00 41 22	Bid Proposal	00 62 90	Verification of Certified Payroll Records Submittal to Labor Commissioner
00 43 13	Bid Proposal; Alternate Bid Items Proposal	00 65 01	Conditional Waiver & Release on Progress Payment
00 43 36	Subcontractors List	00 65 02	Unconditional Waiver & Release on Progress Payment
00 45 10	DIR Registration Verification	00 65 03	Conditional Waiver & Release on Final Payment
00 45 13	Statement of Qualifications	00 65 04	Unconditional Waiver & Release on Final Payment
00 45 19	Non-Collusion Affidavit	00 65 36	Contractor Guarantee Form
00 45 23	Certificate of Workers Compensation Insurance	00 65 37	Contractor Certification of Subcontractor Claim
00 45 27	Drug-Free Workplace Certification	00 72 13	General Conditions

Section	Description	Section	Description
00 52 00	Agreement	00 73 13	Special Conditions

6. Authority to Execute. The individual(s) executing this Agreement on behalf of the Contractor is/are duly and fully authorized to execute this Agreement on behalf of Contractor and to bind the Contractor to each and every term, condition and covenant of the Contract Documents.

**CONTRACTORS ARE REQUIRED BY LAW TO BE LICENSED AND
REGULATED BY THE CONTRACTORS' STATE LICENSE BOARD.
ANY QUESTIONS CONCERNING A CONTRACTOR MAY BE
REFERRED TO THE REGISTRAR, CONTRACTORS' STATE LICENSE
BOARD, P.O. BOX 2600, SACRAMENTO, CALIFORNIA 95826**

IN WITNESS WHEREOF, this Agreement has been duly executed by the District and the Contractor as of the date set forth above.

District
Merced Community College District

By: _____

Title: _____

Contractor
[Contractor Name]

By: _____

Title: _____

BID BOND

KNOW ALL MEN BY THESE PRESENTS that we, _____, as Surety and _____, as Principal, are jointly and severally, along with their respective heirs, executors, administrators, successors and assigns, held and firmly bound unto **MERCED COMMUNITY COLLEGE DISTRICT** ("the Obligee") for payment of the penal sum hereof in lawful money of the United States, as more particularly set forth herein.

THE CONDITION OF THIS OBLIGATION IS SUCH THAT:

WHEREAS, the Principal has submitted the accompanying Bid Proposal to the Obligee for the Work commonly described as **BID # 2025-07 MERCED COLLEGE ADMIN MULTI-ZONE HVAC REPLACEMENT**

WHEREAS, subject to the terms of this Bond, the Surety and the Principal are jointly and severally firmly bound unto the Obligee in the penal sum equal to Ten Percent (10%) of the maximum amount of the Bid Proposal submitted by the Principal to the Obligee, inclusive of amounts proposed for Alternate Bid Items, if any.

NOW THEREFORE, if the Principal shall not withdraw said Bid Proposal within the period specified therein after the opening of the same, or, if no period be specified, for sixty (60) days after opening of said Bid Proposal; and if the Principal is awarded the Contract, and shall within the period specified therefore, or if no period be specified, within five (5) days after the prescribed forms are presented to him for signature, enter into a written contract with the Obligee, in accordance with the Bid Proposal as accepted and give such bond(s) with good and sufficient surety or sureties, as may be required, for the faithful performance and proper fulfillment of such Contract and for the payment for labor and materials used for the performance of the Contract, or in the event of the withdrawal of said Bid Proposal within the period specified for the holding open of the Bid Proposal or the failure of the Principal to enter into such Contract and give such bonds within the time specified, if the Principal shall pay the Obligee the difference between the amount specified in said Bid Proposal and the amount for which the Obligee may procure the required Work and/or supplies, if the latter amount be in excess of the former, together with all costs incurred by the Obligee in again calling for Bids, then the above obligation shall be void and of no effect, otherwise to remain in full force and effect.

Surety, for value received, hereby stipulates and agrees that no change, extension of time, alteration or addition to the terms of the Contract or the Call for Bids, the Work to be performed there under, the Drawings or the Specifications accompanying the same, or any other portion of the Contract Documents shall in no way affect its obligations under this Bond, and it does hereby waive notice of any such change, extension of time, alteration or addition to the terms of said Contract, the Call for Bids, the Work, the Drawings or the Specifications, or any other portion of the Contract Documents.

If suit or other proceeding is brought upon this Bond by the Obligee, the Surety and Principal shall be jointly and severally liable for payment to the Obligee all costs, expenses and fees

[CONTINUED NEXT PAGE]

incurred by the Obligee in connection therewith, including without limitation, attorneys' fees.

IN WITNESS WHEREOF, the Principal and Surety have executed this instrument this _____ day of _____, 20____ by their duly authorized agents or representatives.

(Bidder/Principal Name)	
By:	_____
	(Signature)

	(Typed or Printed Name)
Title:	_____
(Attach Notary Public Acknowledgement of Principal's Signature)	

(Surety Name)	
By:	_____
	(Signature of Attorney-In-Fact for Surety)

	(Typed or Printed Name of Attorney-In-Fact)
(Attach: (i) Attorney-In-Fact Certification; (ii) Notary Public Acknowledgment of Authorizing Signature on Attorney-Fact Certification; and (iii) Notary Public Acknowledgement of Attorney-In-Fact's Signature.)	

Contact name, address, telephone number and email address for notices to the Surety	

(Contact Name)	

(Street Address)	

(City, State & Zip Code)	
(_____) _____	(_____) _____
Telephone	Fax

(Email address)	

PERFORMANCE BOND

KNOW ALL MEN BY THESE PRESENTS that we, _____, as Surety and _____, as Principal, are jointly and severally, along with their respective heirs, executors, administrators, successors and assigns, held and firmly bound unto **MERCED COMMUNITY COLLEGE DISTRICT** ("the Oblige") for payment of the penal sum the penal sum of _____ Dollars (\$_____) in lawful money of the United States, well and truly to be made, we bind ourselves, our heirs, executors, administrators, successors and assigns, jointly and severally.

THE CONDITION OF THIS OBLIGATION IS SUCH THAT:

WHEREAS, the Oblige, by resolution of its Board of Trustees has awarded to the Principal a Contract for the Work described as **BID # 2025-07 MERCED COLLEGE ADMIN MULTI-ZONE HVAC REPLACEMENT**

WHEREAS, the Principal, has entered into an agreement with the Oblige for performance of the Work; the Agreement and all other Contract Documents set forth therein are incorporated herein and made a part hereof by this reference.

WHEREAS, by the terms of the Contract Documents, the Principal is required to furnish a bond ensuring the Principal's prompt, full and faithful performance of the Work of the Contract Documents.

NOW THEREFORE, if the Principal promptly, fully and faithfully performs each and all of the obligations and things to be done and performed by the Principal in strict accordance with the terms of the Contract Documents as they may be modified or amended from time to time; and if the Principal shall indemnify, defend and hold harmless the Oblige and all of its officers, agents and employees from any and all losses, liability and damages, claims, judgments, liens, costs, and fees of every description, which may be incurred by the Oblige by reason of the failure or default on the part of the Principal in the performance of any or all of the terms or the obligations of the Contract Documents, including all modifications, and amendments, thereto, and any warranties or guarantees required thereunder; then this obligation shall be void; otherwise, it shall be, and remain, in full force and effect.

The Surety, for value received, stipulates and agrees that no change, adjustment of the Contract Time, adjustment of the Contract Price, alterations, deletions, additions, or any other modifications to the terms of the Contract Documents, the Work, or to the Specifications or the Drawings shall limit, restrict or otherwise impair Surety's obligations or Oblige's rights hereunder; Surety waives notice from the Oblige of any such changes, adjustments of Contract Time, adjustments of Contract Price, alterations, deletions, additions or other modifications to the Contract Documents, the Work, or the Drawings or the Specifications.

In the event of the Oblige's termination of the Contract due to the Principal's breach or default of the Principal's obligations thereunder, within twenty (20) days after written notice from the Oblige to the Surety of the Principal's breach or default of the Contract Documents and Oblige's termination of the Contract, the Surety shall notify Oblige in writing of Surety's assumption of obligations hereunder by its election to either remedy the default or breach of the Principal or to take charge of the Work of the Contract Documents and complete the Work at its own expense ("the Notice of Election"); provided, however, that the procedure by which the Surety undertakes to discharge its obligations under this

[CONTINUED NEXT PAGE]

Bond shall be subject to the advance written approval of the Obligee, which approval shall not be unreasonably withheld, limited or restricted. The insolvency of the Principal or the Principal's denial of a failure of performance or default under the Contract Documents shall not by itself, without the Surety's prompt, diligent inquiry and investigation of such denial, be justification for Surety's failure to give the Notice of Election or for its failure to promptly remedy the failure of performance or default of the Principal or to complete the Work.

If the Surety fails to issue its Notice of Election to Obligee within the time provided for hereinabove, the Obligee may thereafter cause the cure or remedy of the Principal's failure of performance or default or to complete the Work. The Principal and the Surety are jointly and severally liable to the Obligee for all damages and costs sustained by the Obligee as a result of the Principal's failure of performance under the Contract Documents or default in its performance of obligations thereunder, including without limitation the costs of cure or completion of the Work exceeding the then remaining balance of the Contract Price; provided that the Surety's liability hereunder for the costs of performance, damages and other costs sustained by the Obligee upon the Principal's failure of performance or default under the Contract Documents is limited to the penal sum hereof, which includes the costs or value of any Changes to the Work which increases the Contract Price.

If suit or other proceeding is brought upon this Bond by the Obligee, the Surety and Principal are jointly and severally liable for payment to the Obligee of all costs, expenses and fees incurred by the Obligee therewith, including without limitation, attorneys' fees.

IN WITNESS WHEREOF, the Principal and Surety have executed this instrument this ____ day of _____, 20____ by their duly authorized agent or representative.

_____ (Contractor-Principal Name)
By: _____ (Signature)
_____ (Typed or Printed Name)
Title: _____
(Attach Notary Public Acknowledgement of Principal's Signature)

_____ (Surety Name)
By: _____ (Signature of Attorney-In-Fact for Surety)
_____ (Typed or Printed Name of Attorney-In-Fact)
(Attach: (i) Attorney-In-Fact Certification; (ii) Notary Public Acknowledgment of Authorizing Signature on Attorney-Fact Certification; and (iii) Notary Public Acknowledgement of Attorney-In-Fact's Signature.)

Contact name, address, telephone number and email address for notices to the Surety
_____ (Contact Name)
_____ (Street Address)
_____ (City, State & Zip Code)
(____) _____ (____) _____ Telephone Fax
_____ (Email address)

LABOR AND MATERIAL PAYMENT BOND

KNOW ALL MEN BY THESE PRESENTS that we, _____, as Surety and _____, as Principal, are jointly and severally, along with their respective heirs, executors, administrators, successors and assigns, held and firmly bound unto **MERCED COMMUNITY COLLEGE DISTRICT** ("the Obligee") for payment of the penal sum the penal sum of _____ Dollars (\$_____) in lawful money of the United States, well and truly to be made, we bind ourselves, our heirs, executors, administrators, successors and assigns, jointly and severally.

THE CONDITION OF THIS OBLIGATION IS SUCH THAT:

WHEREAS, the Obligee, by resolution of its Board of Trustees has awarded to the Principal a Contract for the Work described as **BID # 2025-07 MERCED COLLEGE ADMIN MULTI-ZONE HVAC REPLACEMENT**

WHEREAS, the Principal, has entered into an Agreement with the Obligee for performance of the Work, the Agreement and all other Contract Documents set forth therein are incorporated herein by this reference and made a part hereof.

WHEREAS, by the terms of the Contract Documents, the Principal is required to furnish a bond for the prompt, full and faithful payment to any Claimant, as hereinafter defined, for all labor materials or services used, or reasonably required for use, in the performance of the Work.

NOW THEREFORE, if the Principal shall promptly, fully and faithfully make payment: (i) to any Claimant for all labor, materials or services used or reasonably required for use in the performance of the Work; (ii) of amounts due under the Unemployment Insurance Code for work or labor performed under the Contract; and (iii) of amounts required to be deducted, withheld and paid to the Employment Development Department from wages of the employees of the Principal and its Subcontractors under Section 13020 of the Unemployment Insurance Code with respect to work and labor under the Contract then this obligation shall be void; otherwise, it shall be, and remain, in full force and effect.

The term "Claimant" shall refer to any person, corporation, partnership, proprietorship or other entity including without limitation, all persons and entities described in California Civil Code §9100, providing or furnishing labor, materials or services used or reasonably required for use in the performance of the Work under the Contract Documents, without regard for whether such labor, materials or services were sold, leased or rented. This Bond shall inure to the benefit of all Claimants so as to give them, or their assigns and successors, a right of action upon this Bond.

If suit is brought on this Bond by any Claimant for amounts due such Claimant for labor, materials or services provided or furnished by such Claimant, the Surety shall pay for the same and reasonable attorneys' fees pursuant to California Civil Code §9554.

The Surety, for value received, hereby stipulates and agrees that no change, extension of time, alteration, deletion, addition, or any other modification to the terms of the Contract Documents, the Work to be performed thereunder, the Specifications or the Drawings, or any other portion of the Contract Documents, shall in any way limit, restrict or otherwise affect its obligations under this Bond; the Surety hereby waives notice from the Obligee of any such change, extension of time, alteration

[CONTINUED NEXT PAGE]

deletion, addition or other modification to the Contract Documents, the Work to be performed under the Contract Documents, the Drawings or the Specifications of any other portion of the Contract Documents.

IN WITNESS WHEREOF, the Principal and Surety have executed this instrument this _____ day of _____, 20__ by their duly authorized agent or representative.

_____ (Contractor-Principal Name) By: _____ (Signature) _____ (Typed or Printed Name) Title: _____ (Attach Notary Public Acknowledgement of Principal's Signature)

_____ (Surety Name) By: _____ (Signature of Attorney-In-Fact for Surety) _____ (Typed or Printed Name of Attorney-In-Fact) (Attach: (i) Attorney-In-Fact Certification; (ii) Notary Public Acknowledgment of Authorizing Signature on Attorney-Fact Certification; and (iii) Notary Public Acknowledgement of Attorney-In-Fact's Signature)

Contact name, address, telephone number and email address for notices to the Surety _____ (Contact Name) _____ (Street Address) _____ (City, State & Zip Code) (_____) _____ (_____) _____ Telephone Fax _____ (Email address)

**VERIFICATION OF CERTIFIED PAYROLL RECORDS SUBMITTAL
TO LABOR COMMISSIONER**

I am the _____ for _____ in
(Superintendent/Project Manager) (Contractor)
connection with **BID # 2025-07 MERCED COLLEGE ADMIN MULTI-ZONE HVAC REPLACEMENT**

1. This Verification is submitted to Merced Community College District concurrently with the Contractor's submittal of an Application for Progress Payment to the District, identified as Application For Progress Payment No. _____ ("the Pay Application").
2. The Pay Application requests the District's disbursement of a Progress Payment for the value of Work performed between _____, 20__ and _____, 20__.
3. The Contractor has submitted Certified Payroll Records ("CPR") to the Labor Commissioner for all employees of the Contractor engaged in performance of Work subject to prevailing wage rate requirements for the period of time covered by the Pay Application.
4. All Subcontractors who are entitled to any portion of payment to be disbursed pursuant to the Pay Application have submitted their CPRs to the Labor Commissioner for all of their employees performing Work subject to prevailing wage rate requirements for the period of time covered by the Pay Application.
5. I have reviewed the Contractor's CPRs submitted to the Labor Commissioner. The CPRs submitted to the Labor Commissioner by the Contractor are complete and accurate for the period of time covered by the Pay Application.
6. I have reviewed the Subcontractors' CPRs submitted to the Labor Commissioner. The CPRs submitted to the Labor Commissioner by the Subcontractors are complete and accurate for the period of time covered by the Pay Application.

I declare under penalty of perjury under California law that the foregoing is true and correct. I executed this Certification on the ____ day of _____, 20__ at _____

(City) and State)

By: _____

(Typed or Printed Name)

[THIS PAGE INTENTIONALLY BLANK]

**CONDITIONAL WAIVER AND RELEASE
ON PROGRESS PAYMENT
(Civil Code §8132)**

NOTICE: THIS DOCUMENT WAIVES THE CLAIMANT'S LIEN, STOP PAYMENT NOTICE, AND PAYMENT BOND RIGHTS EFFECTIVE ON RECEIPT OF PAYMENT. A PERSON SHOULD NOT RELY ON THIS DOCUMENT UNLESS SATISFIED THAT THE CLAIMANT HAS RECEIVED PAYMENT.

Identifying Information

Name of Claimant	
Name of Customer	
Job Location	
Owner	
Through Date	

Conditional Waiver and Release

This document waives and releases lien, stop payment notice, and payment bond rights the claimant has for labor and service provided, and equipment and material delivered, to the customer on this job through the Through Date of this document. Rights based upon labor or service provided, or equipment or material delivered, pursuant to a written change order that has been fully executed by the parties prior to the date that this document is signed by the claimant, are waived and released by this document, unless listed as an Exception below. This document is effective only on the claimant's receipt of payment from the financial institution on which the following check is drawn:

Maker of Check	
Amount of Check	
Check Payable To	

Exceptions

This document does not affect any of the following:

1. Retentions.
2. Extras for which the claimant has not received payment.
3. The following payments for which the claimant has previously given a conditional waiver and release but has not received payment:
 Date(s) of waiver and release: _____
 Amount(s) of unpaid payment(s): _____
4. Contract rights, including (A) a right based on rescission, abandonment, or breach of contract, and (B) the right to recover compensation for work not compensated by the payment.

Signature

Claimant's Signature: _____

Claimant's Title: _____

Date of Signature: _____

[THIS PAGE INTENTIONALLY BLANK]

**UNCONDITIONAL WAIVER AND RELEASE
ON PROGRESS PAYMENT
(Civil Code §8134)**

NOTICE TO CLAIMANT: THIS DOCUMENT WAIVES AND RELEASES LIEN, STOP PAYMENT NOTICE, AND PAYMENT BOND RIGHTS UNCONDITIONALLY AND STATES THAT YOU HAVE BEEN PAID FOR GIVING UP THOSE RIGHTS. THIS DOCUMENT IS ENFORCEABLE AGAINST YOU IF YOU SIGN IT, EVEN IF YOU HAVE NOT BEEN PAID. IF YOU HAVE NOT BEEN PAID, USE A CONDITIONAL WAIVER AND RELEASE FORM.

Identifying Information

Name of Claimant	
Name of Customer	
Job Location	
Owner	
Through Date	

Unconditional Waiver and Release

This document waives and releases lien, stop payment notice, and payment bond rights the claimant has for labor and service provided, and equipment and material delivered, to the customer on this job through the Through Date of this document. Rights based upon labor or service provided, or equipment or material delivered, pursuant to a written change order that has been fully executed by the parties prior to the date that this document is signed by the claimant, are waived and released by this document, unless listed as an Exception below. The claimant has received the following progress payment: \$_____.

Exceptions

This document does not affect any of the following:

1. Retentions.
2. Extras for which the claimant has not received payment.
3. Contract rights, including (A) a right based on rescission, abandonment, or breach of contract, and (B) the right to recover compensation for work not compensated by the payment.

Signature

Claimant's Signature: _____

Claimant's Title: _____

Date of Signature: _____

[THIS PAGE INTENTIONALLY BLANK]

**CONDITIONAL WAIVER AND RELEASE
ON FINAL PAYMENT
(Civil Code §8136)**

NOTICE: THIS DOCUMENT WAIVES THE CLAIMANT'S LIEN, STOP PAYMENT NOTICE, AND PAYMENT BOND RIGHTS EFFECTIVE ON RECEIPT OF PAYMENT. A PERSON SHOULD NOT RELY ON THIS DOCUMENT UNLESS SATISFIED THAT THE CLAIMANT HAS RECEIVED PAYMENT.

Identifying Information

Name of Claimant	
Name of Customer	
Job Location	
Owner	
Through Date	

Conditional Waiver and Release

This document waives and releases lien, stop payment notice, and payment bond rights the claimant has for labor and service provided, and equipment and material delivered, to the customer on this job. Rights based upon labor or service provided, or equipment or material delivered, pursuant to a written change order that has been fully executed by the parties prior to the date that this document is signed by the claimant, are waived and released by this document, unless listed as an Exception below. This document is effective only on the claimant's receipt of payment from the financial institution on which the following checks are drawn:

Maker of Check	
Amount of Check	
Check Payable To	

Exceptions

This document does not affect any of the following:

Disputed claims for extras in the amount of: \$_____

Signature

Claimant's Signature: _____

Claimant's Title: _____

Date of Signature: _____

[THIS PAGE INTENTIONALLY BLANK]

**UNCONDITIONAL WAIVER AND RELEASE
ON FINAL PAYMENT
(Civil Code §8138)**

NOTICE TO CLAIMANT: THIS DOCUMENT WAIVES AND RELEASES LIEN, STOP PAYMENT NOTICE, AND PAYMENT BOND RIGHTS UNCONDITIONALLY AND STATES THAT YOU HAVE BEEN PAID FOR GIVING UP THOSE RIGHTS. THIS DOCUMENT IS ENFORCEABLE AGAINST YOU IF YOU SIGN IT, EVEN IF YOU HAVE NOT BEEN PAID. IF YOU HAVE NOT BEEN PAID, USE A CONDITIONAL WAIVER AND RELEASE FORM.

Identifying Information

Name of Claimant	
Name of Customer	
Job Location	

Unconditional Waiver and Release

This document waives and releases lien, stop payment notice, and payment bond rights the claimant has for all labor and service provided, and equipment and material delivered, to the customer on this job. Rights based upon labor or service provided, or equipment or material delivered, pursuant to a written change order that has been fully executed by the parties prior to the date that this document is signed by the claimant, are waived and released by this document, unless listed as an Exception below. The claimant has been paid in full.

Exceptions

This document does not affect the following:

Disputed claims for extras in the amount of: \$_____

Signature

Claimant's Signature: _____

Claimant's Title: _____

Date of Signature: _____

[THIS PAGE INTENTIONALLY BLANK]

Contractor Guarantee

District: Merced Community College District
Project Name: BID # 2025-07 MERCED COLLEGE ADMIN MULTI-ZONE HVAC
REPLACEMENT
Contractor Name: _____

The Contractor hereby warrants and guarantees to the District that all work, materials, equipment and workmanship provided, furnished or installed by or on behalf of Contractor in connection with the above-referenced Project (the "Work") have been provided, furnished and installed in strict conformity with the Contract Documents for the Work, including without limitation, the Drawings and the Specifications. Contractor further warrants and guarantees that all work, materials, equipment and workmanship as provided, furnished and/or installed are fit for use as specified and fulfill all applicable requirements of the Contract Documents including without limitation, the Drawings and the Specifications. Contractor shall, at its sole cost and expense, repair, correct and/or replace any or all of the work, materials, equipment and/or workmanship of the Work, together with any other items which may be affected by any such repairs, corrections or replacement, that may be unfit for use as specified or defective within a period of one (1) year from the date of the District's Final Acceptance of the Work, ordinary wear and tear and unusual abuse or neglect excepted.

In the event of the Contractor's failure and/or refusal to comply with the provisions of this Guarantee, within the period of time set forth in the Contract Documents after the District's issuance of the Notice to the Contractor of any defect(s) in the Work, materials, equipment or workmanship, Contractor authorizes the District, without further notice to Contractor, to repair, correct and/or replace any such defective item at the expense of the Contractor. The Contractor shall reimburse the District for all costs, expenses or fees incurred by the District in providing or performing such repairs, corrections or replacements within ten (10) days of the District's presentation of a demand to the Contractor for the same.

The provisions of this Guarantee and the provisions of the Contract Documents for the Work relating to the Contractor's Guarantee(s) and warranties relating to the Work shall be binding upon the Contractor's Performance Bond Surety and all successors or assigns of Contractor and/or Contractor's Performance Bond Surety.

The provisions of this Guarantee are in addition to, and not in lieu of, any provisions of the Contract Documents for the Work relating to the Contractor's guarantee(s) and warranties or any guarantee(s) or warranties provided by any material supplier or manufacturer of any equipment, materials or other items forming a part of, or incorporated into the Work, or any other guarantee or warranty obligation of the Contractor, prescribed, implied or imposed by law.

The undersigned individual executing this Guarantee on behalf of Contractor warrants and represents that he/she is duly authorized to execute this Guarantee on behalf of Contractor and to bind Contractor to each and every provision hereof.

Dated: _____

By: _____
(Signature)

(Typewritten or Handwritten Name)

(Title)

[THIS PAGE INTENTIONALLY BLANK]

CONTRACTOR CERTIFICATION OF SUBCONTRACTOR CLAIM

TO: MERCED COMMUNITY COLLEGE DISTRICT ("DISTRICT")

RE: **BID # 2025-07 MERCED COLLEGE ADMIN MULTI-ZONE HVAC REPLACEMENT (Project)**
 YYYY (Contractor)
 ZZZZ (Subcontractor)
 Subcontractor Claim

This Contractor Certification of Subcontractor Claim is submitted by YYYY relating to **BID # 2025-07 MERCED COLLEGE ADMIN MULTI-ZONE HVAC REPLACEMENT** to the District on behalf of ZZZZ.

1. I am the _____ of the Contractor in connection with the above-described Project.
2. The Subcontractor has submitted the accompanying Subcontractor Claim to the Contractor for presentation to the District pursuant to Public Contract Code §9204.
3. I have personally reviewed the entirety of the Subcontractor Claim and all substantiating documentation in support of the Subcontractor Claim.
4. The Subcontractor Claim is made by the Subcontractor in good faith.
5. The Subcontractor Claim is supported by reasonable documentation establishing entitlement to the relief requested and District liability therefor.
6. The Subcontractor Claim does not incorporate any request constituting a False Claim under applicable law, including the California False Claim Act (Government Code §12650 et. seq.).
7. I am authorized: (i) to execute this Certification on behalf of the Contractor; and (ii) to submit this Certification and the accompanying Subcontractor Claim to the District.
8. I have personal first-hand knowledge of all of the foregoing.

I declare under penalty of perjury under the laws of the State of California that the foregoing is true and correct.

Executed at _____, California, on _____, 20____.

(Signature)

(Print Name)

(Title)

[THIS PAGE INTENTIONALLY BLANK]

GENERAL CONDITIONS
BID # 2025-07 MERCED COLLEGE ADMIN MULTI-ZONE HVAC REPLACEMENT



GENERAL CONDITIONS TABLE OF CONTENTS

ARTICLE 1: DEFINITIONS

- 1.1 District.
- 1.2 Contractor.
- 1.3 Architect.
- 1.4 The Work.
- 1.5 The Project.
- 1.6 Surety.
- 1.7 Subcontractors; Sub-Subcontractors.
- 1.8 Material Supplier.
- 1.9 Drawings and Specifications.
- 1.10 Special Conditions; Supplemental Conditions.
- 1.11 Contract Documents.
- 1.12 Intent and Correlation of Contract Documents.
 - 1.12.1 Work of the Contract Documents.
 - 1.12.2 Technical Terms.
 - 1.12.3 Conflict in Contract Documents.
- 1.13 Shop Drawings; Samples; Product Data ("Submittals").
- 1.14 Division of State Architect ("DSA").
- 1.15 District's Inspector.
- 1.16 Contract Document Terms.
- 1.17 Contractor's Superintendent.
- 1.18 Record Drawings.
- 1.19 Project Manager.
- 1.20 Construction Equipment.
- 1.21 Site.
- 1.22 Field Clarifications.
- 1.23 Defective or Non-Conforming Work.
- 1.24 Delivery.
- 1.25 Notice to Proceed.
- 1.26 Progress Reports; Verified Reports.
- 1.27 Laws.
- 1.28 Construction Change Directive.

ARTICLE 2: DISTRICT

- 2.1 Information Required of District.
 - 2.1.1 Surveys; Site Information.
 - 2.1.2 Permits, Licenses, Approvals.
 - 2.1.3 Drawings and Specifications.
 - 2.1.4 Furnishing of Information.
- 2.2 District's Right to Stop the Work.
- 2.3 Partial Occupancy or Use.
 - 2.3.1 District's Right to Partial Occupancy.
- 2.4 No Acceptance of Defective or Nonconforming Work.
- 2.5 District's Inspector.
 - 2.5.1 Authority of District's Inspector.

- 2.5.2 Limitations on District's Inspector.
- 2.5.3 Contractor Access for District's Inspector.
- 2.5.4 Contractor and District Responsibilities for Costs and Fees of District's Inspector.

ARTICLE 3: ARCHITECT

- 3.1 Architect's Administration of the Contract.
 - 3.1.1 Administration of Contract.
 - 3.1.2 Periodic Site Inspections.
 - 3.1.3 Contractor Responsibility for Construction Means, Methods and Sequences.
 - 3.1.4 Review of Applications for Payment.
 - 3.1.5 Rejection of Work.
 - 3.1.6 Submittals.
 - 3.1.6.1 Architect's Review.
 - 3.1.6.2 Time for Architect's Review.
 - 3.1.7 Issuance of Construction Change Directive.
 - 3.1.8 Changes to the Work; Change Orders.
 - 3.1.9 Completion.
 - 3.1.10 Interpretation of Contract Documents.
 - 3.1.11 Request for Information.
- 3.2 Communications; Architect's Role.
- 3.3 Termination of Architect; Substitute Architect.
- 3.4 Project Manager.

ARTICLE 4: THE CONTRACTOR

- 4.1 Contractor Review of Contract Documents.
 - 4.1.1 Examination of Contract Documents.
 - 4.1.2 Field Measurements.
 - 4.1.3 Dimensions; Layouts and Field Engineering.
 - 4.1.4 Work in Accordance With Contract Documents.
- 4.2 Site Investigation; Subsurface Conditions.
 - 4.2.1 Contractor Investigation.
 - 4.2.2 Subsurface Data.
 - 4.2.3 Subsurface Conditions.
- 4.3 Supervision and Construction Procedures.
 - 4.3.1 Supervision of the Work.
 - 4.3.2 Responsibility for the Work.
 - 4.3.3 Surveys.

4.3.4 Construction Utilities. 4.3.5 Existing Utilities; Removal, Relocation and Protection. 4.3.6 Conferences and Meetings. 4.3.6.1 Pre-Construction Conference. 4.3.6.2 Progress Meetings. 4.3.6.3 Special Meetings. 4.3.6.4 Minutes of Meetings. 4.4 Labor and Materials. 4.4.1 Payment for Labor, Materials and Services. 4.4.2 Employee Discipline. 4.4.3 Compliance with Immigration Reform and Control Act of 1986. 4.4.4 Contractor's Supervisory Personnel. 4.4.5 Prohibition on Harassment. 4.4.5.1 District's Policy Prohibiting Harassment. 4.4.5.2 Contractor's Adoption of Anti-Harassment Policy. 4.4.5.3 Prohibition on Harassment at the Site. 4.5 Taxes. 4.6 Permits, Fees and Notices; Compliance With Laws. 4.6.1 Payment of Permits, Fees. 4.6.2 Compliance With Laws. 4.6.3 Notice of Variation From Laws. 4.7 Submittals. 4.7.1 Purpose of Submittals. 4.7.2 Contractor's Submittals. 4.7.2.1 Prompt Submittals. 4.7.2.2 Approval of Subcontractor Submittals. 4.7.2.3 Verification of Submittal Information. 4.7.2.4 Information Included in Submittals. 4.7.2.5 Contractor Responsibility for Deviations. 4.7.2.6 No Performance of Work Without Architect Review. 4.7.3 Architect Review of Submittals. 4.7.4 Deferred Approval Items. 4.8 Materials and Equipment. 4.8.1 Specified Materials, Equipment. 4.8.2 Approval of Substitutions or Alternatives. 4.8.3 Placement of Material and Equipment Orders. 4.8.4 District's Right to Place Orders for Materials and/or Equipment. 4.8.5 Contractor and Subcontractor	- Communication. 4.9 Safety. 4.9.1 Safety Programs. 4.9.2 Contractor Safety Plan. 4.9.3 Safety Precautions. 4.9.4 Safety Signs, Barricades. 4.9.5 Safety Notices. 4.9.6 Safety Coordinator. 4.9.7 Emergencies. 4.9.8 Hazardous Materials. 4.9.8.1 General. 4.9.8.2 Prohibition on Use of Asbestos Construction Building Materials ("ACBMs"). 4.9.8.3 Disposal of Hazardous Materials. 4.10 Maintenance of Documents. 4.10.1 Documents at Site. 4.10.2 Maintenance of Record Drawings. 4.11 Use of Site. 4.12 Clean-Up. 4.13 Access to the Work. 4.14 Facilities and Information for the District's Inspector. 4.14.1 Information to District's Inspector. 4.14.2 Facilities for District's Inspector. 4.15 Patents and Royalties. 4.16 Cutting and Patching. 4.17 Encountering of Hazardous Materials. 4.18 Wage Rates; Employment of Labor. 4.18.1 Determination of Prevailing Rates. 4.18.2 Payment of Prevailing Rates. 4.18.3 Prevailing Rate Penalty. 4.18.4 Certified Payroll Records. 4.18.4.1 Maintenance of Certified Payroll Records. 4.18.4.2 Submittal of Certified Payroll Records to Labor Commissioner. 4.18.4.3 Inspection of Certified Payroll Records. 4.18.5 Hours of Work. 4.18.5.1 Limits on Hours of Work. 4.18.5.2 Penalty for Excess Hours. 4.18.5.3 Contractor Responsibility. 4.18.6 Apprentices. 4.18.6.1 Employment of Apprentices. 4.18.6.2 Apprenticeship Certificate. 4.18.6.3 Ratio of Apprentices to Journeymen. 4.18.6.4 Exemption From Ratios. 4.18.6.5 Contributions to Trust

Funds.

- 4.18.6.6 Contractor's Compliance.
- 4.18.7 Employment of Independent Contractors.
- 4.19 Assignment of Antitrust Claims.
- 4.20 Limitations Upon Site Activities.
- 4.21 Progress Reports; DSA Verified Reports.
 - 4.21.1 DSA Verified Reports: Contractor Actions.
 - 4.21.2 District Withholdings From Final Payment.
 - 4.21.3 Progress Reports.

ARTICLE 5: SUBCONTRACTORS

- 5.1 Subcontracts.
- 5.2 Subcontractor DIR Contractor Registration
 - 5.2.1 No Subcontractor Performance of Work Without DIR Registration.
 - 5.2.2 Contractor Obligation to Verify Subcontractor DIR Registration Status
 - 5.2.3 Contractor Obligation to Request Substitution of Listed Subcontractor Who Is Not DIR Registered Contractor
- 5.3 Substitution of Listed Subcontractor.
 - 5.3.1 Substitution Process.
 - 5.3.2 Responsibilities of Contractor Upon Substitution of Subcontractor.
- 5.4 Subcontractors' Work.

ARTICLE 6: INSURANCE; INDEMNITY; BONDS

- 6.1 Workers' Compensation Insurance; Employer's Liability Insurance.
- 6.2 Commercial General Liability and Property Insurance.
- 6.3 Builder's Risk "All-Risk" Insurance.
- 6.4 Insurance Requirements
 - 6.4.1 Coverage Limits
 - 6.4.2 Deductibles.
 - 6.4.3 No Modification or Cancellation Without Prior Notice to District.
 - 6.4.4 District Additional Insured.
 - 6.4.5 Certifications of Insurance.
- 6.5 Subcontractor's Insurance.
- 6.6 Maintenance of Insurance.
- 6.7 Contractor's Insurance Primary.
- 6.8 Indemnity.
- 6.9 Payment Bond; Performance Bond.

ARTICLE 7: CONTRACT TIME

- 7.1 Completion of the Work Within Contract

Time.

- 7.2 Progress and Completion of the Work.
 - 7.2.1 Time of Essence.
 - 7.2.2 Correction and Completion of Project Work per bid documents, plans and specifications Prior to One Hundred Percent Completion.
 - 7.2.2.1 Punchlist.
 - 7.2.2.2 Time for Completing Punchlist Items.
 - 7.2.3 One Hundred Percent Completion.
 - 7.2.4 Contractor Responsibility for Multiple Inspections.
 - 7.2.5 Final Acceptance
- 7.3 Construction Schedule.
 - 7.3.1 Submittal of Preliminary Construction Schedule.
 - 7.3.2 Review of Preliminary Construction Schedule.
 - 7.3.3 Preparation and Submittal of Contract Construction Schedule.
 - 7.3.4 Revisions to Approved Construction Schedule.
 - 7.3.5 Updates to Approved Construction Schedule.
 - 7.3.6 Contractor Responsibility for Construction Schedule.
- 7.4 Adjustment of Contract Time.
 - 7.4.1 Excusable Delays.
 - 7.4.2 Compensable Delays.
 - 7.4.3 Unexcusable Delays.
 - 7.4.4 Adjustment of Contract Time.
 - 7.4.4.1 Procedure for Adjustment of Contract Time.
 - 7.4.4.2 Limitations Upon Adjustment of Contract Time on Account of Delays.
- 7.5 Liquidated Damages.

ARTICLE 8: CONTRACT PRICE

- 8.1 Contract Price.
- 8.2 Cost Breakdown.
- 8.3 Progress Payments.
 - 8.3.1 Applications for Progress Payments.
 - 8.3.2 Payment Application Review for Determination of Proper Payment Application.
 - 8.3.3 Verification of Work Completed.
 - 8.3.4 District's Disbursement of Progress Payments.
 - 8.3.4.1 Timely Disbursement of Progress Payments.

- 8.3.4.2 Untimely Disbursement of Progress Payments.
- 8.3.4.3 District's Right to Disburse Payments by Joint Checks.
- 8.3.4.4 No Waiver of Defective or Non-Conforming Work.
- 8.3.5 Progress Payments for Changed Work.
- 8.3.6 Materials or Equipment Not Incorporated Into the Work.
 - 8.3.6.1 Limitations Upon Payment.
 - 8.3.6.2 Materials or Equipment Delivered and Stored at the Site.
 - 8.3.6.3 Materials or Equipment Not Delivered or Stored at the Site.
- 8.3.7 Exclusions From Progress Payments.
- 8.3.8 Title to Work.
- 8.3.9 Substitute Security for Retention.
- 8.4 Final Payment.
 - 8.4.1 Application for Final Payment.
 - 8.4.2 Conditions Precedent to Disbursement of Final Payment.
 - 8.4.3 Disbursement of Final Payment.
 - 8.4.4 Waiver of Claims.
 - 8.4.5 Claims Asserted After Final Payment.
- 8.5 Withholding of Payments.
- 8.6 Payments to Subcontractors.
- 8.7 Computerized Job Cost Reporting System.
 - 8.7.1 Job Cost Reporting.
 - 8.7.2 Job Cost Reporting System Requirements.
 - 8.7.3 Job Cost System Information.

ARTICLE 9: CHANGES

- 9.1 Changes in the Work.
- 9.2 Construction Change Directive.
- 9.3 Oral Order of Change in the Work.
- 9.4 Contractor Submittal of Data.
- 9.5 Adjustment to Contract Price and Contract Time on Account of Changes to the Work.
 - 9.5.1 Adjustment to Contract Price.
 - 9.5.1.1 Mutual Agreement.
 - 9.5.1.2 Determination by the District.
 - 9.5.1.3 Basis for Adjustment of Contract Price.

- 9.5.1.3.1 Labor.
- 9.5.1.3.2 Materials and Equipment.
- 9.5.1.3.3 Construction Equipment.
- 9.5.1.3.4 Mark-up on Costs of Changes to the Work.
- 9.5.1.4 Contractor Maintenance of Records.
- 9.5.2 Adjustment to Contract Time.
- 9.5.3 Addition or Deletion of Alternate Bid Item(s).
- 9.6 Change Orders.
- 9.7 Contractor Notice of Changes.
- 9.8 Disputed Changes.
- 9.9 Emergencies.
- 9.10 Minor Changes in the Work.
- 9.11 Unauthorized Changes.

ARTICLE 10: SEPARATE CONTRACTORS

- 10.1 District's Right to Award Separate Contracts.
- 10.2 District's Coordination of Separate Contractors.
- 10.3 Mutual Responsibility.
- 10.4 Discrepancies or Defects.

ARTICLE 11: TESTS AND INSPECTIONS

- 11.1 Tests; Inspections; Observations.
 - 11.1.1 Contractor's Notice.
 - 11.1.2 Cost of Tests and Inspections.
 - 11.1.3 Testing/Inspection Laboratory.
 - 11.1.4 Additional Tests, Inspections and Approvals.
- 11.2 Delivery of Certificates.
- 11.3 Timeliness of Tests, Inspections and Approvals.

ARTICLE 12: UNCOVERING AND CORRECTION OF WORK

- 12.1 Inspection of the Work.
 - 12.1.1 Access to the Work.
 - 12.1.2 Limitations Upon Inspections.
- 12.2 Uncovering of Work.
- 12.3 Rejection of Work.
- 12.4 Correction of Work.
- 12.5 Removal of Non-Conforming or Defective Work.
- 12.6 Failure of Contractor to Correct Work.
- 12.7 Acceptance of Defective or Non-Conforming Work.

ARTICLE 13: WARRANTIES

- 13.1 Workmanship and Materials.
- 13.2 Warranty Work.
- 13.3 Guarantee.
- 13.4 Survival of Warranties; Surety Obligations.

ARTICLE 14: SUSPENSION OF WORK

- 14.1 District's Right to Suspend Work.
- 14.2 Adjustments to Contract Price and Contract Time.

ARTICLE 15: TERMINATION

- 15.1 Termination for Cause.
 - 15.1.1 District's Right to Terminate.
 - 15.1.2 District's Rights Upon Termination.
 - 15.1.3 Completion by the Surety.
 - 15.1.4 Assignment and Assumption of Subcontracts.
 - 15.1.5 Costs of Completion.
 - 15.1.6 Contractor Responsibility for Damages.
 - 15.1.7 Conversion to Termination for Convenience.
 - 15.1.8 District's Rights Cumulative.
- 15.2 Termination for Convenience of the District.

ARTICLE 16: MISCELLANEOUS

- 16.1 Governing Law.
- 16.2 Marginal Headings; Interpretation.
- 16.3 Successors and Assigns.
- 16.4 Cumulative Rights and Remedies; No Waiver.
- 16.5 Severability.
- 16.6 No Assignment by Contractor.
- 16.7 Gender and Number.
- 16.8 Independent Contractor Status.
- 16.9 Notices.
- 16.10 Disputes; Continuation of Work.
- 16.11 Dispute/Claims Resolution.
 - 16.11.1 Public Contract Code §9204 Claims Resolution Procedures.
 - 16.11.1.1 Claim Defined.
 - 16.11.1.2 Claim Documentation.
 - 16.11.1.3 District Claim Review Statement.
 - 16.11.1.4 Meet and Confer.
 - 16.11.1.4.1 Meet and Confer Demand.
 - 16.11.1.4.2 Meet and Confer Statement.
 - 16.11.1.5 Non-Binding Mediation

- 16.11.1.5.1 Contractor Initiation.
- 16.11.1.5.2 Mediator Selection.
- 16.11.1.5.3 Mediation Procedures.
- 16.11.1.5.4 Mediation Costs.
- 16.11.1.5.5 Post-Mediation Disputed Claims.
- 16.11.1.5.6 Waiver.
- 16.11.2 Payment of Undisputed Claims.
- 16.11.3 Subcontractor Claims.
 - 16.11.3.1 Subcontractor Claim Submittal.
 - 16.11.3.2 Contractor Certification of Subcontractor Claim.
 - 16.11.3.3 District Review of Subcontractor Claim.
 - 16.11.3.4 Disputed Subcontractor Claims.
- 16.11.4 Government Code Claim Requirements.
- 16.11.5 Section 20104.4 Dispute Resolution Procedures; Claims Less Than \$375,000.
 - 16.11.5.1 Binding Arbitration of Claims Exceeding \$375,000
 - 16.11.5.1.1 JAMS Arbitration.
 - 16.11.5.2 Demand for Arbitration.
 - 16.11.5.3 Discovery.
 - 16.11.5.4 Arbitration Award.
 - 16.11.5.5 Arbitration Fees and Expenses.
 - 16.11.5.6 Limitation on Arbitrator.
- 16.11.6 Inapplicability to Bid Bond.
- 16.12 Limitation on Special/Consequential Damages.
- 16.13 Capitalized Terms.
- 16.14 Attorneys' Fees.
- 16.15 Provisions Required by Law Deemed Inserted.
- 16.16 Days.
- 16.17 Entire Agreement.

GENERAL CONDITIONS

ARTICLE 1: DEFINITIONS

- 1.1 District. The "District" refers to **Merced Community College District** and unless otherwise stated, includes the District's authorized representatives, including the Project Manager, if a Project Manager is designated, the District's Board of Trustees and the District's officers, employees, agents and representatives.
- 1.2 Contractor. The Contractor is the person or entity identified as such in the Agreement; references to "Contractor" include the Contractor's authorized representative.
- 1.3 Architect. The Architect is the person or entity identified as such in the Agreement; references to the "Architect" include, as required by context of usage, the Architect's employees and authorized representative(s) and the Architect's Consultants and their employees and authorized representative(s).
- 1.4 The Work. The Work is the construction and services required by the Contract Documents, whether completed or partially completed, and includes all other labor, materials, equipment or services provided or to be provided by the Contractor to fulfill the Contractor's obligations under the Contract Documents. The Work may constitute the whole or a part of the Project.
- 1.5 The Project. The Project is the total construction of which the Work performed by the Contractor under the Contract Documents may be the whole or a part of the Project and which may include construction by the District or by separate contractors.
- 1.6 Surety. The Surety is the person or entity that executes, as surety, the Contractor's Labor and Material Payment Bond and/or Performance Bond.
- 1.7 Subcontractors; Sub-Subcontractors. A Subcontractor is a person or entity who has a direct contract with the Contractor to perform a portion of the Work. "Subcontractor" does not include a separate contractor to the District or subcontractors of any separate contractor. A Sub-Subcontractor is a person or entity of any tier, who has a direct or indirect contract with a Subcontractor to perform a portion of the Work at the Site. References to "Subcontractor" herein include all subcontractors of any tier.
- 1.8 Material Supplier. A Material Supplier is any person or entity who only furnishes materials, equipment or supplies for the Work without fabricating, installing or consuming them in the Work.
- 1.9 Drawings and Specifications. The Drawings are the graphic and pictorial portions of the Contract Documents, wherever located and whenever issued, showing generally, the design, location and dimensions of the Work and may include without limitation, plans, elevations, sections, details, schedules or diagrams. The Specifications are that portion of the Contract Documents consisting of the written requirements for materials, equipment, construction systems, standards, criteria and workmanship for the Work and related services. The Drawings and Specifications are intended to delineate and describe the Work and its component parts so as to permit skilled and competent contractors to bid upon the Work and prosecute the same to completion.
- 1.10 Special Conditions; Supplemental Conditions. Special Conditions and/or Supplemental Conditions, if any are special or supplemental provisions, not otherwise provided for in the Agreement or the General Conditions.
- 1.11 Contract Documents. The Contract Documents consist of the Agreement between the District and the Contractor, Conditions of the Contract (whether General, Special, Supplemental or otherwise), Drawings, Specifications, including addenda thereto issued prior to execution of the Agreement and any other documents listed in the Agreement. The Contract Documents shall include modifications issued after execution of the Agreement. The Contract Documents form

the Contract for Construction.

1.12 Intent and Correlation of Contract Documents.

1.12.1 Work of the Contract Documents. The intent of the Contract Documents is to include all items necessary for the proper execution and completion of the Work by the Contractor. The Contract Documents are complementary and what is required by one shall be as binding as if required by all; performance by the Contractor shall be required to the extent consistent with the Contract Documents and reasonably inferable therefrom as being necessary to produce the intended results. Organization of the Specifications into divisions, sections or articles, and the arrangement of Drawings shall not control the Contractor in dividing the Work among Subcontractors or in establishing the extent of Work to be performed by any trade. Where any portion of the Contract Documents is silent and information appears elsewhere in the Contract Documents, such other portions of the Contract Documents shall control.

1.12.2 Technical Terms. Unless otherwise stated in the Contract Documents, words or terms which have well-known technical or construction industry meanings are used in the Contract Documents in accordance with such recognized meanings.

1.12.3 Conflict in Contract Documents. Conflicts, inconsistencies or ambiguities in the Contract Documents shall be resolved by the Architect in accordance with Article 3.1.9 of the General Conditions; where conflicts or inconsistencies arise between the Drawings and the Specifications, in resolving such conflicts or inconsistencies, the Architect will be governed generally by the following standards: the Drawings are intended to describe matters relating to placement, type, quantity and the like; the Specifications are intended to describe matters relating to quality, materials, compositions, manufacturers and the like. If conflicts exist between portions of the Contract Documents regarding the quality of any item, product, equipment or materials, unless otherwise directed or authorized by the District, the Contractor shall provide the item, product, equipment or material of the highest or more stringent quality.

1.13 Shop Drawings; Samples; Product Data ("Submittals"). Shop Drawings are diagrams, schedules and other data specially prepared for the Work by the Contractor or a Subcontractor, Material Supplier, or others to illustrate some portion of the Work. Samples are physical examples of materials, equipment or workmanship forming a part of, or to be incorporated into the Work. Product Data are illustrations, standard schedules, performance charts, instructions, brochures, diagrams and other information furnished by the Contractor to illustrate materials or equipment for some portion of the Work. Shop Drawings, Samples and Product Data prepared or furnished by the Contractor, Subcontractors or Material Suppliers are collectively referred to as "Submittals".

1.14 Division of State Architect ("DSA"). DSA is the California Division of the State Architect including without limitation DSA's Office of Construction Services, Office of Design Services and the Office of Regulatory Services; references to the DSA in the Contract Documents shall mean the DSA, its offices and its authorized employees and agents. The authority of the DSA over the Work and the performance thereof shall be as set forth in the Contract Documents and Title 24 of the California Code of Regulations.

1.15 District's Inspector. The District's Inspector is the individual designated and employed by the District in accordance with the requirements of Title 24 of the California Code of Regulations. The District's Inspector shall be authorized to act on behalf of the District as provided for in the Contract Documents and in Title 24 of the California Code of Regulations, as the same may be amended from time to time.

1.16 Contract Document Terms. The term "provide" means "provide complete in place" or to "furnish and install" such item. Unless otherwise provided in the Contract Documents, the terms "approved," "directed," "satisfactory," "accepted," "acceptable," "proper," "required," "necessary"

and “equal” shall mean as approved, directed, satisfactory, accepted, acceptable, proper, required, necessary and equal, in the opinion of the Architect. The term “typical” as used in the Drawings shall require the installation or furnishing of such item(s) of the Work designated as “typical” in all other areas similarly marked as “typical”; Work in such other areas shall conform to that shown as “typical” or as reasonably inferable therefrom.

- 1.17 Contractor’s Superintendent. The Contractor’s Superintendent is the individual employed by the Contractor whose principal responsibility shall be the supervision and coordination of the Work; the Contractor’s Superintendent shall not perform routine construction labor.
- 1.18 Record Drawings. The Record Drawings are a set of the Drawings marked by the Contractor during the performance of the Work to indicate completely and accurately the actual as-built condition of the Work. The Record Drawings shall be sufficient for a capable and qualified draftsman to modify the Drawings to reflect and indicate the Work actually in place at Final Completion of the Work.
- 1.19 Project Manager. The Project Manager, if any, is the individual or entity designated as such in the Special Conditions. The Project Manager is an independent contractor retained by the District and shall be authorized and empowered to act on behalf of the District. In the event that a Project Manager is not designated in the Special Conditions, the District reserves the right to designate a Project Manager at any time during Contractor’s performance of the Work. The District reserves the right to remove or replace the Project Manager during Contractor’s performance of the Work. The designation of a Project Manager, if one has not been designated in the Special Conditions, or the removal or replacement of the designated Project Manager shall not result in adjustment of the Contract Price or the Contract Time or otherwise affect, limit or restrict Contractor’s obligations hereunder.
- 1.20 Construction Equipment. Construction Equipment is equipment utilized for the performance of any portion of the Work, but which is not incorporated into the Work.
- 1.21 Site. The Site is the physical area designated in the Contract Documents for Contractor’s performance, construction and installation of the Work.
- 1.22 Field Clarifications. A written or graphic document consisting of supplementary details, instructions or information issued on behalf of the District which clarifies or supplements the Contract Documents and which becomes a part of the Contract Documents upon issuance. Field Clarifications do not constitute an adjustment of the Contract Time or the Contract Price, unless a Change Order relating to a Field Clarification is authorized and issued under the Contract Documents.
- 1.23 Defective or Non-Conforming Work. Defective or Non-Conforming Work is any Work which is unsatisfactory, faulty or deficient by: (i) not conforming to the requirements of the Contract Documents; (ii) not conforming to the standards of workmanship of the applicable trade or industry; (iii) not being in compliance with the requirements of any inspection, reference, standard, test, or approval required by the Contract Documents; or (iv) damage occurring prior to Final Completion of all of the Work.
- 1.24 Delivery. Delivery used in conjunction with any equipment, materials or other items to be incorporated into the Work shall mean the unloading and storage in a protected condition at the Site pending incorporation into the Work.
- 1.25 Notice to Proceed. The Notice to Proceed is the written notice issued by or on behalf of the District to the Contractor authorizing the Contractor to proceed with commencement of the Work and which establishes the date for commencement of the Contract Time.
- 1.26 Progress Reports; Verified Reports. Progress Reports, if required, are written reports prepared by the Contractor and periodically submitted to the District in the form and content as required

by the Contract Documents. Verified Reports are periodic written reports prepared by the Contractor and submitted to the DSA; Verified Reports shall be in such form and content as required by the applicable provisions of Title 24 of the California Code of Regulations. A material obligation of the Contractor is the preparation of complete and accurate Progress Reports, if required, and Verified Reports as well as the timely submission of the same.

- 1.27 Laws. Laws refer to all laws, ordinances, codes, rules and/or regulations promulgated by any governmental or quasi-governmental agency with jurisdiction over any portion of the Work and which apply to any portion of the Work, including those in effect as of the execution of the Agreement, amendments thereto and subsequently enacted Laws that take effect during the performance of the Work. No adjustment of the Contract Time or the Contract Price shall be allowed for the Contractor's compliance with the Laws.
- 1.28 Construction Change Directive. A Construction Change Directive is a written instrument issued by or on behalf of the District to the Contractor directing a Change to the Work prior to the Contractor and District reaching full agreement on an adjustment of the Contract Time and/or Contract Price on account of such Change. A material obligation of the Contractor is timely performance of Work noted in a Construction Change Directive.

ARTICLE 2: DISTRICT

2.1 Information Required of District

2.1.1 Surveys; Site Information. Information, if any, concerning physical characteristics of the Site, including without limitation, surveys, soils reports, and utility locations, to be provided by the District are set forth in the Contract Documents. Information not provided by the District or necessary information in addition to that provided by the District concerning physical characteristics of the Site which is required shall be obtained by Contractor without adjustment to the Contract Price or the Contract Time.

2.1.2 Permits, Licenses, Approvals. Except as otherwise provided in the Contract Documents, the District shall secure and pay for necessary approvals, easements, assessments and charges required for construction, use or occupancy of permanent structures or for permanent changes in existing facilities which relate to the Work of the Contractor under the Contract Documents. If permits, licenses, approvals or similar approvals relating to the Work, or the installation/construction thereof are designated as the responsibility of the Contractor under the Contract Documents, the Contractor shall obtain the same without adjustment of the Contract Price or the Contract Time.

2.1.3 Drawings and Specifications. Except as otherwise provided for in the Contract Documents, the District shall furnish the Contractor, free of charge, the number of copies of the Drawings and the Specifications as set forth in the Special Conditions. All of the Drawings and the Specifications provided by the District to the Contractor remain the property of the District; the Contractor shall not use the Drawings or the Specifications in connection with any other work of improvement other than the Work.

2.1.4 Furnishing of Information. Information or services to be provided by the District under the Contract Documents shall be furnished by the District with reasonable promptness to avoid delay in the orderly progress of the Work. Information about existing conditions furnished by the District under the Contract Documents is obtained from sources believed to be reliable, but the District neither guarantees nor warrants that such information is complete and accurate. The Contractor shall verify all information provided by the District. If the Contract Documents depict existing conditions on or about the Site, or the Work involves the renovation, removal or remodeling of existing improvements or the Work involves any tie-in or other connection with existing improvements, the conditions and/or existing improvements depicted in the Contract Documents are as they are believed to exist. The Contractor shall bear the risk of any variations

between conditions or existing improvements depicted in the Contract Documents and those conditions or existing improvements actually encountered in the performance of the Work. The existence of any variations between conditions or existing improvements depicted in the Contract Documents and those actually encountered in the performance of the Work shall not result in any District liability therefor, nor shall any such variations result in an adjustment of the Contract Time or the Contract Price.

- 2.2 District's Right to Stop the Work. In addition to the District's right to suspend the Work or terminate the Contract pursuant to the Contract Documents, the District, may, by written order, direct the Contractor to stop the Work, or any portion thereof, until the cause for such stop work order has been eliminated if the Contractor: (i) fails to correct Work which is not in conformity and in accordance with the requirements of the Contract Documents, or (ii) otherwise fails to carry out the Work in conformity and accordance with the Contract Documents. The right of the District to stop the Work hereunder shall not be deemed a duty on the part of the District to exercise such right for the benefit of the Contractor or any other person or entity, nor shall the District's exercise of such right: (i) waive or limit the exercise of any other right or remedy of the District under the Contract Documents or the Laws; or (ii) result in adjustment of the Contract Time or Contract Price.

2.3 Partial Occupancy or Use.

2.3.1 District's Right to Partial Occupancy. The District may occupy or use any completed or partially completed portion of the Work, provided that: (i) the District has obtained the consent of, or is otherwise authorized by, public authorities with jurisdiction thereof, to so occupy or use such portion of the Work and (ii) the District and the Contractor have accepted, in writing, the responsibilities assigned to each of them for security, maintenance, utilities, damage to the Work, insurance, the period for correction of the Work and commencement of warranties required by the Contract Documents for such portion of the Work partially used or occupied by the District. If the Contractor and the District are unable to agree upon the matters set forth in (ii) above, the District may nevertheless use or occupy any portion of the Work, with the responsibility for such matters subject to resolution in accordance with the Contract Documents. Immediately prior to such partial occupancy or use of the Work, or portions thereof, the District, the District's Inspector, the Contractor and the Architect shall jointly inspect the portions of the Work to be occupied or to be used to determine and record the condition of the Work. Repairs, replacements or other corrective action noted in such inspection shall be promptly performed and completed by the Contractor so that the portion of the Work to be occupied or used by the District is in conformity with the requirements of the Contract Documents and the District's occupancy or use thereof is not impaired. The District's use or occupancy of the Work or portions thereof pursuant to the preceding shall not be deemed "completion" of the Work as that term is used in Public Contract Code §7107.

2.3.2 No Acceptance of Defective or Nonconforming Work. The District's partial occupancy or use of the Work or any portion thereof, shall not constitute the District's acceptance of the Work which is defective or non-conforming.

2.4 District's Inspector.

2.4.1 Authority of District's Inspector. In addition to the authority and rights of the District's Inspector as provided for elsewhere in the Contract Documents and/or the Laws, all of the Work shall be performed under the observation of the District's Inspector. The foregoing notwithstanding, the Contractor shall not perform any Work deviating from the Contract Documents solely on the basis of direction by the District's Inspector; such deviations shall be deemed defective or non-conforming Work subject to correction or replacement at the sole cost of the Contractor and without adjustment of the Contract Time. The performance of the duties of the District's Inspector shall not relieve or limit the Contractor's performance of its obligations under the Contract Documents.

2.4.2 Limitations on District's Inspector. The does not have authority to interpret the Contract Documents or to modify the Work depicted in the Contract Documents. The District's Inspector has no authority relative to the content or scope of the Contractor's safety plan/program. The Contractor shall not perform any Work deviating from the Contract Documents solely on the basis of direction by the District's Inspector; such deviations shall be deemed Defective or Non-Conforming Work subject to correction or replacement at the sole cost of the Contractor and without adjustment of the Contract Time.

2.4.3 Contractor Access for District's Inspector. The Contractor shall provide the District's Inspector with access to all parts of the Work at any time, wherever located and whether partially or completely fabricated, manufactured, furnished or installed.

2.4.4 Contractor and District Responsibilities for Costs and Fees of District's Inspector. The District is responsible only for payment of the fees of the District's Inspector for standard eight (8) hour work day Mondays through Fridays, excepting holiday days ("District's Inspector Standard Workdays"). Unless the District directs the Contractor to perform Work exceeding the District's Inspector Standard Workdays, for any Work performed by the Contractor outside the District's Inspector Standard Workdays, the Contractor shall be responsible for payment of District's Inspector fees for District's Inspector services relating to such Work. All services provided by the District's Inspector exceeding an eight (8) hour workday Mondays through Fridays and/or the first eight (8) hours on Saturdays shall be at one and one-half (1½) times the District's Inspector's basic hourly rate. All hours of service provided by the District's Inspector in excess of eight (8) hours on Saturdays, and all hours of service provided by the District's Inspector on holiday days or on Sundays are at two (2) times the District's Inspector's basic hourly rate. Fees for services provided by the District's Inspector beyond the District's Inspector Standard Workdays set forth above are the sole responsibility of the Contractor; the District may deduct such fees from the Contract Price then or thereafter due the Contractor.

ARTICLE 3: ARCHITECT

3.1 Architect's Administration of the Contract.

3.1.1 Administration of Contract. The Architect will provide administration of the Contract as described in the Contract Documents, and will be one of the District's representatives during construction until the time that Final Payment. The Architect will advise and consult with the District, the Project Manager, if any, and the District's Inspector with respect to the administration of the Contract and the Work. The Architect is authorized to act on behalf of the District to the extent provided for in the Contract Documents; and shall have the responsibilities and authority established by the Laws.

3.1.2 Periodic Site Inspections. The Architect will visit the Site at intervals appropriate to the stage of construction to become generally familiar with the progress and quality of the completed Work and to determine, in general, if the Work is being performed in a manner indicating that the Work, when completed, will be in accordance with the Contract Documents. The Architect is not required to make exhaustive or continuous Site inspections to check quality or quantity of the Work. On the basis of Site observations as an architect, the Architect will keep the District informed of the progress of the Work, and will endeavor to guard the District against defects and deficiencies in the Work.

3.1.3 Contractor Responsibility for Construction Means, Methods and Sequences. The Architect will not have control over or charge of and will not be responsible for construction means, methods, techniques, sequences or procedures, or for safety precautions and programs in connection with the Work, these being solely the Contractor's responsibility. The Architect will not have control over or charge of and will not be responsible for acts or omissions of the Contractor, Subcontractors, or their agents or employees, or of any other persons performing portions of the Work.

3.1.4 Review of Applications for Payment. Pursuant to Article 8 hereof, the Architect will

review the Contractor's Payment Applications and for Final Payment, evaluate the extent of Work performed and verify to the District the amount properly due the Contractor on such Application for Payment.

3.1.5 Rejection of Work. The Architect is authorized to reject Work which is defective or does not conform to the requirements of the Contract Documents. Whenever the Architect considers it necessary or advisable, for implementation of the intent of the Contract Documents, the Architect is authorized to require additional inspections or testing of the Work, whether or not such Work is fabricated, installed or completed. Neither this authority of the Architect nor a decision made in good faith by the Architect to exercise or not to exercise such authority shall modify requirements of the Contract Documents or any obligation of the Contractor under the Contract Documents.

3.1.6 Submittals.

3.1.6.1 Architect's Review. The Architect will review and approve or take other appropriate action upon Submittals for the limited purpose of checking for general conformance with information given and the design concept expressed in the Contract Documents. Review of Submittals is not for the purpose of determining the accuracy and completeness of other details such as dimensions and quantities, or for substantiating instructions for installation or performance of equipment or systems, all of which remain the responsibility of the Contractor. The Architect's review of the Contractor's Submittals shall not: (i) modify or limit the Contractor's obligations under the Contract Documents; (ii) requirements of the Contract Documents relating to the Work; (iii) approval of safety measures, programs or precautions; or (iv) construction means, methods, techniques, sequences or procedures. The Architect's acceptance of a specific item in a Submittal shall not indicate approval of an assembly of which the item is a component with the Submittal(s) required and relating to such assembly have been reviewed by the Architect.

3.1.6.2 Time for Architect's Review. The Architect's review of Submittals will be conducted promptly so as not to delay or hinder the progress of the Work or the activities of the Contractor, the District or the District's separate contractors while allowing sufficient time, in the Architect's reasonable professional judgment, to permit adequate review of Submittals. The foregoing notwithstanding, the Architect's review and return of Submittals will conform with the time limits and other conditions, if any, set forth in the Specifications or the Submittal Schedule if the Submittal Schedule is required by other provisions of the Contract Documents.

3.1.7 Issuance of Construction Change Directive. The Architect is authorized to issue Construction Change Directives.

3.1.8 Changes to the Work; Change Orders. The Architect will prepare Change Orders, and may authorize minor Changes in the Work which do not result in adjustment of the Contract Time or the Contract Price.

3.1.9 Completion. In conjunction with the District, District's Inspector, Project Manager, if any, and the Contractor, the Architect will conduct observations of the Work to determine the date(s) of Completion and Final Completion. If the District does not designate a Project Manager for the Work, the Architect shall: (i) be authorized to enforce the Contractor's close-out obligations; and (ii) receive from the Contractor and the records, written warranties and related close-out materials assembled by the Contractor in accordance with the Contract Documents.

3.1.10 Interpretation of Contract Documents. The Architect will interpret and decide matters concerning the requirements of the Contract Documents on written request of either the District or the Contractor. The Architect's response to such requests will be made with reasonable promptness and within the time limits agreed upon, if any. If no agreement is reached establishing the time for the Architect's review and response to requests under this Article 3.1.10, the Architect shall be afforded a fifteen (15) day period after receipt of such request to review and respond thereto. Interpretations and decisions of the Architect will: (i) be consistent

with the intent of and reasonably inferable from the Contract Documents and will be in writing or in the form of drawings. When making such interpretations and decisions; (ii) endeavor to secure faithful performance by both the District and the Contractor; (iii) not show partiality to either the District or Contractor; and (iv) not result in liability for results of interpretations or decisions so rendered in good faith. The Architect's decisions on matters relating to aesthetic effect will be final if consistent with the intent expressed in the Contract Documents.

3.1.11 Request for Information. If the Contractor encounters any condition which the Contractor believes, in good faith and with reasonable basis, is the result of an ambiguity, conflict, error or omission in the Contract Documents (collectively "the Conditions"), Contractor shall timely notify the Architect, in writing, of the Conditions encountered and to request information from the Architect necessary to address and resolve any such Conditions before proceeding with any portion of the Work affected or which may be affected by such Conditions. If the Contractor fails to timely notify the Architect in writing of any Conditions encountered and the Contractor proceeds to perform any portion of the Work containing or affected by such Conditions the Contractor shall bear all costs associated with or required to correct, remove, or otherwise remedy any portion of the Work affected thereby without adjustment of the Contract Time or the Contract Price. In requesting information of the Architect to address and resolve any Conditions the Contractor shall act with promptness in submitting any such written request so as to allow the Architect a reasonable period of time to review, evaluate and respond to any such request, taking into account the then current status of the progress and completion of the Work and the actual or potential impact of any such Conditions upon the completion of the Work within the Contract Time. The Contract Time shall not be subject to adjustment in the event that the Contractor shall fail to timely request information from the Architect. The Architect's responses to any such Contractor request for information shall conform to the standards and time frame set forth in Article 3.1.10 of these General Conditions. The foregoing provisions notwithstanding, if the Architect reasonably determines that any of Contractor's request(s) for information: (i) does not reflect adequate or competent supervision or coordination by the Contractor or any Subcontractor; (ii) does not reflect the Contractor's adequate or competent knowledge of the requirements of the Work or the Contract Documents; or (iii) is not justified for any other reason, Contractor shall be liable to the District for all costs incurred by the District associated with the processing, reviewing, evaluating and responding to any such request for information, including without limitation, fees of the Architect. In responding to any of Contractor's request(s) for information, the Architect shall, in the response, indicate if the Architect has made the determination pursuant to the preceding sentence and, if so, the costs to be borne by the Contractor for the processing, review, evaluation and response to the request for information. Thereafter, the District is authorized to deduct such costs from any portion of the Contract Price then or thereafter due the Contractor.

3.2 Communications; Architect's Role. All communications regarding the Work, the performance thereof or the Contract Documents shall be in writing; verbal communications shall be reduced to writing. If the District does not designate a Project Manager for the Work, communications between the Contractor and the District shall be through the Architect. Communications between separate contractors, if any, shall be through the Architect.

3.3 Termination of Architect; Substitute Architect. In case of termination of employment of the Architect, the District shall appoint a substitute architect whose status under the Contract Documents shall be that of the Architect.

3.4 Project Manager. If a Project Manager is designated for the Work, the Project Manager shall be a representative of the District until Final Completion is achieved and Final Payment is due the Contractor. The Project Manager is authorized to act on behalf of the District and in connection with the Work as set forth in the Contract Documents, including without limitation: (i) review of the Contractor's Construction Schedule and updates thereto; (ii) review of the Contractor's Applications for

Payment and verification of the amount due the Contractor under an Application for Payment; (iii) conducting the Pre-Construction Meeting, Progress Meetings and/or Special Meetings and maintaining minutes thereof; and (iv) enforcement of the Contractor's obligations under the Contract Documents, including the Contractor's close-out obligations.

ARTICLE 4: THE CONTRACTOR

4.1 Contractor Review of Contract Documents.

4.1.1 Examination of Contract Documents. The Contractor shall carefully study and compare the Contract Documents with each other and with information furnished by the District pursuant to the Contract Documents and shall at once report to the Architect any errors, inconsistencies or omissions discovered. If the Contractor performs any Work knowing, or with reasonable diligence should have known that, it involves an error, inconsistency or omission in the Contract Documents without prior notice to the Architect of the same, the Contractor shall assume full responsibility for such performance and shall bear all costs for correction of the same without adjustment of the Contract Price.

4.1.2 Field Measurements. Prior to commencement of the Work, or portions thereof, the Contractor shall take field measurements and verify field conditions at the Site and shall carefully compare such field measurements and conditions with information provided in the Contract Documents. Errors, inconsistencies or omissions discovered shall be immediately reported to the Architect along with request for clarification or direction.

4.1.3 Dimensions; Layouts and Field Engineering. Unless otherwise expressly provided, dimensions indicated in the Drawings are intended for reference only. The Drawings are intended to be diagrammatic and schematic in nature; the Contractor is solely responsible for dimensioning and coordinating the Work of the Contract Documents. All field engineering required for laying out the Work and establishing grades for earthwork operations shall be by the Contractor at its expense. Any field engineering or other engineering to be provided or performed by the Contractor under the Contract Documents and required or necessary for the proper execution or installation of the Work shall be provided and performed by the an engineer duly registered under the laws of the State of California in the engineering discipline for such portion of the Work.

4.1.4 Work in Accordance With Contract Documents. The Contractor shall perform all of the Work in strict conformity with the Contract Documents, the Laws and Architect accepted Submittals.

4.2 Site Investigation; Subsurface Conditions.

4.2.1 Contractor Investigation. The Contractor is responsible for, and by executing the Agreement acknowledges, that it has carefully examined the Site and has taken all steps it deems reasonably necessary to ascertain all conditions which may affect the Work, or the cost thereof, including, without limitation, conditions bearing upon transportation, disposal, handling or storage of materials; availability of labor or utilities; access to the Site; and the physical conditions and the character of equipment, materials, labor and services necessary to perform the Work. Any failure of the Contractor to do so will not relieve it from the responsibility for fully and completely performing all Work without adjustment to the Contract Price or the Contract Time. The District assumes no responsibility to the Contractor for any understandings or representations concerning conditions or characteristics of the Site, or the Work, made by any of its officers, employees or agents prior to the execution of the Agreement, unless such understandings or representations are expressly set forth in the Contract Documents.

4.2.2 Subsurface Data. By executing the Agreement, the Contractor acknowledges that it has examined the boring data and other subsurface data available and satisfied itself as to the character, quality and quantity of surface and subsurface materials, including without limitation, obstacles which may be encountered in performance of the Work, insofar as this information is reasonably ascertainable from an inspection of the Site, review of available subsurface data and

analysis of information furnished by the District under the Contract Documents. Subsurface data or other soils investigation report provided by the District hereunder are not a part of the Contract Documents. Information contained in such data or report regarding subsurface conditions, elevations of existing grades or below grade elevations are approximate only and are neither guaranteed or warranted by the District to be complete and accurate. The Contractor shall examine all boring and other subsurface data to make its own independent interpretation of the subsurface conditions and acknowledges that its bid is based upon its own opinion of the conditions which may be encountered. The District assumes no responsibility for any conclusions or interpretations made by Contractor on the basis of available subsurface data or other information furnished by District under the Contract Documents.

4.2.3 Subsurface Conditions. If the Work involves digging trenches or other excavations that extend deeper than four feet below the surface, the Contractor shall promptly and before the following conditions are disturbed, notify the District's Inspector, in writing, of any: (i) material that the Contractor believes may be material that is hazardous waste, as defined in California Health and Safety Code §25117, that is required to be removed to a Class I or Class II or Class III disposal site in accordance with provisions of existing law; (ii) subsurface or latent physical conditions at the site differing from those indicated; or (iii) unknown physical conditions at the site of any unusual nature, different materially from those ordinarily encountered and generally recognized as inherent in the Work or the character provided for in the Contract Documents. If upon notice to the District of the conditions described above and upon the District's investigation thereof, the District determines that the conditions so materially differ or involve such hazardous materials which require an adjustment to the Contract Price or the Contract Time, the District shall issue a Change Order in accordance with Article 9 hereof. In accordance with California Public Contract Code §7104, any dispute arising between the Contractor and the District as to any of the conditions listed in (i), (ii) or (iii) above, shall not excuse the Contractor from the completion of the Work within the Contract Time and the Contractor shall proceed with all Work to be performed under the Contract Documents. The District reserves the right to terminate the Contract pursuant to Article 15.2 hereof should the District determine not to proceed because of any condition described in (i), (ii) or (iii) above.

4.3 Supervision and Construction Procedures.

4.3.1 Supervision of the Work. During progress of the work, the Contractor/Superintendent shall be on site to supervise and direct performance of the Work, using the Contractor's best skill and attention. The Contractor shall be solely responsible for, and have control over, construction means, methods, techniques, sequences and procedures and for coordinating all portions of the Work under the Contract Documents, unless Contract Documents give other specific instructions concerning these matters. The Contractor shall be responsible for inspection of completed or partially completed portions of Work to determine that such portions are in proper condition to receive subsequent Work.

4.3.2 Responsibility for the Work. The Contractor is responsible to the District for acts and omissions of the Contractor's employees, Subcontractors and their agents and employees, and all other persons performing any portion of the Work under a contract with the Contractor. The Contractor is not relieved from its obligation to perform the Work in accordance with the Contract Documents either by activities or duties of the Project Manager, District's Inspector or the Architect, or by tests, inspections or approvals required or performed by persons other than the Contractor.

4.3.3 Surveys. The Contractor shall prepare or cause to be prepared all detailed surveys necessary for performance of the Work, including without limitation, slope stakes, points, lines and elevations. The Contractor is responsible for the establishment, location, maintenance and preservation of benchmarks, reference points and stakes for the Work without adjustment of the Contract Price. The Contractor is solely responsible for all loss or costs resulting from the loss, destruction, disturbance or damage of benchmarks, reference points or stakes.

4.3.4 Construction Utilities. The District will furnish and pay the costs of utility services for the Work as set forth in the Special Conditions; all other utilities necessary to complete the Work and the Contractor's obligations hereunder shall be obtained by the Contractor without adjustment of the Contract Price or the Contract Time. The Contractor shall furnish and install necessary or appropriate temporary distributions of utilities, including utilities furnished by the District. Any such temporary distributions shall be removed by the Contractor upon completion of the Work. The costs of all such utility services, including the installation, relocations and removal of temporary distributions thereof, shall be borne by the Contractor and included in the Contract Price.

4.3.5 Existing Utilities; Removal, Relocation and Protection. In accordance with California Government Code §4215, the District assumes responsibility for the timely removal, relocation, or protection of existing main or trunkline utility facilities located on the Site which are not identified in the Drawings, Specifications or other Contract Documents. Contractor shall be compensated for the costs of locating, repairing damage not due to the Contractor's failure to exercise reasonable care, and removing or relocating such utility facilities not indicated in the Drawings, Specifications and other Contract Documents with reasonable accuracy and for equipment on the Site necessarily idled during such work. Contractor shall not be assessed Liquidated Damages for delay in completion of the Work when such delay is caused by the failure of the District or the owner of the utility to provide for removal or relocation of such utility facilities. The foregoing notwithstanding, the District is not required to indicate the presence of existing service laterals or appurtenances whenever the presence of such utilities can be inferred from the presence of other visible facilities, such as buildings, meters and junction boxes, on or adjacent to the Site. If the Contractor encounters utility facilities not identified by the District in the Drawings, Specifications, or other Contract Documents, the Contractor shall immediately notify, in writing, the District, the District's inspector, the Architect, the Project Manager and the utility owner. If utility facilities are owned by a public utility, the public utility shall have the sole discretion to perform repairs or relocation work or permit the Contractor to do such repairs or relocation work at a reasonable price.

4.3.6 Conferences and Meetings. A material obligation of the Contractor under the Contract Documents is the attendance by the Contractor's supervisory personnel for the Work and the Contractor's management personnel as required by the Contract Documents or as requested by the District. The Contractor's personnel participating in conferences and meetings relating to the Work shall be authorized to act on behalf of the Contractor and to bind the Contractor. The Contractor is solely responsible for arranging for the attendance by Subcontractors, Material Suppliers at meetings and conferences relating to the Work as necessary, appropriate or as requested by the District.

4.3.6.1 Pre-Construction Conference. The Contractor's representatives (and representatives of Subcontractors as requested by the District) shall attend a Pre-Construction Conference at such time and place as designated by the District. The Pre-Construction Conference will address items such as the Contractor's access to the Site, review of construction procedures and requirements and other matters pertaining generally to construction of the Work.

4.3.6.2 Progress Meetings. Progress meetings will be conducted on regular intervals (weekly unless otherwise expressly indicated elsewhere in the Contract Documents). The Contractor's representatives and representatives of Subcontractors (as requested by the District) shall attend Progress Meetings. Progress Meetings will be chaired by the Architect or the Project Manager and will generally include as agenda items: Site safety, field issues, coordination of Work, construction progress and impacts to timely completion, if any. The purposes of the Progress Meetings include: a formal and regular forum for discussion of the status and progress of the Work by all Project participants, a review of progress or resolution of previously raised issues and action items assigned to

the Project participants, and reviews of the Construction Schedule and Submittals.

4.3.6.3 Special Meetings. As deemed necessary or appropriate by the District, Special Meetings will be conducted with the participation of the Contractor, Subcontractors and other Project participants as requested by the District.

4.3.6.4 Minutes of Meetings. Following conclusion of the Pre-Construction Conference, Progress Meetings and Special Meetings, the Architect or the Project Manager will prepare and distribute minutes reflecting the items addressed and actions taken at a meeting or conference. Unless the Contractor notifies the Architect or the Project Manager in writing of objections or corrections to minutes prepared hereunder within five (5) days of the date of distribution of the minutes, the minutes as distributed shall constitute the official record of the meeting or conference. No objections or corrections of any Subcontractor or Material Supplier shall be submitted directly to the Architect or the Project Manager; such objections or corrections shall be submitted to the Architect and the Project Manager through the Contractor. If the Contractor timely interposes objections or notes corrections, the resolution of such matters shall be addressed at the next scheduled Progress Meeting.

4.4 Labor and Materials.

4.4.1 Payment for Labor, Materials and Services. Unless otherwise provided in the Contract Documents, the Contractor shall provide and pay for labor, materials, equipment, tools, Construction Equipment and machinery, water, heat, utilities, transportation, and other facilities and services necessary for proper execution and completion of the Work, whether temporary or permanent and whether or not incorporated in the Work.

4.4.2 Employee Discipline. The Contractor shall enforce strict discipline and good order among the Contractor's employees, the employees of any Subcontractor or Sub-subcontractor, and all other persons performing any part of the Work at the Site. The Contractor shall not permit employment of unfit persons or persons not skilled in tasks assigned to them. The Contractor shall dismiss from its employ and direct any Subcontractor or Sub-subcontractor to dismiss from their employment any person deemed by the District to be unfit or incompetent to perform Work and thereafter, the Contractor shall not employ nor permit the employment of such person for performance of any part of the Work without the prior written consent of the District, which consent may be withheld in the reasonable discretion of the District.

4.4.3 Compliance with Immigration Reform and Control Act of 1986. The Contractor is solely and exclusively responsible for employment of individuals for the Work of the Contract in conformity with the Immigration Reform and Control Act of 1986, 8 USC §§1101 et seq. (the "IRCA"); the Contractor shall also require Subcontractors and any other person or entity employing labor in connection with any of the Work to so similarly comply with the IRCA. The foregoing includes without limitation, verification that individuals engaged in any Work are legally entitled to do so.

4.4.4 Contractor's Supervisory Personnel. Prior to start of Work at the Site, the Contractor shall submit to the District, Architect and Project Manager, a written statement of the qualifications of the Contractor's proposed Superintendent and Project Manager for the Work. Acceptance of the Contractor's proposed Superintendent and Project Manager is subject to establishing their: (i) skills, experience and other capabilities to supervise, coordinate and manage the Work; (ii) fluent verbal and written English language capabilities; (iii) competency in reading, comprehending and understanding drawings, specifications and other technical construction-related materials; and (iv) recent experience of in completing construction projects similar to the Work within the budget and time established for such other construction projects. Upon acceptance of the Contractor's Superintendent or Project Manager by the District, the Contractor shall not be change such personnel without prior consent of the District, unless such personnel: (i) are unsatisfactory to the Contractor and ceases to be employed by the Contractor for the Work; or (ii) is determined by the District to be unfit, incompetent or incapable of

performing functions and responsibilities assigned.

4.4.5 Prohibition on Harassment.

4.4.5.1 District's Policy Prohibiting Harassment. The District is committed to providing a campus and workplace free of sexual harassment and harassment based on factors such as race, color religion, national origin, ancestry, age, medical condition, marital status, disability, veteran status or other legally protected classification. Harassment includes without limitation, verbal, physical or visual conduct which creates an intimidating, offensive or hostile environment such as racial slurs; ethnic jokes; posting of offensive statements, posters or cartoons or similar conduct. Sexual harassment includes without limitation the solicitation of sexual favors, unwelcome sexual advances, or other verbal, visual or physical conduct of a sexual nature.

4.4.5.2 Contractor's Adoption of Anti-Harassment Policy. Contractor shall adopt and implement all appropriate and necessary policies prohibiting any form of discrimination in the workplace, including without limitation harassment on the basis of any classification protected under local, state or federal law, regulation or policy. Contractor shall take all reasonable steps to prevent harassment from occurring, including without limitation affirmatively raising the subject of harassment among its employees, expressing strong disapproval of any form of harassment, developing appropriate sanctions, informing employees of their right to raise and how to raise the issue of harassment and informing complainants of the outcome of an investigation into a harassment claim. Contractor shall require that any Subcontractor or Sub-subcontractor performing any portion of the Work to adopt and implement policies in conformity with this Article 4.4.4.

4.4.5.3 Prohibition on Harassment at the Site. Contractor shall not permit any person, whether employed by Contractor, a Subcontractor, or any other person or entity, performing any Work at or about the Site to engage in any prohibited form of harassment. Any such person engaging in a prohibited form of harassment directed to any individual performing or providing any portion of the Work at or about the Site shall be subject to appropriate sanctions in accordance with the anti-harassment policy adopted and implemented pursuant to Article 4.4.4.2 above. Any person, performing or providing Work on or about the Site engaging in a prohibited form of harassment directed to any student, faculty member or staff of the District or directed to any other person on or about the Site shall be subject to immediate removal and shall be prohibited thereafter from providing or performing any portion of the Work. Upon the District's receipt of any notice or complaint that any person employed directly or indirectly by Contractor in performing or providing the Work has engaged in a prohibited form of harassment, the District will promptly undertake an investigation of such notice or complaint. If the District, after such investigation, reasonably determines that a prohibited form of harassment has occurred, the District shall promptly notify the Contractor of the same and direct that the person engaging in such conduct be immediately removed from the Site. Unless the District's determination that a prohibited form of harassment has occurred is grossly negligent or without reasonable cause, District shall have no liability for directing the removal of any person determined to have engaged in a prohibited form of harassment nor shall the Contract Price or the Contract Time be adjusted on account thereof. Contractor and the Surety shall defend, indemnify and hold harmless the District and its employees, officers, board of trustees, agents, and representatives from any and all claims, liabilities, judgments, awards, actions or causes of actions, including without limitation, attorneys' fees, which arise out of, or pertain in any manner to: (i) the assertion by any person dismissed from performing or providing work at the direction of the District pursuant to this Article 4.4.4.3; or (ii) the assertion by any person that any person directly or indirectly under the employment or direction of the Contractor has engaged in a prohibited form of harassment directed to or affecting such person. The obligations of the Contractor and

the Surety under the preceding sentence are in addition to, and not in lieu of, any other obligation of defense, indemnity and hold harmless whether arising under the Contract Documents, at law or otherwise; these obligations survive completion of the Work or the termination of the Contract.

- 4.5 Taxes. The Contractor shall pay, without adjustment of the Contract Price, all sales, consumer, use and other taxes for the Work or portions thereof provided by the Contractor under the Contract Documents.

4.6 Permits, Fees and Notices; Compliance With Laws.

4.6.1 Payment of Permits, Fees. Unless otherwise provided in the Contract Documents, the Contractor shall secure and pay for the building permits, other permits, governmental fees, licenses and inspections necessary or required for the proper execution and completion of the Work.

4.6.2 Compliance With Laws. The Contractor shall comply with and give notices required by laws, ordinances, rules, regulations and other orders of public authorities bearing on performance of the Work.

4.6.3 Notice of Variation From Laws. If the Contractor knows, or has reason to believe, that any portion of the Contract Documents are at variance with applicable laws, statutes, ordinances, building codes, regulations or rules, the Contractor shall promptly notify the Architect and the District's Inspector, in writing, of the same. If the Contractor performs Work knowing, or with reasonable diligence should have known, it to be contrary to laws, statutes, ordinances, building codes, rules or regulations applicable to the Work without such notice to the Architect and the District's Inspector, the Contractor shall assume full responsibility for such Work and shall bear the attributable costs arising or associated therefrom, including without limitation, the removal, replacement or correction of the same.

4.7 Submittals.

4.7.1 Purpose of Submittals. Submittals are not Contract Documents. Submittals are for the purpose of demonstrating, for those portions of the Work for which Submittals are required, the manner in which the Contractor proposes to provide or incorporate such item of the Work in conformity with the information given and the design concept expressed in the Contract Documents.

4.7.2 Contractor's Submittals.

4.7.2.1 Prompt Submittals. The Contractor shall review, approve and submit to the Architect or such other person or entity designated by the District or the Contract Documents, the number of copies of Submittals required by the Contract Documents. All Submittals required by the Contract Documents shall be prepared, assembled and submitted by the Contractor within the time frames set forth in the Submittal Schedule incorporated and made a part of the Approved Construction Schedule. Contractor's submission of Submittals in conformity with the Submittal Schedule is a material obligation of the Contractor. If the Contractor fails or refuses to deliver Submittals in accordance with the Submittal Schedule, the Contractor shall be subject to per diem assessments in the amount set forth in the Special Conditions for each day of delayed submission for any Submittal beyond the date set forth in the Submittal Schedule for Contractor's submission of such Submittal. Contractor and the District acknowledge and agree that the per diem assessment for delayed submission of Submittals set forth in the Special Conditions represents a reasonable estimate of costs and expenses the District will incur as a result of delayed submission of Submittals and that the same is not a penalty. Notwithstanding Contractor's submission of all required Submittals in accordance with the Submittal Schedule, in the event that the District or the Architect reasonably determines that all or any portion of such Submittals fail to comply with the requirements of Articles 4.7.2.2, 4.7.2.3 and 4.7.2.4 of these General Conditions and/or

such Submittals are not otherwise complete and accurate so as to require re-submission, Contractor shall bear all costs associated with the review and approval of resubmitted Submittals, including without limitation Architect's fees incurred in connection therewith; provided that such costs are in addition to, and not in lieu of, Liquidated Damages imposed under this Article 4.7.2.1 for Contractor's delayed submission of Submittals. If Liquidated Damages are assessed for the Contractor's delayed submission of Submittals or if the Contractor is assessed Architect fees to review incomplete or inaccurate Submittals, the District may deduct the same from any portion the Contract Price then or thereafter due the Contractor. Submittals not required by the Contract Documents or which do not otherwise conform to the requirements of the Contract Documents may be returned without action. No adjustment to the Contract Time or the Contract Price shall be granted to the Contractor on account of its failure to timely submit of any Submittal.

4.7.2.2 Approval of Subcontractor Submittals. All Submittals prepared by Subcontractors, Material Suppliers, manufacturers or distributors shall bear the written approval of the Contractor thereto prior to submission to the Architect for review. Any Submittal not bearing the Contractor's written approval shall be subject to return to the Contractor for re-submittal in conformity herewith, with the same being deemed to not have been submitted. Any delay, impact or cost associated therewith shall be the sole and exclusive responsibility of the Contractor without adjustment to the Contract Time or the Contract Price.

4.7.2.3 Verification of Submittal Information. By approving and submission of Submittals, the Contractor represents to the District and Architect that the Contractor has determined and verified materials, field measurements, field construction criteria, catalog numbers and similar data related thereto and has checked and coordinated the information contained within such Submittals with the requirements of the Work and of the Contract Documents.

4.7.2.4 Information Included in Submittals. All Submittals shall be accompanied by a written transmittal or other writing by the Contractor providing an identification of the portion of the Drawings or the Specifications pertaining to the Submittal, with each Submittal numbered consecutively for ease of reference along with the following information: (i) date of submission; (ii) project name; (iii) name of submitting Subcontractor; and (iv) if applicable, the revision number. The foregoing information is in addition to, and not in lieu of, any other information required by the Contract Documents for the Architect's review, evaluation and acceptance of the Contractor's Submittals.

4.7.2.5 Contractor Responsibility for Deviations. The Contractor shall not be relieved of responsibility for correcting deviations from the requirements of the Contract Documents by the Architect's review of Submittals unless the Contractor has specifically informed the Architect in writing of such deviation at the time of submission of the Submittal and the Architect has given written approval to the specific deviation. The Contractor shall not be relieved of responsibility for errors or omissions in Submittals by the Architect's review thereof.

4.7.2.6 No Performance of Work Without Architect Review. The Contractor shall perform no portion of the Work requiring the Architect's review of Submittals until the Architect has completed its review and returned the Submittal to the Contractor indicating "No Exception Taken" to such Submittal. The Contractor shall not perform any portion of the Work forming a part of a Submittal or which is affected by a related Submittal until the entirety of the Submittal or other related Submittal has been fully processed. Such Work shall be in accordance with the final action taken by the Architect in review of Submittals and other applicable portions of the Contract Documents.

4.7.3 Architect Review of Submittals. The purpose of the Architect's review of Submittals and the time for the Architect's return of Submittals to the Contractor shall be as set forth elsewhere

Notation	Action Required
No Exceptions Taken	No formal revision required
Make Corrections Noted	Make revision noted; re-submission of revised Submittal not required
Revise and Re-Submit	Revise Submittal in accordance with notations and re-submit for revision
Rejected Re-Submit	Prepare new alternative Submittal and re-submit for review

in the Contract Documents. If the Architect returns a Submittal as rejected or requiring correction(s) with re-submission, the Contractor, so as not to delay the progress of the Work, shall promptly thereafter resubmit a Submittal conforming to the requirements of the Contract Documents; the resubmitted Submittal shall indicate the portions thereof modified in accordance with the Architect's direction. When professional certification of performance criteria of materials, systems or equipment is required by the Contract Documents, the Architect shall be entitled to rely upon the accuracy and completeness of such calculations and certifications accompanying Submittals. The Architect's review of the Submittals is for the limited purposes described in the Contract Documents. The following notations or notations of a similar nature noted on a reviewed Submittal will require the Contractor action noted below.

4.7.4 Deferred Approval Items. If any portion of the Work is designated in the Contract Documents as a "Deferred Approval" item, Contractor shall be solely and exclusively responsible for: (i) the design, engineering and specifying the materials/equipment forming any part of the Deferred Approval Item; (ii) integrating and/or coordinating the Deferred Approval Item with other portions of the Work; (iii) preparation of Submittals for such item(s) in a timely manner so as not to delay or hinder the completion of the Work within the Contract Time; and (iv) timely obtaining DSA approval thereof.

4.8 Materials and Equipment.

4.8.1 Specified Materials, Equipment. References in the Contract Documents to any specific article, device, equipment, product, material, fixture, patented process, form, method or type of construction, by name, make, trade name, or catalog number, with or without the words "or equal" shall be deemed to establish a minimum standard of quality or performance, and shall not be construed as limiting competition.

4.8.2 Approval of Substitutions or Alternatives. The Contractor may propose to furnish alternatives or substitutes for a particular item specified in the Contract Documents, provided that: (i) such proposed substitution or alternative complies with the requirements of the Specifications relating to substitutions of specified items; (ii) the Contractor certifies to the Architect and District that the quality, performance capability and functionality (including visual and/or aesthetic effect) of the proposed alternative or substitute meet or exceed the quality, performance capability and functionality of the item or process specified; and (iii) demonstrate to the reasonable satisfaction of the Architect and District that the use of the substitution or alternative is appropriate and will not delay completion of the Work or result in an increase to the Contract Price. The Contractor shall submit calculations engineering, construction, dimension, visual, aesthetic and performance data to the Architect to permit its proper evaluation of the proposed substitution or alternative. If requested by the Architect, Contractor shall promptly furnish any additional information or data regarding a proposed substitution or alternative which the Architect deems reasonably necessary for the evaluation of the proposed substitution or alternative. The Contractor shall not provide, furnish or install any substitution or alternative without the Architect's review and final action on the proposed substitution or alternative; any alternative or substitution installed or incorporated into the Work without first

obtaining the Architect's review and final action of the same shall be subject to removal pursuant to Article 12 hereof. The Architect's decision evaluating the Contractor's proposed substitutions or alternatives shall be final. Neither the Contract Time nor the Contract Price shall be increased on account of any substitution or alternative proposed by the Contractor and which is accepted by the Architect; provided, however, that in the event a substitution or alternative accepted by the Architect and purchase, fabrication and/or installation or such accepted substitution or alternative shall be less expensive than the originally specified item, the Contract Price shall be reduced by the actual cost savings realized by the Contractor's furnishing and/or installation of such approved substitution or alternative. The Contractor shall be solely responsible for all costs and fees incurred by the District to review a proposed substitution or alternative, including without limitation fees of the Architect, and/or governmental agencies to review and/or approve any proposed substitution or alternative. The Contractor shall be solely responsible for any increase in the cost of any accepted substitution or alternative or any Work affected by such alternative or substitution. The foregoing notwithstanding, all requests for the Architect's review and approval of any proposed substitution or alternative and all engineering, construction, dimension and performance data substantiating the equivalency of the proposed substitution or alternative shall be submitted by Contractor not later than thirty-five (35) days following the date of the District's award of the Contract to Contractor by action of the District's Board of Trustees; any request for approval of proposed alternatives or substitutions submitted thereafter may be rejected summarily. The foregoing process and time limits shall apply to any proposed substitution or alternative regardless of whether the substitute or alternate item is to be provided, furnished or installed by Contractor, any Subcontractor, any Sub-Subcontractor, Material Supplier or Manufacturer.

4.8.3 Placement of Material and Equipment Orders. Contractor shall, after award of the Contract, promptly and timely place all orders for materials and/or equipment necessary for completion of the Work so that delivery of the same shall be made without delay or interruption to the timely completion of the Work. Contractor shall require that any Subcontractor similarly place orders for all materials and/or equipment to be furnished by any such Subcontractor in a prompt and timely manner so that delivery of the same shall be made without delay or interruption to the timely completion of the Work. Upon request of the District, Project Manager or the Architect, the Contractor shall furnish reasonably satisfactory written evidence of the placement of orders for materials and/or equipment necessary for completion of the Work, including without limitation, orders for materials and/or equipment to be provided, furnished or installed by any Subcontractor.

4.8.4 District's Right to Place Orders for Materials and/or Equipment. Notwithstanding any other provision of the Contract Documents, if the Contractor shall, upon request of the District, Project Manager or the Architect, fails or refuses, for any reason, to provide reasonably satisfactory written evidence of the placement of orders for materials and/or equipment necessary for completion of the Work, or should the District determine, in its sole and reasonable discretion, that any orders for materials and/or equipment have not been placed in a manner so that such materials and/or equipment will be delivered to the Site so the Work can be completed without delay or interruption, the District shall have the right, but not the obligation, to place such orders on behalf of the Contractor. If the District exercises the right to place orders for materials and/or equipment pursuant to the foregoing, the District's conduct shall not be deemed to be an exercise, by the District, of any control over the means, methods, techniques, sequences or procedures for completion of the Work, all of which remain the responsibility and obligation of the Contractor. Notwithstanding the right of the District to place orders for materials and/or equipment pursuant to the foregoing, the election of the District to exercise, or not to exercise, such right shall not relieve the Contractor from any of Contractor's obligations under the Contract Documents, including without limitation, completion of the Work within the Contract Time and for the Contract Price. If the District exercises the right hereunder to place orders for materials and/or equipment on behalf of Contractor pursuant to the foregoing, Contractor shall reimburse

the District for all costs and fees incurred by the District in placing such orders; such costs and fees may be deducted by the District from the Contract Price then or thereafter due the Contractor.

4.8.5 Contractor and Subcontractor Communication. All written communications between the Contractor and any Subcontractor, Material Supplier or others directly or indirectly engaged by the Contractor to perform or provide any portion of the Work shall be available to the District, the Project Manager and the Architect for review, inspection and reproduction as may be requested from time to time. The foregoing is a material obligation of the Contractor hereunder.

4.9 Safety.

4.9.1 Safety Programs. The Contractor shall be solely responsible for initiating, maintaining and supervising all safety programs required by applicable law, ordinance, regulation or governmental orders in connection with the performance of the Contract, or otherwise required by the type or nature of the Work. The Contractor's safety program shall include all actions and programs necessary for compliance with California or federally statutorily mandated workplace safety programs, including without limitation, compliance with the California Drug Free Workplace Act of 1990 (California Government Code §§8350 et seq.). Without limiting or relieving the Contractor of its obligations hereunder, the Contractor shall require that its Subcontractors similarly initiate and maintain all appropriate or required safety programs.

4.9.2 Contractor Safety Plan. Prior to commencement of Work at the Site, the Contractor shall submit to the District and the Project Manager, if any, the Contractor's Safety Plan for the Work for review and acceptance by the District. Acceptance by the District is subject to the Safety Plan conforming to requirements of the Laws, conditions at or about the Site and the nature of the Work. The Contractor shall modify its Safety Plan as necessary to obtain the District's acceptance thereof. Notwithstanding the District's acceptance of the Contractor's Safety Plan, the Contractor shall remain solely responsible for implementing the Safety Plan and implementing measures as necessary to maintain safety of persons and property at and about the Site. The District's acceptance of the Contractor's Safety Plan shall not limit, restrict or otherwise modify the Contractor's obligations relating to safety at or about the Site in accordance with the Contract Documents and the Laws.

4.9.3 Safety Precautions. The Contractor shall be solely responsible for initiating and maintaining reasonable precautions for safety of, and shall provide reasonable protection to prevent damage, injury or loss to: (i) employees on the Work and other persons who may be affected thereby; (ii) the Work and materials and equipment to be incorporated therein, whether in storage on or off the Site, under care, custody or control of the Contractor or Subcontractors; and (iii) other property or items at the Site, or adjacent thereto, such as trees, shrubs, lawns, walks, pavements, roadways, structures and utilities not designated for removal, relocation or replacement.

4.9.4 Safety Signs, Barricades. The Contractor shall erect and maintain, as required by existing conditions and conditions resulting from performance of the Contract, reasonable safeguards for safety and protection of property and persons, including, without limitation, posting danger signs and other warnings against hazards, barricades, promulgating safety regulations and notifying owners and users of adjacent sites and utilities.

4.9.5 Safety Notices. The Contractor shall give or post all safety notices required by the Laws and comply with the Laws bearing on safety of persons or property or their protection from damage, injury or loss.

4.9.6 Safety Coordinator. The Contractor shall designate a responsible member of the Contractor's organization at the Site whose duty shall be the prevention of accidents and the implementation and maintenance safety precautions and programs. This person shall be the Contractor's superintendent unless otherwise designated by the Contractor in writing to the Project Manager, District's Inspector and the Architect.

4.9.7 Emergencies. In an emergency affecting safety of persons or property, the Contractor

shall act, to prevent threatened damage, injury or loss.

4.9.8 Hazardous Materials.

4.9.8.1 General. If the Contractor, any Subcontractor or anyone employed directly or indirectly by them shall use, at the Site, or incorporate into the Work, any material or substance deemed to be hazardous or toxic under any law, rule, ordinance, regulation or interpretation thereof (collectively "Hazardous Materials"), the Contractor shall comply with all Laws applicable thereto and shall exercise all necessary safety precautions relating to the use, storage or disposal thereof.

4.9.8.2 Prohibition on Use of Asbestos Construction Building Materials ("ACBMs"). Notwithstanding any provision of the Drawings or the Specifications to the contrary, it is the intent of the District that ACBMs not be used or incorporated into any portion of the Work. In the event that any portion of the Work depicted in the Drawings or the Specifications shall require materials or products which the Contractor knows, or should have known with reasonably diligent investigation, to contain ACBMs, Contractor shall promptly notify the Architect and the District's Inspector of the same so that an appropriate alternative can be made in a timely manner so as not to delay the progress of the Work. Contractor warrants to the District that there are no materials or products used or incorporated into the Work which contain ACBMs. Whether before or after completion of the Work, if it is discovered that any product or material forming a part of the Work or incorporated into the Work contains ACBMs, the Contractor shall at its sole cost and expense remove such product or material in accordance with any laws, rules, procedures and regulations applicable to the handling, removal and disposal of ACBMs and to replace such product or material with non-ACBM products or materials and to return the affected portion(s) of the Work to the finish condition depicted in the Drawings and Specifications relating to such portion(s) of the Work. Contractor's obligations under the preceding sentence shall survive the termination of the Contract, the warranty period provided under the Contract Documents, the Contractor's completion of the Work or the District's acceptance of the Work. If the Contractor fails or refuses, for any reason, to commence the removal and replacement of any material or product containing ACBMs forming a part of, or incorporated into the Work, within ten (10) days of the date of the District's written notice to the Contractor of the existence of ACBM materials or products in the Work, the District may thereafter proceed to cause the removal and replacement of such materials or products in any manner which the District determines to be reasonably necessary and appropriate; all costs, expenses and fees, including without limitation fees and costs of consultants and attorneys, incurred by the District in connection with such removal and replacement shall be the responsibility of the Contractor and the Surety.

4.9.8.3 Disposal of Hazardous Materials. Contractor shall be solely and exclusively responsible for the disposal of any Hazardous Materials on or about the Site. The Contractor's obligations hereunder shall include without limitation, the transportation and disposal of any Hazardous Materials in strict conformity with the Laws.

4.10 Maintenance of Documents.

4.10.1.1 Documents at Site. The Contractor shall maintain at the Site: (i) one record copy of the Drawings, Specifications and all addenda thereto; (ii) Change Orders approved by the District and all other modifications to the Contract Documents; (iii) Submittals reviewed by the Architect; (iv) Record Drawings; (v) Material Safety Data Sheets ("MSDS") accompanying any materials, equipment or products delivered or stored at the Site or incorporated into the Work; and (vi) all building and other codes or regulations applicable to the Work, including without limitation, Title 24, Part 2 of the California Code of Regulations. During performance of the Work, all documents maintained by Contractor at the Site shall be available to the District, the Project

Manager, the Architect, the District's Inspector and DSA for review, inspection or reproduction. Upon completion of the Work, all documents maintained at the Site by the Contractor pursuant to the foregoing shall be assembled and transmitted to the Architect for delivery to the District.

4.10.1.2 Maintenance of Record Drawings. During its performance of the Work, the Contractor shall maintain Record Drawings consisting of a set of the Drawings which are marked to indicate all field changes made to adapt the Work depicted in the Drawings to field conditions, changes resulting from Change Orders and all concealed or buried installations, including without limitation, piping, conduit and utility services. All buried or concealed items of Work shall be completely and accurately marked and located on the Record Drawings. The Record Drawings shall be clean and all changes, corrections and dimensions shall be marked in a neat and legible manner in a contrasting color. Record Drawings relating to the Structural, Mechanical, Electrical and Plumbing portions of the Work shall indicate without limitation, circuiting, wiring sizes, equipment/member sizing and shall depict the entirety of the as built conditions of such portions of the Work. The Record Drawings shall be continuously maintained by the Contractor during the performance of the Work. At any time during the Contractor's performance of the Work, upon the request of the District, the District's Inspector or the Architect, the Contractor shall make the Record Drawings maintained here under available for the District's review and inspection. The District's review and inspection of the Record Drawings during the Contractor's performance of the Work shall be only for the purpose of generally verifying that Contractor is continuously maintaining the Record Drawings in a complete and accurate manner; any such inspection or review shall not be deemed to be the District's approval or verification of the completeness or accuracy thereof. The failure or refusal of the Contractor to continuously maintain complete and accurate Record Drawings or to make available the Record Drawings for inspection and review by the District may be deemed by the District to be Contractor's default of a material obligation hereunder. Without waiving, restricting or limiting any other right or remedy of the District for the Contractor's failure or refusal to continuously maintain the Record Drawings, the District may, upon reasonably determining that the Contractor has not, or is not, continuously maintaining the Record Drawings in a complete and accurate manner, take appropriate action to cause the continuous maintenance of complete and accurate Record Drawings, in which event all fees and costs incurred or associated with such action shall be charged to the Contractor and the District may deduct the amount of such fees and costs from any portion of the Contract Price then or thereafter due the Contractor. In accordance with Article 8.4.2 of these General Conditions, prior to receipt of the Final Payment, Contractor shall deliver the Record Drawings to the Architect.

4.11 Use of Site. The Contractor shall confine operations at the Site to areas permitted by the Laws, subject to any restrictions or limitations set forth in the Contract Documents. The Contractor shall not unreasonably encumber the Site or adjoining areas with materials or equipment. The Contractor shall be solely responsible for providing security at the Site with all such costs included in the Contract Price. The District shall at all times have access to the Site.

4.12 Clean-Up. The Contractor shall at all times keep the Site and all adjoining areas free from the accumulation of any waste material or rubbish caused or generated by performance of the Work. Without limiting the generality of the foregoing, Contractor shall maintain the Site in a "rake-clean" standard on a daily basis. If the Work includes painting and/or the installation of floor covering, before any painting operations or the installation of any flooring covering, the area and adjoining areas of the Site where paint is to be applied or floor covering is to be installed shall be in a "broom-clean" condition. Prior to completion of the Work, Contractor shall remove from the Site all rubbish, waste materials, excess excavated materials, tools, Construction Equipment, machinery, surplus materials and any other items which are not the property of the District under the Contract

Documents. Upon completion of the Work, the Site and all adjoining areas shall be left by the Contractor in a neat and broom clean condition satisfactory to District. The District's Inspector or Project Manager shall be authorized to direct the Contractor's clean-up obligations hereunder. If the Contractor fails to clean up as provided for in the Contract Documents, the District may do so, and all costs incurred in connection therewith shall be charged to the Contractor; the District may deduct such costs from any portion of the Contract Price then or thereafter due the Contractor.

4.13 Access to the Work. The Contractor shall provide DSA, the District, the Project Manager, the District's Inspector and the Architect access to the Work, whether in place, preparation and progress and wherever located.

4.14 Facilities and Information for the District's Inspector.

4.14.1 Information to District's Inspector. The Contractor shall furnish the District's Inspector access to the Work for obtaining such information as may be necessary to keep the District's Inspector fully informed respecting the progress, quality and character of the Work and materials, equipment or other items incorporated therein.

4.14.2 Facilities for District's Inspector. Facilities, services or other items to be provided by the Contractor for use by the District's Inspector, if any, shall be as set forth in the Temporary Facilities and Controls Specification Section. If the Contractor fails or refuses to provide and such facilities, services or other items designated the District may furnish such facilities, services or other item, with the costs, fees or expenses incurred to furnish the same being deducted from the Contract Price.

4.15 Patents and Royalties. The Contractor and the Surety shall defend, indemnify and hold harmless the District and its agents, employees and officers from any claim, demand or legal proceeding arising out of or pertaining, in any manner, to any actual or claimed infringement of patent rights in connection with performance of the Work.

4.16 Cutting and Patching. The Contractor is responsible for cutting, fitting or patching required to complete the Work or to make the component parts thereof fit together properly. The Contractor shall not damage or endanger any portion of the Work, or the fully or partially completed construction of the District or separate contractors by cutting, patching, excavation or other alteration. The Contractor shall not cut, patch or otherwise alter the construction by the District or separate contractor without the prior written consent of the District or separate contractor thereto, which consent shall not be unreasonably withheld. The Contractor shall not unreasonably withhold consent to the request of the District or separate contractor to cut, patch or otherwise alter the Work.

4.17 Encountering of Hazardous Materials. If the Contractor encounters Hazardous Materials at the Site which have not been rendered harmless or for which there is no provision in the Contract Documents for containment, removal, abatement or handling of such Hazardous Materials, the Contractor shall immediately stop the Work in the affected area, but shall diligently proceed with the Work in all other unaffected areas. Upon encountering such Hazardous Materials, the Contractor shall immediately notify the District's Inspector and the Architect, in writing, of such condition. The Contractor shall proceed with the Work in such affected area only after such Hazardous Materials have been rendered harmless, contained, removed or abated. If such Hazardous Materials are encountered, the Contractor shall be entitled to an adjustment of the Contract Time to the extent that the Work is stopped and Completion of the Work is affected thereby. In no event shall there be an adjustment to the Contract Price solely on account of the Contractor encountering such Hazardous Materials.

4.18 Wage Rates; Employment of Labor.

4.18.1 Determination of Prevailing Rates. Pursuant to the provisions of Division 2, Part 7, Chapter 1, Article 2 of the California Labor Code at §§1770 et seq., the District has obtained from the Director of the Department of Industrial Relations the general prevailing rate of per diem wages and the prevailing rate for holiday and overtime work in the locality in which the Work is to be performed. Holidays shall be as defined in the collective bargaining agreement applicable

to each particular craft, classification or type of worker employed under the Contract. Per diem wages include employer payments for health and welfare, pensions, vacation, travel time and subsistence pay as provided in California Labor Code §1773.8, apprenticeship or other training programs authorized by California Labor Code §3093, and similar purposes when the term “per diem wages” is used herein. Holiday and overtime work, when permitted by law, shall be paid for at the rate of at least one and one-half (1½) times the above specified rate of per diem wages, unless otherwise specified. The Contractor shall post, at appropriate and conspicuous locations on the Site, a schedule showing all determined general prevailing wage rates.

4.18.2 Payment of Prevailing Rates. There shall be paid each worker of the engaged in the Work, not less than the general prevailing wage rate for the classification of Work performed, regardless of any contractual relationship which may be alleged to exist between the Contractor or any Subcontractor and such worker.

4.18.3 Prevailing Rate Penalty. The Contractor shall, as a penalty, forfeit not more than Two Hundred Dollars (\$200.00) to the District for each calendar day or portion thereof, for each worker paid less than the prevailing rates for such work or craft in which such worker is employed for the Work by the Contractor or by any Subcontractor, of any tier, in connection with the Work. The amount of the penalty for failure to pay applicable prevailing wage rates shall be determined and assessed in accordance with the standards established pursuant to Labor Code §1775(a)(2). The amount of the penalty shall be determined based on consideration of both of the following: (i) whether the failure of the Contractor or Subcontractor to pay the correct rate of per diem wages was a good faith mistake and, if so, the error was promptly and voluntarily corrected when brought to the attention of the Contractor or Subcontractor; and (ii) whether the Contractor or Subcontractor has a prior record of failing to meet its prevailing wage obligations. The penalty may not be less than forty dollars (\$40) for each calendar day, or portion thereof, for each worker paid less than the prevailing wage rate, unless the failure of the Contractor or Subcontractor to pay the correct rate of per diem wages was a good faith mistake and, if so, the error was promptly and voluntarily corrected when brought to the attention of the contractor or subcontractor. The penalty may not be less than eighty dollars (\$80) for each calendar day, or portion thereof, for each worker paid less than the prevailing wage rate, if the Contractor or Subcontractor has been assessed penalties within the previous three years for failing to meet its prevailing wage obligations on a separate contract, unless those penalties were subsequently withdrawn or overturned. The penalty may not be less than one hundred twenty dollars (\$120) for each calendar day, or portion thereof, for each worker paid less than the prevailing wage rate, if the Labor Commissioner determines that the violation was willful, as defined in subdivision (c) of Section 1777.1. When the penalty amount due hereunder is collected from the Contractor or Subcontractor, any outstanding wage claim under Chapter 1 (commencing with Section 1720) of Part 7 of Division 2 against that Contractor or Subcontractor shall be satisfied before applying that amount to the penalty imposed on that Contractor or Subcontractor hereunder. The difference between prevailing wage rates and the amount paid to each worker each calendar day, or portion thereof, for which each worker paid less than the prevailing wage rate, shall be paid to each worker by the Contractor.

4.18.4 Certified Payroll Records.

4.18.4.1 Maintenance of Certified Payroll Records. Pursuant to California Labor Code §1776, the Contractor and each Subcontractor, of any tier, shall keep an accurate payroll record, showing the name, address, social security number, work classification, straight time and overtime hours worked each day and week, and the actual per diem wages paid to each person employed for the Work.

4.18.4.2 Submittal of Certified Payroll Records to Labor Commissioner. The Contractor and each Subcontractor shall submit their respective Certified Payroll Records to the Labor Commissioner on forms, in the manner and within the times prescribed by the Labor Commissioner.

4.18.4.3 Inspection of Certified Payroll Records. The Certified Payroll Records of

the Contractor and Subcontractors shall be available for inspection at all reasonable hours at the principal office of the Contractor on the following basis: (i) a certified copy of an employee's payroll record shall be made available for inspection or furnished to such employee or his/her authorized representative on request; (ii) a certified copy of all payroll records shall be made available for inspection or furnished upon request to the District, the Division of Labor Standards Enforcement and the Division of Apprenticeship Standards of the Department of Industrial Relations; (iii) a certified copy of payroll records shall be made available upon request to the public for inspection or copies thereof made; provided, however, that a request by the public shall be made through either the District, the Division of Apprenticeship Standards, or the Division of Labor Standards Enforcement. If the requested Certified Payroll Records have not been provided, the requesting party shall, prior to being provided the records, reimburse the cost of preparation by the Contractor, Subcontractors and the entity through which the request was made; the public shall not be given access to such records at the principal office of the Contractor; (iv) the Contractor shall file a certified copy of the Certified Payroll Records with the entity that requested such records within ten (10) days after receipt of a written request; (v) any copy of records made available for inspection as copies and furnished upon request to the public or any public agency by the District, the Division of Apprenticeship Standards or the Division of Labor Standards Enforcement shall be marked or obliterated in such a manner as to prevent disclosure of an individual's name, address and social security number. The name and address of the Contractor or any Subcontractor, of any tier, performing a part of the Work shall not be marked or obliterated. The Contractor shall inform the District of the location of Certified Payroll Records, including the street address, city and county and shall, within five (5) working days, provide a notice of a change or location and address. In the event of noncompliance with the requirements of this Article 4.18.4, the Contractor shall have ten (10) days in which to comply, subsequent to receipt of written notice specifying in what respects the Contractor must comply herewith. Should noncompliance still be evident after such 10-day period, the Contractor shall, as a penalty to the District, forfeit One Hundred Dollars (\$100.00) for each calendar day, or portion thereof, for each worker, until strict compliance is effectuated. Upon the request of the Division of Apprenticeship Standards or the Division of Labor Standards Enforcement, such penalties shall be withheld from any portion of the Contract Price then or thereafter due the Contractor. The Contractor is solely responsible for compliance with the foregoing provisions.

4.18.5 Hours of Work.

4.18.5.1 Limits on Hours of Work. Pursuant to California Labor Code §1810, eight (8) hours of labor shall constitute a legal day's work. Pursuant to California Labor Code §1811, the time of service of any worker employed at any time by the Contractor or by a Subcontractor, of any tier, upon the Work or upon any part of the Work, is limited and restricted to eight (8) hours during any one calendar day and forty (40) hours during any one calendar week, except as hereafter provided. Notwithstanding the foregoing provisions, Work performed by employees of Contractor or any Subcontractor, of any tier, in excess of eight (8) hours per day and forty (40) hours during any one week, shall be permitted upon compensation for all hours worked in excess of eight (8) hours per day at not less than one and one-half (12) times the basic rate of pay.

4.18.5.2 Penalty for Excess Hours. The Contractor shall pay to the District a penalty of Twenty-five Dollars (\$25.00) for each worker employed on the Work by the Contractor or any Subcontractor, of any tier, for each calendar day during which such worker is required or permitted to work more than eight (8) hours in any calendar day and forty (40) hours in any one calendar week, in violation of the provisions of the California Labor Code, unless compensation to the worker so employed by the Contractor is not less than one and one-half (12) times the basic rate of pay for all hours

worked in excess of eight (8) hours per day.

4.18.5.3 Contractor Responsibility. Any Work performed by workers necessary to be performed after regular working hours or on Sundays or other holidays shall be performed without adjustment to the Contract Price or any other additional expense to the District.

4.18.6 Apprentices.

4.18.6.1 Employment of Apprentices. Any apprentices employed to perform any of the Work shall be paid the standard wage paid to apprentices under the regulations of the craft or trade for which such apprentice is employed, and such individual shall be employed only for the work of the craft or trade to which such individual is registered. Only apprentices, as defined in California Labor Code §3077 who are in training under apprenticeship standards and written apprenticeship agreements under California Labor Code §§3070 et seq. are eligible to be employed for the Work. The employment and training of each apprentice shall be in accordance with the provisions of the apprenticeship standards and apprentice agreements under which such apprentice is training.

4.18.6.2 Apprenticeship Certificate. When the Contractor or any Subcontractor, of any tier, in performing any of the Work employs workers in any Apprenticeable Craft or Trade, the Contractor and such Subcontractor shall apply to the Joint Apprenticeship Committee administering the apprenticeship standards of the craft or trade in the area of the site of the Work for a certificate approving the Contractor or such Subcontractor under the apprenticeship standards for the employment and training of apprentices in the area or industry affected, provided, however, that the approval as established by the Joint Apprenticeship Committee or Committees shall be subject to the approval of the Administrator of Apprenticeship. The Joint Apprenticeship Committee or Committees, subsequent to approving the Contractor or Subcontractor, shall arrange for the dispatch of apprentices to the Contractor or such Subcontractor in order to comply with California Labor Code §1777.5. The Contractor and Subcontractors shall submit contract award information to the applicable Joint Apprenticeship Committee which shall include an estimate of journeyman hours to be performed under the Contract, the number of apprentices to be employed, and the approximate dates the apprentices will be employed. There shall be an affirmative duty upon the Joint Apprenticeship Committee or Committees, administering the apprenticeship standards of the crafts or trades in the area of the site of the Work, to ensure equal employment and affirmative action and apprenticeship for women and minorities. Contractors or Subcontractors shall not be required to submit individual applications for approval to local Joint Apprenticeship Committees provided they are already covered by the local apprenticeship standards.

4.18.6.3 Ratio of Apprentices to Journeymen. The ratio of Work performed by apprentices to journeymen, who shall be employed in the Work, may be the ratio stipulated in the apprenticeship standards under which the Joint Apprenticeship Committee operates, but in no case shall the ratio be less than one hour of apprentice work for each five hours of labor performed by a journeyman, except as otherwise provided in California Labor Code §1777.5. The minimum ratio for the land surveyor classification shall not be less than one apprentice for each five journeymen. Any ratio shall apply during any day or portion of a day when any journeyman, or the higher standard stipulated by the Joint Apprenticeship Committee, is employed at the site of the Work and shall be computed on the basis of the hours worked during the day by journeymen so employed, except for the land surveyor classification. The Contractor shall employ apprentices for the number of hours computed as above before the completion of the Work. The Contractor shall, however, endeavor, to the greatest extent possible, to employ apprentices during the same time period that the journeymen in the same craft or trade are employed at the site of the Work. Where an hourly apprenticeship

ratio is not feasible for a particular craft or trade, the Division of Apprenticeship Standards, upon application of a Joint Apprenticeship Committee, may order a minimum ratio of not less than one apprentice for each five journeymen in a craft or trade classification. The Contractor or any Subcontractor covered by this Article and California Labor Code §1777.5, upon the issuance of the approval certificate, or if it has been previously approved in such craft or trade, shall employ the number of apprentices or the ratio of apprentices to journeymen stipulated in the apprenticeship standards. Upon proper showing by the Contractor that it employs apprentices in such craft or trade in the State of California on all of its contracts on an annual average of not less than one apprentice to each five journeymen, the Division of Apprenticeship Standards may grant a certificate exempting the Contractor from the 1-to-5 ratio as set forth in this Article and California Labor Code §1777.5. This Article shall not apply to contracts of general contractors, or to contracts of specialty contractors not bidding for work through a general or prime contractor, involving less than Thirty Thousand Dollars (\$30,000.00) or twenty (20) working days. The term "Apprenticeable Craft or Trade," as used herein shall mean a craft or trade determined as an Apprenticeable occupation in accordance with rules and regulations prescribed by the Apprenticeship Council.

4.18.6.4 Exemption From Ratios. The Joint Apprenticeship Committee shall have the discretion to grant a certificate, which shall be subject to the approval of the Administrator of Apprenticeship, exempting the Contractor from the 1-to-5 ratio set forth in this Article when it finds that any one of the following conditions are met: (i) unemployment for the previous three-month period in such area exceeds an average of fifteen percent (15%) or; (ii) the number of apprentices in training in such area exceeds a ratio of 1-to-5 in relation to journeymen, or; (iii) the Apprenticeable Craft or Trade is replacing at least one-thirtieth (1/30) of its journeymen annually through apprenticeship training, either on a statewide basis or on a local basis, or; (iv) if assignment of an apprentice to any Work performed under the Contract Documents would create a condition which would jeopardize such apprentice's life or the life, safety or property of fellow employees or the public at large, or if the specific task to which the apprentice is to be assigned is of such a nature that training cannot be provided by a journeyman. When such exemptions from the 1-to-5 ratio between apprentices and journeymen are granted to an organization which represents contractors in a specific trade on a local or statewide basis, the member contractors will not be required to submit individual applications for approval to local Joint Apprenticeship Committees, provided they are already covered by the local apprenticeship standards.

4.18.6.5 Contributions to Trust Funds. The Contractor or any Subcontractor, of any tier, who, performs any of the Work by employment of journeymen or apprentices in any Apprenticeable Craft or Trade and who is not contributing to a fund or funds to administer and conduct the apprenticeship program in any such craft or trade in the area of the site of the Work, to which fund or funds other contractors in the area of the site of the Work are contributing, shall contribute to the fund or funds in each craft or trade in which it employs journeymen or apprentices in the same amount or upon the same basis and in the same manner as the other contractors do, but where the trust fund administrators are unable to accept such funds, contractors not signatory to the trust agreement shall pay a like amount to the California Apprenticeship Council. The Division of Labor Standards Enforcement is authorized to enforce the payment of such contributions to such fund(s) as set forth in California Labor Code §227. Such contributions shall not result in an increase in the Contract Price.

4.18.6.6 Contractor's Compliance. The responsibility of compliance with this Article for all Apprenticeable Trades or Crafts is solely and exclusively that of the Contractor. All decisions of the Joint Apprenticeship Committee(s) under this Article are subject to the provisions of California Labor Code §3081. In the event the Contractor

willfully fails to comply with the provisions of this Article and California Labor Code §1777.5, pursuant to California Labor Code §1777.7, the Contractor shall: (i) be denied the right to bid on any public works contract for a period of one (1) year from the date the determination of non-compliance is made by the Administrator of Apprenticeship; and (ii) forfeit, as a civil penalty, Fifty Dollars (\$50.00) for each calendar day of noncompliance. Notwithstanding the provisions of California Labor Code §1727, upon receipt of such determination, the District shall withhold such amount from the Contract Price then due or to become due. Any such determination shall be issued after a full investigation, a fair and impartial hearing, and reasonable notice thereof in accordance with reasonable rules and procedures prescribed by the California Apprenticeship Council. Any funds withheld by the District pursuant to this Article shall be deposited in the General Fund or other similar fund of the District. The interpretation and enforcement of California Labor Code §§1777.5 and 1777.7 shall be in accordance with the rules and procedures of the California Apprenticeship Council.

4.18.7 Employment of Independent Contractors. Pursuant to California Labor Code §1021.5, Contractor shall not willingly and knowingly enter into any agreement with any person, as an independent contractor, to provide any services in connection with the Work where the services provided or to be provided requires that such person hold a valid contractors' license issued pursuant to California Business and Professions Code §§7000 et seq. and such person does not meet the burden of proof of his/her independent contractor status pursuant to California Labor Code §2750.5. In the event that Contractor shall employ any person in violation of the foregoing, Contractor shall be subject to the civil penalties under California Labor Code §1021.5 and any other penalty provided by law. In addition to the penalties provided under California Labor Code §1021.5, Contractor's violation of this Article 4.18.7 or the provisions of California Labor Code §1021.5 shall be deemed an event of Contractor's default under Article 15.1 of these General Conditions. The Contractor shall require Subcontractors performing or providing any portion of the Work to adhere to and comply with the foregoing provisions.

4.19 Assignment of Antitrust Claims. Pursuant to California Government Code §4551, the Contractor and its Subcontractor(s), of any tier, hereby offers and agrees to assign to the District all rights, title and interest in and to all causes of action they may have under Section 4 of the Clayton Act, (15 U.S.C. §15) or under the Cartwright Act (California Business and Professions Code §§16700 et seq.), arising from purchases of goods, services or materials hereunder or any Subcontract. This assignment shall be made and become effective at the time the District tenders Final Payment to the Contractor, without further acknowledgment by the parties. If the District receives, either through judgment or settlement, a monetary recovery in connection with a cause of action assigned under California Government Code §§4550 et seq., the assignor thereof shall be entitled to receive reimbursement for actual legal costs incurred and may, upon demand, recover from the District any portion of the recovery, including treble damages, attributable to overcharges that were paid by the assignor but were not paid by the District as part of the Contract Price, less the expenses incurred by the District in obtaining that portion of the recovery. Upon demand in writing by the assignor, the District shall, within one year from such demand, reassign the cause of action assigned pursuant to this Article if the assignor has been or may have been injured by the violation of law for which the cause of action arose: and (i) the District has not been injured thereby; or (ii) the District declines to file a court action for the cause of action.

4.20 Limitations Upon Site Activities. Except in the circumstances of an emergency, no construction activities shall be permitted at or about the Site except during the District's hours and days set forth in the Special Conditions. Work performed outside of the hours and days noted in the Special Conditions will not result in adjustment of the Contract Time or the Contract Price; unless

Work outside of the hours and days noted in the Special Conditions is expressly authorized by the District.

4.21 Progress Reports; DSA Verified Reports.

4.21.1 DSA Verified Reports: Contractor Actions. A material obligation of the Contractor is the completion by the Contractor of all actions and activities which by the Contract Documents or by the Laws are the responsibility of the Contractor relating to DSA reporting requirements pursuant to Education Code §81141 (including amendments thereto) and issuance of DSA's Certificate of Compliance for the Project pursuant to Education Code §81147 (including amendments thereto) upon completion of the Work. The foregoing shall include without limitation, the timely preparation, completion and filing of Verified Reports during Project construction and the filing of the Final Verified Report with DSA within ten (10) days of the determination of Final Completion. Concurrently with submittal to DSA, the Contractor shall provide the District, District's Inspector, Architect and Construction Manager with copies of all Verified Reports completed by the Contractor and submitted to DSA.

4.21.2 District Withholdings From Final Payment. The completion and filing of the Final Verified Report with DSA by the Contractor is an express condition precedent to the District's disbursement of the Final Payment. If the Contractor fails to prepare and file the Final Verified Report with DSA within ten (10) days of the determination of Final Completion, the District may in the sole and exclusive discretion of the District retain and withhold an amount not to exceed ten percent (10%) of the Final Payment from disbursement to the Contractor as damages for the failure of the Contractor to have timely and completely discharged its obligations hereunder. The Contractor acknowledges and agrees that the foregoing withholdings by the District is a reasonable estimate of the damages and other losses the District will sustain due to the failure of the Contractor to have timely and fully discharged its obligations hereunder.

4.21.3 Progress Reports. Progress Reports shall be completed by the Contractor for each day of construction activities at the Site and submitted to the District or Project Manager not later than 9:00 A.M. of the ensuing business day.

ARTICLE 5: SUBCONTRACTORS

5.1 Subcontracts. Any Work performed for the Contractor by a Subcontractor shall be pursuant to a written agreement between the Contractor and such Subcontractor which specifically incorporates by reference the Contract Documents and which specifically binds the Subcontractor to the applicable terms and conditions of the Contract Documents, including without limitation, the policies of insurance required under Article 6 of these General Conditions and obligates the Subcontractor to assume toward the Contractor all the obligations and responsibilities of the Contractor which by the Contract Documents the Contractor assumes toward the District and the Architect. The foregoing notwithstanding, no contractual relationship shall exist, or be deemed to exist, between any Subcontractor and the District, unless the Contract is terminated and District, in writing, elects to assume the Subcontract. Each Subcontract for a portion of the Work shall provide that such Subcontract may be assigned to the District if the Contract is terminated by the District pursuant to Article 15 hereof, subject to the prior rights of the Surety if the District terminates the Contract for the Contractor's default. The Contractor shall provide to the District copies of all executed Subcontracts and Purchase Orders to which Contractor is a party within thirty (30) days after Contractor's execution of the Agreement. During performance of the Work, the Contractor shall, from time to time, as and when requested by the District, the Architect or the Project Manager provide the District with copies of any and all Subcontracts or Purchase Orders relating to the Work and all modifications thereto. The Contractor's failure or refusal, for any reason, to provide copies of such Subcontracts or Purchase Orders in accordance with the two preceding sentences is Contractor's default of a material term of the Contract Documents.

5.2 Subcontractor DIR Contractor Registration.

5.2.1 No Subcontractor Performance of Work Without DIR Registration. No portion of the Work is permitted to be performed by a Subcontractor unless the Subcontractor is a DIR Registered contractor. The foregoing DIR contractor registration requirement is applicable for all Subcontractors, including without limitation, lower tier Subcontractors and Subcontractors who are not identified in the Contractor's Subcontractors List.

5.2.2 Contractor Obligation to Verify Subcontractor DIR Registration Status. An affirmative and on-going obligation of the Contractor under the Contract Documents is the Contractor's verification that all Subcontractors are at all times during performance of the Work in full and strict compliance with DIR contractor registration requirements. The Contractor shall not permit or allow any Subcontractor to perform any Work without the Contractor's verification that the Subcontractor is in full and strict compliance with DIR contractor registration requirements.

5.2.3 Contractor Obligation to Request Substitution of Listed Subcontractor Who Is Not DIR Registered Contractor. If any Subcontractor identified in the Contractor's Subcontractors List submitted with the Contractor's proposal for the Work is not a DIR registered contractor at the time of opening of proposals for the Work or if a Subcontractor's DIR contractor registration lapses prior to or during a Subcontractor's performance of Work, the Contractor shall request the District's consent to substitute the Subcontractor who is not a DIR registered contractor pursuant to Labor Code §1771.1(c)(3) and/or Labor Code §1771.1(d).

5.3 Substitution of Listed Subcontractor.

5.3.1 Substitution Process. Request of the Contractor to substitute a listed Subcontractor will be considered only if in strict conformity with this Article 5.2 and California Public Contract Code §4107. All costs incurred by the District, including without limitation, costs of the District's Inspector, the Architect, the Project Manager or attorneys' fees in the review and evaluation of a request to substitute a listed Subcontractor shall be borne by the Contractor; such costs may be deducted by the District from the Contract Price then or thereafter due the Contractor.

5.3.2 Responsibilities of Contractor Upon Substitution of Subcontractor. The District's consent to Contractor's substitution of a listed Subcontractor shall not relieve Contractor from its obligation to complete the Work within the Contract Time and for the Contract Price. The substitution of a listed Subcontractor shall not, under any circumstance, result in, or give rise to any to any increase of the Contract Price or the Contract Time on account of such substitution. If the District consents to substitution of a listed Subcontractor, the Architect shall determine the extent to which, if any, revised or additional Submittals will be required of the newly substituted Subcontractor ("Substituted Subcontractor"). If the Architect determines that revised or additional Submittals are required of a Substituted Subcontractor, the Architect shall promptly notify the Contractor, in writing, of such requirement. In such event, revised or additional Submittals shall be submitted to Architect not later than thirty (30) days following the date of the Architect's written notice to the Contractor pursuant to the foregoing sentence; provided that if in the reasonable and good faith judgment of the Architect, the progress of the Work or completion of the Work requires submission of additional or revised Submittals by a Substituted Subcontractor in less than thirty (30) days, the Architect shall so state in its written notice to the Contractor. If the revised or additional Submittals are not submitted by Contractor within thirty (30) days, or such earlier time as determined by the Architect pursuant to the preceding sentence, following the Architect's written notice of the requirement for revised or additional Submittals, Contractor shall be subject to the per diem assessments for late Submittals as set forth in Article 4.7.2.1 of these General Conditions. Any revised or additional Submittals required pursuant to this Article 5.3.2 shall conform to the requirements of Article 4.7 of these General Conditions. Contractor shall reimburse the District for all fees and costs, including without limitation fees of the Architect, the District's administrative costs and DSA fees, incurred or associated with the processing, review and evaluation of any revised or additional Submittals required pursuant to this Article 5.3.2; the District may deduct such fees and costs from any portion of the Contract Price then or thereafter due the Contractor. In the event that additional

or revised Submittals are required pursuant to this Article 5.3.2, such requirement shall not result in an increase to the Contract Time or the Contract Price.

- 5.4 Subcontractors' Work. Whenever the Work of a Subcontractor is dependent upon the Work of the Contractor or another Subcontractor, the Contractor shall require the Subcontractor to: (i) coordinate its Work with the dependent Work; (ii) provide necessary dependent data and requirements; (iii) supply and/or install items to build into the dependent Work of others; (iv) make appropriate provisions for dependent Work of others; (v) carefully examine and understand the portions of the Contract Documents (including Drawings, Specifications and Field Clarifications) and Submittals relating to the dependent Work; and (vi) examine the existing dependent Work and verify that the dependent Work is in proper condition for the Subcontractor's Work. If the dependent Work is not in a proper condition, the Subcontractor shall notify the Contractor in writing and not proceed with the Subcontractor's Work until the dependent Work has been corrected or replaced and is in a proper condition for the Subcontractor's Work.

ARTICLE 6: INSURANCE; INDEMNITY; BONDS

- 6.1 Workers' Compensation Insurance; Employer's Liability Insurance. The Contractor shall purchase and maintain Workers' Compensation Insurance as will protect the Contractor from claims under workers' or workmen's compensation, disability benefit and other similar employee benefit acts which are applicable to the Work to be performed, whether such operations be by the Contractor or by a Subcontractor or by anyone directly or indirectly employed by any of them, or by anyone for whose acts any of them may be liable. Contractor shall purchase and maintain Employer's Liability Insurance covering bodily injury (including death) by accident or disease to any employee which arises out of the employee's employment by Contractor. The Employer's Liability Insurance required of Contractor hereunder may be obtained by Contractor as a separate policy of insurance or as an additional coverage under the Workers' Compensation Insurance required to be obtained and maintained by Contractor hereunder. The limits of liability for the Employer's Liability Insurance required hereunder shall be as set forth in the Special Conditions.
- 6.2 Commercial General Liability. The Contractor shall purchase and maintain Commercial General Liability, including coverage for the types of claims set forth below which may arise out of or result from Contractor's performance of the Work: (i) claims for damages because of bodily injury, sickness or disease or death of any person other than the Contractor's employees; (ii) claims for damages insured by usual personal injury liability coverage; (iii) claims for damages, other than to the Work itself, because of injury to or destruction of tangible property, including loss of use resulting therefrom; (iv) claims for damages because of bodily injury, death of a person or property damages arising out of ownership, maintenance or use of a motor vehicle; (v) contractual liability insurance applicable to the Contractor's obligations under the Contract Documents; (vi) Completed Operations; and (vii) Contractor's Pollution Liability.
- 6.3 Builder's Risk "All-Risk" Insurance. The Contractor, during the progress of the Work and until Final Acceptance of all Work by the District, shall maintain Builder's Risk "All-Risk" Completed Value Insurance Coverage on all insurable Work included under the Contract Documents which coverage is to provide extended coverage and insurance against vandalism and malicious mischief, perils of fire, sprinkler leakage, civil authority, sonic boom, collapse and flood upon the entire Work which is the subject of the Contract Documents, and including completed Work and Work in progress to the full insurable value thereof. Contractor's Builders Risk Insurance shall include coverage and insurance against the perils of earthquake if so indicated in the Special Conditions. Such insurance shall include the District as an additional named insured, and any other person with an insurable interest designated by the District as an additional named insured. The risk of damage to the Work due to the perils covered by the Builder's Risk "All Risk" Insurance, as well as any other hazard which might result in damage to the Work, is that of the

Contractor and the Surety, and no claims for such loss or damage shall be recognized by the District, nor will such loss or damage excuse the complete and satisfactory performance of the Contract by the Contractor.

6.4 Insurance Requirements.

6.4.1 Coverage Limits. Minimum coverage limits for each policy of insurance required of the Contractor hereunder are set forth in the Special Conditions.

6.4.2 Deductibles. The Contractor is solely and exclusively responsible for the payment of deductibles, if any, under any policy of insurance required of the Contractor hereunder, without adjustment to the Contract Price on account thereof.

6.4.3 No Modification or Cancellation Without Prior Notice to District. Coverages afforded under policies of insurance required of the Contractor shall include provisions to the effect that coverage thereunder will not be canceled or allowed to expire until at least thirty (30) days prior written notice has been given to the District. Should any policy of insurance be canceled before Final Acceptance of the Work by the District and the Contractor fails to immediately procure replacement insurance as required, the District reserves the right to procure such insurance and to deduct the premium cost thereof and other costs incurred by the District in connection therewith from any sum then or thereafter due the Contractor under the Contract Documents.

6.4.4 District Additional Insured. The District shall be an additional insured under the Contractor's Commercial Liability and Builders Risk policies of insurance. The additional Insured acknowledgement shall be submitted as a separate declaration from the Contractor's insurance provider (ACCORD form modifications are not acceptable).

6.4.5 Certificates of Insurance. Prior to commencing the Work, Contractor shall deliver to the District Certificates of Insurance evidencing the insurance coverages required by the Contract Documents. Failure or refusal of the Contractor to so deliver Certificates of Insurance may be deemed by the District to be a default of a material obligation of the Contractor under the Contract Documents, and thereupon the District may proceed to exercise any right or remedy provided for under the Contract Documents or at law. The Contractor shall, from time to time, furnish the District, when requested, with satisfactory proof of coverage of each type of insurance required by the Contract Documents; failure of the Contractor to comply with the District's request may be deemed by the District to be a default of a material obligation of the Contractor under the Contract Documents.

6.5 Subcontractors' Insurance. Contractor shall require that every Subcontractor, to obtain and maintain the policies of insurance set forth in Articles 6.1, 6.2 and 6.4 of these General Conditions; the coverages and limits of liability of such policies of insurance to be obtained and maintained by Subcontractors shall be as set forth in the Special Conditions. The policies of insurance to be obtained and maintained by Subcontractors hereunder are in addition to, and not in lieu of, Contractor obtaining and maintaining such policies of insurance. Each of the policies of insurance obtained and maintained by a Subcontractor hereunder shall conform with the requirements of this Article 6. Upon request of the District, Contractor shall promptly deliver to the District Certificates of Insurance evidencing that the Subcontractors have obtained and maintained policies of insurance in conformity with the requirements of this Article 6. Failure or refusal of the Contractor to provide the District with Subcontractors' Certificates of Insurance evidencing the insurance coverages required hereunder is a material default of Contractor hereunder.

6.6 Maintenance of Insurance. Any insurance bearing on the adequacy of performance of Work shall be maintained after the District's Final Acceptance of all of the Work for the full one year correction of Work period and any longer specific guarantee or warranty periods set forth in the Contract Documents. Should such insurance be canceled before the end of any such periods and the Contractor fails to immediately procure replacement insurance as specified, the District reserves the right to procure such insurance and to charge the cost thereof to the Contractor. Nothing contained

in these insurance requirements is to be construed as limiting the extent of the Contractor's responsibility for payment of damages resulting from its operations or performance of the Work under the Contract Documents, including without limitation the Contractor's obligation to pay Liquidated Damages. In no instance will the District's exercise of its option to occupy and use completed portions of the Work relieve the Contractor of its obligation to maintain insurance required under this Article until the date of Final Acceptance of the Work by the District, or such time thereafter as required by the Contract Documents. The insurer providing any insurance coverage required hereunder shall be to the reasonable satisfaction of the District.

- 6.7 Contractor's Insurance Primary. All insurance and the coverages thereunder required to be obtained and maintained by Contractor hereunder, if overlapping with any policy of insurance maintained by the District, shall be deemed to be primary and non-contributing with any policy maintained by the District and any policy or coverage thereunder maintained by District shall be deemed excess insurance. To the extent that the District maintains a policy of insurance covering property damage arising out of the perils of fire or other casualty covered by the Contractor's Builder's Risk Insurance or the Comprehensive General Liability Insurance of the Contractor or any Subcontractor, the District, Contractor and all Subcontractors waive rights of subrogation against the others. The costs for obtaining and maintaining the insurance coverages required herein shall be included in the Contract Price.
- 6.8 Indemnity. Unless arising solely out of the active negligence, gross negligence or willful misconduct the District or the Architect, the Contractor shall indemnify, defend and hold harmless the Indemnified Parties who are: (i) the District and its Board of Trustees, officers, employees, agents and representatives (including the District's Inspector); (ii) the Architect its respective agents and employees; and (iii) if one is designated by the District for the Work, the Project Manager and its agents and employees. The Contractor's obligations hereunder includes indemnity, defense and hold harmless of the Indemnified Parties from and against any and all damages, losses, claims, demands or liabilities whether for damages, losses or other relief, including, without limitation attorneys' fees and costs which arise, in whole or in part, from the Work, the Contract Documents or the negligent, grossly negligent or willful acts, omissions or other conduct of the Contractor, any Subcontractor or any person or entity engaged by them for the Work. The Contractor's obligations under the foregoing include without limitation: (i) injuries to or death of persons; (ii) damage to property; or (iii) theft or loss of property; (iv) Stop Payment Notice claims asserted by any person or entity in connection with the Work; and (v) other losses, liabilities, damages or costs resulting from, in whole or part, any acts, omissions or other conduct of Contractor, any of Contractor's Subcontractors, of any tier, or any other person or entity employed directly or indirectly by Contractor in connection with the Work and their respective agents, officers or employees. If any action or proceeding, whether judicial, administrative, arbitration or otherwise, shall be commenced on account of any claim, demand or liability subject to Contractor's obligations hereunder, and such action or proceeding names any of the Indemnified Parties as a party thereto, the Contractor shall, at its sole cost and expense, defend the named Indemnified Parties in such action or proceeding with counsel reasonably satisfactory to the named Indemnified Parties. In the event that there shall be any judgment, award, ruling, settlement, or other relief arising out of any such action or proceeding to which any of the Indemnified Parties are bound by, Contractor shall pay, satisfy or otherwise discharge any such judgment, award, ruling, settlement or relief; Contractor shall indemnify and hold harmless the Indemnified Parties from any and all liability or responsibility arising out of any such judgment, award, ruling, settlement or relief. The Contractor's obligations hereunder are binding upon Contractor's Performance Bond Surety and these obligations shall survive notwithstanding Contractor's completion of the Work or the termination of the Contract.
- 6.9 Payment Bond; Performance Bond. Prior to commencement of the Work, the Contractor shall furnish a Performance Bond as security for Contractor's faithful performance of the Contract and a Labor and Material Payment Bond as security for payment of persons or entities performing work, labor or

furnishing materials in connection with Contractor's performance of the Work under the Contract Documents. Unless otherwise stated in the Special Conditions, the amounts of the Performance Bond and the Payment Bond required hereunder shall be one hundred percent (100%) of the Contract Price. Said Labor and Material Payment Bond and Performance Bond shall be in the form and content set forth in the Contract Documents. The failure or refusal of the Contractor to furnish either the Performance Bond or the Labor and Material Payment Bond in strict conformity with this Article 6.9 may be deemed by the District as a default by the Contractor of a material obligation hereunder. The Surety on any bond required under the Contract Documents shall be an Admitted Surety Insurer as that term is defined in California Code of Civil Procedure §995.120.

ARTICLE 7: CONTRACT TIME

7.1 Completion of the Work Within Contract Time. Unless otherwise expressly provided in the Contract Documents, the Contract Time is the period of time, including authorized adjustments thereto, allotted in the Contract Documents for achieving Completion of the Work. The date for commencement of the Work is the date established by the Notice to Proceed issued by the District pursuant to the Agreement, which shall not be postponed by the failure to act of the Contractor or of persons or entities for whom the Contractor is responsible. The date of Completion is the date certified by the Architect and the District's Inspector as such in accordance with the Contract Documents.

7.2 Progress and Completion of the Work.

7.2.1 Time of Essence. Time limits stated in the Contract Documents are of the essence. By executing the Agreement, the Contractor confirms that the Contract Time is a reasonable period for performing and achieving Completion of the Work. The Contractor shall employ and supply a sufficient force of workers, material and equipment, and prosecute the Work with diligence so as to maintain progress, to prevent Work stoppage and to achieve Completion of the Work within the Contract Time.

7.2.2 Correction and Completion of Project Work per bid documents, plans and specifications Prior to One Hundred Percent Completion.

7.2.2.1 Punchlist. Upon achieving Completion of the Work, the District, the District's Inspector, the Project Manager, if any, the Architect and the Contractor shall jointly inspect the Work and prepare a comprehensive list of items of the Work to be corrected or completed by the Contractor ("the Punchlist"). The exclusion of, or failure to include, any item on the Punchlist shall not alter or limit the obligation of the Contractor to complete or correct any portion of the Work in accordance with the Contract Documents.

7.2.2.2 Time for Completing Punchlist Items. In addition to establishing the Punchlist items pursuant to Article 7.2.3.1, the Project Manager, if any, Contractor and Architect shall, after the joint inspection, establish a reasonable time for Contractor's completion of all Punchlist items. If mutual agreement is not reached to establish the time for the Contractor's completion of Punchlist items, the Architect shall determine such time, and in such event, the time determined by the Architect shall be final and binding upon the District and Contractor so long as the Architect's determination is made in good faith. The Contractor shall promptly and diligently proceed to complete all Punchlist items within the time established. If the Contractor fails or refuses, for any reason, to complete all Punchlist items within the time established, Contractor shall be subject to assessment of Liquidated Damages in accordance with Article 7.4 hereof. The foregoing notwithstanding, if the Contractor fails or refuses to complete all Punchlist items, the District may in its sole and exclusive discretion and without further notice to Contractor, elect to cause the completion of all remaining Punchlist items provided, however that such election by the District is in addition to and not in lieu of any other right or remedy of the District under the Contract Documents or at law. If the District elects to complete Punchlist items of the Work, pursuant to the foregoing, Contractor shall be responsible

for all costs incurred by the District in connection herewith and the District may deduct such costs from the Contract Price then or thereafter due the Contractor, if these costs exceed the remaining Contract Price due to the Contractor, the Contractor and the Performance Bond Surety are jointly and severally liable to District for any such excess costs.

7.2.3 One Hundred Percent Completion. Completion is that stage in the progress of the Work when the Work or any designated portion thereof (whether described as milestones, phases, segments or other similar terms) is complete in accordance with the Contract Documents so the District can occupy or use the Work for its intended purpose. Completion shall be determined by the Architect, Project Manager, if any, and the District's Inspector upon request by the Contractor in accordance with the Contract Documents. The good faith and reasonable determination of Completion by the District's Inspector, Project Manager, if any and the Architect shall be controlling and final.

7.2.4 Contractor Responsibility for Multiple Inspections. If the Contractor requests determination of Completion or Final Completion by the District's Inspector, Project Manager, if any, and the Architect and it is determined by the District's Inspector, Project Manager, if any, or the Architect that the Work does not then justify certification of Completion or Final Completion and re-inspection is required at a subsequent time to make such determination, the Contractor shall be responsible for all costs of such re-inspection, including without limitation, the fees of the Architect, Project Manager, if any, and the District's Inspector. The District may deduct such costs from the Contract Price then due or thereafter due to the Contractor.

7.2.5 Final Acceptance. Final Acceptance of the Work shall occur upon approval of the Work by the District's Board of Trustees; such approval shall be submitted for adoption at the next regularly scheduled meeting of the District's Board of Trustees after the determination of Final Completion. The commencement of any warranty or guarantee period under the Contract Documents is the date upon which the District's Board of Trustees approves of the Final Acceptance of the Work.

7.3 Construction Schedule.

7.3.1 Submittal of Preliminary Construction Schedule. Within five (14) days following execution of the Agreement, the Contractor shall prepare and submit to the District, the Project Manager, if any, and the Architect a Preliminary Construction Schedule indicating, in graphic form, the estimated rate of progress and sequence of all Work required under the Contract Documents. The purpose of the Preliminary Construction Schedule is to assure adequate planning and execution of the Work so that it is completed within the Contract Time and to permit evaluation of the progress of the Work. Unless otherwise provided in the Special Conditions, the Construction Schedules required under this Article 7 shall; (i) be prepared with a commercially available computer software program in a critical path format; (ii) indicate the date(s) for commencement and completion of various portions of the Work including without limitation, procurement, fabrication and delivery of major items, materials or equipment; (iii) indicate manpower and other resources required for completion of each Construction Schedule activity; (iv) indicate costs for completion of each Construction Schedule activity; (v) identify each Submittal required by the Contract Documents, the date for the Contractor's submission of each Submittal and the date for the return of the reviewed Submittal to the Contractor. The Contractor may submit a Preliminary Construction Schedule depicting completion of the Work in a duration shorter than the Contract Time; provided that such Preliminary Construction Schedule shall not be a basis for adjustment to the Contract Price in the event that completion of the Work shall occur after the time depicted therein, nor shall such Preliminary Construction Schedule be the basis for any extension of the Contract Time, the Contractor's entitlement to any extension of the Contract Time shall be based upon the Contract Time and not on any shorter duration which may be depicted in the Contractor's Preliminary Construction Schedule. If the Construction

Schedules required under this Article 7.3 incorporate therein any “float” time, such float shall be deemed to jointly belong to and owned by the District and the Contractor. As used herein, “float time” shall be deemed to refer to the time between earliest finish date and the latest finish date of each activity shown on the Construction Schedule.

7.3.2 Review of Preliminary Construction Schedule. The District, the Project Manager, if any, and the Architect shall review the Preliminary Construction Schedule submitted by the Contractor pursuant to Article 7.3.1 above for conformity with the requirements of the Contract Documents. Within fifteen (15) days of the date of receipt of the Preliminary Construction Schedule, the Preliminary Construction Schedule will be returned to the Contractor with comments to the form or content thereof. Review of the Preliminary Construction Schedule and any comments thereto by the District, the Project Manager and/or the Architect shall not be deemed to be the assumption of construction means, methods or sequences by the District, the Project Manager or the Architect, all of which remain the Contractor’s obligations under the Contract Documents.

7.3.3 Preparation and Submittal of Contract Construction Schedule. Within ten (21) days of the District’s return of the Preliminary Construction Schedule to the Contractor pursuant to Article 7.3.2 above, the Contractor shall prepare and submit to the Architect and the Project Manager, if any, the Construction Schedule which incorporates therein the comments to the Preliminary Construction Schedule. Upon the Contractor’s submittal of such Construction Schedule, the District, the Project Manager and the Architect shall review the same for purposes of determining conformity with the requirements of the Contract Documents. Within fifteen (15) days of the receipt of the Construction Schedule, the District will approve such Construction Schedule or will return the same to the Contractor with comments to the form or content. In the event there are comments to the form or content thereof, the Contractor, shall within seven (7) days of receipt of such comments, revise and resubmit the Construction Schedule incorporating therein such comments. Upon the District’s approval of the form and content of a Construction Schedule, the same shall be deemed the “Approved Construction Schedule.” The District’s approval of a Construction Schedule shall be for the sole and limited purpose of determining conformity with the requirements of the Contract Documents. By the Approved Construction Schedule, the District shall not be deemed to have exercised control over, or approval of, construction means, methods or sequences, all of which remain the responsibility and obligation of the Contractor in accordance with the terms of the Contract Documents. Further, the Approved Construction Schedule shall not operate to limit or restrict any of Contractor’s obligations under the Contract Documents nor relieve the Contractor from the full, faithful and timely performance of such obligations in accordance with the terms of the Contract Documents. The activities, commencement and completion dates of activities, and the sequencing of activities depicted on the Approved Construction Schedule shall not be modified or revised by the Contractor without the prior consent, or direction, of the District and the Architect. Updates to the Approved Construction Schedule pursuant to Article 7.3.5 below shall not be deemed revisions to the Approved Construction Schedule. If the Approved Construction Schedule depicts completion of the Work in a duration shorter than the Contract Time, the same shall not be a basis for an adjustment of the Contract Time or the Contract Price in the event that actual completion of the Work shall occur after such the time depicted in such Approved Construction Schedule. In such event, the Contract Price shall not be subject to adjustment on account of any additional costs incurred by the Contractor to complete the Work prior to the Contract Time, as adjusted in accordance with the terms of the Contract Documents. Any adjustment of the Contract Time or the Contract Price shall be based upon the Contract Time set forth in the Contract Documents and not any shorter duration which may depicted in the Approved Construction Schedule.

7.3.4 Revisions to Approved Construction Schedule. In the event that the progress of the Work or the sequencing of the activities of the Work shall materially differ from that indicated in the Approved Construction Schedule, as determined by the District in its reasonable discretion

and judgment, the District may direct the Contractor to revise the Approved Construction Schedule; within fifteen (15) days of the District's direction, the Contractor shall prepare and submit to the Architect and the Project Manager a revised Approved Construction Schedule, for review and approval by the District. The Contractor may request consent of the District to revise the Approved Construction Schedule. Any such request shall be considered by the District only if in writing setting forth the Contractor's proposed revision(s) to the Approved Construction Schedule and the reason(s) therefor. The District may consent to, or deny, any such request of the Contractor to revise the Approved Construction Schedule in its reasonable discretion.

7.3.5 Updates to Approved Construction Schedule. The Contractor shall monitor and update the Approved Construction Schedule on a monthly basis, or more frequently as required by the conditions or progress of the Work, or as may be requested by the District. The Contractor shall provide the District, the Project Manager and the Architect with updated Approved Construction Schedules indicating progress achieved and activities commenced or completed within the prior updated Approved Construction Schedule. Updates to the Approved Construction Schedule shall not include any revisions to the activities, commencement and completion dates of activities or the sequencing of activities depicted on the Approved Construction Schedule. Any such revisions to the Approved Construction Schedule shall result in the District's rejection of such update and Contractor shall, within seven (7) days of the District's rejection of such update, submit to the Architect and the Project Manager an Updated Approved Construction Schedule which does not incorporate any such revisions. If requested by the District, the Contractor shall also submit, with its updates to the Approved Construction Schedule a narrative statement including a description of current and anticipated problem areas of the Work, delaying factors and their impact, and an explanation of corrective action taken or proposed by the Contractor. If the progress of the Work is behind the Approved Construction Schedule, the Contractor shall indicate what measures will be taken to place the Work back on schedule. The District may, from time to time, and in the District's sole and exclusive discretion, transmit to the Contractor's Performance Bond Surety the Approved Construction Schedule, any updates thereof and the narrative statement described hereinabove. The District's election to transmit, or not to transmit such information, to the Contractor's Performance Bond Surety shall not limit the Contractor's obligations under the Contract Documents.

7.3.6 Contractor Responsibility for Construction Schedule. The Contractor shall be responsible for the preparation, submittal and maintenance of the Construction Schedules required by the Contract Documents, and any failure of the Contractor to do so may be deemed by the District as the Contractor's default in the performance of a material obligation under Contract Documents. Any and all costs or expenses required or incurred to prepare, submit, maintain, and update the Construction Schedules shall be solely that of the Contractor and no such cost or expense shall be charged to the District. The Contract Price shall not be subject to adjustment on account of costs, fees or expenses incurred or associated with the Contractor's preparation, submittal, and maintenance or updating of the Construction Schedules.

7.4 Adjustment of Contract Time. If Completion is delayed, adjustment, if any, to the Contract Time on account of such delay shall be in accordance with this Article 7.4.

7.4.1 Excusable Delays. If Completion of the Work is delayed by Excusable Delays, the Contract Time shall be subject to adjustment for such reasonable period of time as determined by the Architect; Excusable Delays shall not result in any increase in the Contract Price. Excusable Delays refer to unforeseeable and unavoidable casualties or other unforeseen causes beyond the control, and without fault or neglect, of the Contractor, any Subcontractor, Material Supplier or other person directly or indirectly engaged by the Contractor in performance of any portion of the Work. Excusable Delays include unanticipated and unavoidable labor disputes, unusual and unanticipated delays in transportation of equipment, materials or Construction Equipment reasonably necessary for completion and proper execution of the Work, unanticipated unusually severe weather conditions or DSA directive to stop the Work. Neither

the financial resources of the Contractor or any person or entity directly or indirectly engaged by the Contractor in performance of any portion of the Work shall be deemed conditions beyond the control of the Contractor. If an event of Excusable Delay occurs, the Contract Time shall be subject to adjustment hereunder only if the Contractor establishes: (i) full compliance with all applicable provisions of the Contract Documents relative to the method, manner and time for Contractor's notice and request for adjustment of the Contract Time; (ii) that the event(s) forming the basis for Contractor's request to adjust the Contract Time are outside the reasonable control and without any fault or neglect of the Contractor or any person or entity directly or indirectly engaged by Contractor in performance of any portion of the Work; and (iii) that the event(s) forming the basis for Contractor's request to adjust the Contract Time directly and adversely impacted the progress of the Work as indicated in the Approved Construction Schedule or the most recent updated Approved Construction Schedule relative to the date(s) of the claimed event(s) of Excusable Delay. The foregoing provisions notwithstanding, if the Special Conditions set forth a number of "Rain Days" to be anticipated during performance of the Work, the Contract Time shall not be adjusted for rain related unusually severe weather conditions until and unless the actual number of Rain Days during performance of the Work exceeds those noted in the Special Conditions and such additional Rain Days directly and adversely impact the critical path progress of the Work as depicted in the Approved Construction Schedule or the most recent updated Approved Construction Schedule relative to the date(s) of such additional Rain Days.

7.4.2 Compensable Delays. If Completion of the Work is delayed and such delay is caused by the acts or omissions of the District, the Architect, or separate contractor employed by the District (collectively "Compensable Delays"), upon Contractor's request and notice, in strict conformity with Articles 7 and 9 of these General Conditions, the Contract Time will be adjusted by Change Order for such reasonable period of time as determined by the Architect and the District. In accordance with California Public Contract Code §7102, if the Contractor's progress is delayed by any of the events described in the preceding sentence, Contractor shall not be precluded from the recovery of damages directly and proximately resulting therefrom, provided that the District is liable for the delay, the delay is unreasonable under the circumstances involved and the delay was not within the reasonable contemplation of the District and the Contractor at the time of execution of the Agreement. In such event, Contractor's damages, if any, shall be limited to direct, actual and unavoidable additional costs of labor, materials or Construction Equipment directly resulting from such delay, and shall exclude indirect or other consequential damages, including without limitation, home office expenses, bond capacity impairment or loss of prospective economic advantage. Except as expressly provided for herein, Contractor shall not have any other claim, demand or right to adjustment of the Contract Price arising out of delay, interruption, hindrance or disruption to the progress of the Work. Adjustments to the Contract Price and the Contract Time, if any, on account of Changes to the Work or Suspension of the Work shall be governed by the applicable provisions of the Contract Documents, including without limitation, Articles 9 and 14 of these General Conditions.

7.4.3 Unexcusable Delays. Unexcusable Delays refer to any delay to the progress of the Work caused by events or factors other than those specifically identified in Articles 7.4.1 and 7.4.2 above. Neither the Contract Price nor the Contract Time shall be adjusted on account of Unexcusable Delays.

7.4.4 Adjustment of Contract Time.

7.4.4.1 Procedure for Adjustment of Contract Time. The Contract Time shall be subject to adjustment only in strict conformity with applicable provisions of the Contract Documents. Failure of Contractor to request adjustment(s) of the Contract Time in strict conformity with applicable provisions of the Contract Documents shall be deemed Contractor's waiver of the same.

7.4.4.2 Limitations Upon Adjustment of Contract Time on Account of Delays. Any adjustment of the Contract Time on account of an Excusable Delay or a Compensable Delay shall be limited as set forth herein. If an Excusable Delay and a Compensable Delay occur concurrently, the maximum extension of the Contract Time shall be the number of days from the commencement of the first delay to the cessation of the delay which ends last. If an Unexcusable Delay occurs concurrently with either an Excusable Delay or a Compensable Delay, the maximum extension of the Contract Time shall be the number of days, if any, which the Excusable Delay or the Compensable Delay exceeds the period of time of the Unexcusable Delay. In addition to the foregoing limitations upon extension of the Contract Time, no adjustment of the Contract Time shall be made on account of any Excusable Delays or Compensable Delays unless such delay(s) actually and directly impact Work or Work activities on the critical path of the then current and updated Approved Construction Schedule as of the date on which such delay first occurs. The District shall not be deemed in breach of, or otherwise in default of any obligation hereunder, if the District shall deny any request by the Contractor for an adjustment of the Contract Time for any delay which does not actually and directly impact Work or Work activities on the critical path of the then current and updated Approved Construction Schedule.

- 7.5 Liquidated Damages. Should the Contractor neglect, fail or refuse to: (i) submit Submittals in accordance with the Approved Construction Schedule; (ii) achieve Completion of the Work or designated portions thereof within the Contract Time, (subject to adjustments authorized under the Contract Documents); (iii) or to complete Punchlist items within the time established pursuant to the Contract Documents, the Contractor agrees to pay to the District the amount of per diem Liquidated Damages set forth in the Special Conditions, not as a penalty but as Liquidated Damages, for every day beyond the Contract Time, as adjusted, until Submittals are submitted, Completion or completion of the Punchlist items are achieved. The Liquidated Damages amounts set forth in the Special Conditions are agreed upon by and between the Contractor and the District because of the difficulty of fixing the District's actual damages in the event of delayed submission of Submittals, Completion or completion of Punchlist items. The Contractor and the District specifically agree that said amounts are reasonable estimates of the District's damages in such event, and that such amounts do not constitute a penalty. Liquidated Damages may be deducted from the Contract Price then or thereafter due the Contractor. The Contractor and the Surety shall be liable to the District for any Liquidated Damages exceeding any amount of the Contract Price then held or retained by the District. In the event that the Contractor shall fail or refuse to complete Punchlist items and the District elects to exercise its right to cause completion or correction of such items pursuant to Article 7.2.3.2 hereof, the District's assessment of Liquidated Damages pursuant to the foregoing shall be in addition, and not in lieu of, the District's right to charge Contractor with the cost of completing or correcting such items of the Work, as provided for under Article 7.2.3.2. The Contractor and the District acknowledge and agree that the provisions of this Article 7.5 are reasonable under the circumstances existing at the time of the Contractor's execution of the Agreement.

ARTICLE 8: CONTRACT PRICE

- 8.1 Contract Price. The Contract Price is the amount stated in the Agreement and subject to adjustments thereto in accordance with the Contract Documents, is the total amount payable by the District to the Contractor for completion of the Work and other obligations of the Contractor under the Contract Documents. The District's payment of the Contract Price to the Contractor shall be in accordance with the Contract Documents.
- 8.2 Cost Breakdown. Within fifteen (15) days of the execution of the Agreement by Contractor, Contractor shall furnish, in a form acceptable to the District, a detailed estimate and complete Cost Breakdown of the Contract Price. The Cost Breakdown is subject to the District's review

and approval of the form and content thereof. If the District objects to any portion of the Cost Breakdown, within ten (10) days of the District's receipt of the Cost Breakdown, the District shall notify the Contractor, in writing of the District's objection(s) to the Cost Breakdown. Within five (5) days of the date of the District's written objection(s), Contractor shall submit a revised Cost Breakdown to the District for review and approval. The foregoing procedure for the preparation, review and approval of the Cost Breakdown shall continue until the District has approved of the entirety of the Cost Breakdown. Upon the District's approval of the Cost Breakdown, the Cost Breakdown shall not be thereafter modified or amended by the Contractor without the prior consent and approval of the District, which may be granted, conditioned or withheld in the sole discretion of the District. Notwithstanding any provision of the Contract Documents to the contrary, payment of the Contractor's overhead, supervision and general conditions costs and profit, as such items are reflected in the Cost Breakdown, shall be made by the District in equal installments with its disbursements of Progress Payments and the Final Payment with the amount of each such installment equal to the aggregate amount of such items as reflected in the Cost Breakdown divided by the number of months of the Contract Time.

8.3 Progress Payments.

8.3.1 Applications for Progress Payments. During the Contractor's performance of the Work, the Contractor shall submit monthly, on the first working day of each month, to the District, District's Inspector, Project Manager, if any, and the Architect, Applications for Progress Payments ("Payment Applications"), on forms approved by the District, setting forth an itemized estimate of Work completed in the preceding month for the purpose of the District's making of Progress Payments thereon. Values utilized in the Payment Applications shall be based upon the District approved Cost Breakdown pursuant to Article 8.2 above provided that such values are only for determining the basis of Progress Payments to Contractor, and shall not be considered as fixing a basis for adjustments, whether additive or deductive, to the Contract Price, or for determining the extent of Work actually completed.

8.3.2 Payment Application Review for Determination of Proper Payment Application. Pursuant to Public Contract Code §20104.50, upon receipt of a Payment Application, the District's Inspector, the Project Manager, if any, and the Architect will review the Payment Application as soon as practicable for the purpose of determining that the Payment Application is a proper Payment Application. A Payment Application is "proper" only if information required by the form of Payment Application is completely and accurately provided by the Contractor and the Payment Application is accompanied by: (i) a summary listing of the Subcontractors/Material Suppliers entitled to payment of any portion of the requested Progress Payment, along with the amount of payment each Subcontractor/Material Supplier is entitled to receive from the Contractor from the proceeds of the requested Progress Payment; (ii) completed and executed form of Verification of Certified Payroll Records Submittal To Labor Commissioner; (iii) duly completed and executed forms of Conditional Waiver and Release of Rights Upon Progress Payment in accordance with California Civil Code §8132 of the Contractor and Subcontractors/Material Suppliers covering the Progress Payment requested; (iv) duly completed and executed forms of Unconditional Waiver and Release of Rights upon Progress Payment in accordance with California Civil Code §8134 of the Contractor and Subcontractors/Material Suppliers covering the Progress Payment received by the Contractor under the immediately preceding Payment Application; (v) if applicable, a current union statement reflecting that the Contractor and Subcontractors are current in the payment of any supplemental fringe benefits required pursuant to any collective bargaining agreement to which the Contractor or any such Subcontractor is a party to or is otherwise bound by; and (vi) a certification by the Contractor that it has continuously maintained the Record Drawings reflecting the actual as-built conditions of the Work performed for which the Progress Payment is requested, it being understood that such certification is subject to verification by the District, Architect or the Project Manager prior to disbursement of the Progress Payment. Pursuant to

Public Contract Code §20104.50, if a Payment Application determined by the District not to be a proper Payment Application it shall be returned by the District to the Contractor as soon as is practicable after receipt thereof, but in no event not more than seven (7) days after receipt. The District's return of any Payment Application pursuant to the preceding sentence shall be accompanied by a written document setting forth the reason(s) why the Payment Application is not proper.

8.3.3 Verification of Work Completed. Upon receipt of a Payment Application, the Architect, Project Manager, if any and the District's Inspector shall inspect and verify the Work to determine whether it has been performed in accordance with requirements of the Contract Documents and to determine the portion of the Payment Application which is properly due to the Contractor under the terms of the Contract Documents.

8.3.4 District's Disbursement of Progress Payments.

8.3.4.1 Timely Disbursement of Progress Payments. Pursuant to Public Contract Code §20104.50, within thirty (30) days after the District's receipt of a proper Payment Application, there shall be paid, by District, to Contractor a sum equal to ninety-five percent (95%) of the value of the Work indicated in the Payment Application which is actually in place as of the date of the Payment Application, as verified by the District's Inspector, Project Manager, if any, and the Architect and the pro rata portion of the Contractor's overhead, supervision and general conditions costs and profit for that month; provided, however, that the District's obligation to disburse any Progress Payment shall be subject to the District's receipt of all documents set forth in Article 8.3.2 above, each and all of which are conditions precedent to the District's obligation to disburse Progress Payments. If a Payment Application is determined not to be proper due to the failure or refusal of the Contractor to submit documents with the Payment Application, as required by Article 8.3.2, or incompleteness or inaccuracies in any such documents submitted or if it is reasonably determined that the Record Drawings have not been continuously maintained to reflect the actual as built conditions of the Work completed in the period for which the Progress Payment is requested, the thirty (30) day period hereunder for the District's timely disbursement of a Progress Payment is deemed to commence on the date that the District is actually in receipt of documents not submitted with the Payment Application, or corrections to documents with the Payment Application so as to render them complete and accurate, or the date upon which the Contractor accurately and fully completes preparation of the Record Drawings relating to the Work for which the Progress Payment is requested.

8.3.4.2 Untimely Disbursement of Progress Payments. Pursuant to Public Contract Code §20104.50, if the District fails to make a Progress Payment within thirty (30) days after receipt of an undisputed and proper Payment Application, the District shall pay the Contractor interest on the undisputed amount of such Payment Application at the legal rate of interest set forth in California Code of Civil Procedure §685.010(a). The foregoing notwithstanding, if the District determines that any Payment Application is not proper, pursuant to Article 8.3.2 above, and the District does not return such Payment Application within the seven (7) day period provided for in Article 8.3.2, the period of time for the District's disbursement of the Progress Payment on such Payment Application without incurring interest liability shall be reduced by the number of days exceeding the seven (7) day return period.

8.3.4.3 District's Right to Disburse Payments by Joint Checks. The District, may, in its sole discretion, issue joint checks to the Contractor and Subcontractors/Material Suppliers in satisfaction of its obligation to make Progress Payments or the Final Payment due hereunder.

8.3.4.4 No Waiver of Defective or Non-Conforming Work. The approval of any Payment Application or the disbursement of any Progress Payment to the Contractor shall not be deemed nor constitute acceptance of defective or non-conforming Work.

8.3.5 Progress Payments for Changed Work. The Contractor's Payment Applications may

include requests for payment on account of Changes in the Work which have been properly authorized and approved by the District's Inspector, the Architect and all other governmental agencies with jurisdiction over such Change in accordance with the terms of the Contract Documents and for which a Change Order has been issued. Except as provided for herein, no other payment shall be made by the District for Changes in the Work.

8.3.6 Materials or Equipment Not Incorporated Into the Work.

8.3.6.1 Limitations Upon Payment. Except as expressly provided for herein, no payments shall be made by the District on account of any item of the Work, including without limitation, materials or equipment which, at the time of the Contractor's submittal of a Payment Application, has/have not been incorporated into and made a part of the Work.

8.3.6.2 Materials or Equipment Delivered and Stored at the Site. The District may, in its sole and exclusive discretion, make payment for materials or equipment not yet incorporated into the Work if, at or prior to the time of the Contractor's submittal of a Payment Application requesting payment for such materials or equipment if all of the following are complied with: (i) the materials or equipment have been delivered to the Site; (ii) adequate arrangements, reasonably satisfactory to the District, have been made by the Contractor to store and protect such materials or equipment at the Site including without limitation, insurance reasonably satisfactory to the District, covering and protecting against the risk of loss, destruction, theft or other damage to such materials or equipment while in storage; and (iii) the establishment of procedures reasonably satisfactory to the District by which title to such materials or equipment will be vested in the District upon the District's payment therefor. The Contractor acknowledges that the discretion to make, or not to make, payment for materials or equipment delivered or stored at the Site pursuant to the preceding sentence shall be exercised exclusively by the District; the District's exercise of discretion not to make payment shall not be deemed the District's default hereunder. If the District elects to make payment for materials or equipment delivered and stored at the Site, the costs and expenses incurred to comply with the requirements of (ii) and (iii) of this Article 8.3.6.2 shall be borne solely and exclusively by the Contractor and no payment shall be made by the District on account of such costs and expenses.

8.3.6.3 Materials or Equipment Not Delivered or Stored at the Site. No payments shall be made by the District for materials or equipment to be incorporated into the Work where such materials or equipment have not been delivered or stored at the Site or which are in the process of fabrication or transportation to the Site.

8.3.7 Exclusions From Progress Payments. In addition to the District's right to withhold disbursement of any Progress Payment provided for in the Contract Documents, neither the Contractor's Payment Application shall include, nor shall the District be obligated to disburse any portion of the Contract Price for amounts which the Contractor does not intend to pay any Subcontractor or Material Supplier because of a dispute or any other reason.

8.3.8 Title to Work. The Contractor warrants that title to all Work covered by an Payment Application will pass to the District no later than the time of payment. The Contractor further warrants that upon submittal of a Payment Application, all Work for which a Progress Payment has been previously disbursed and the Contractor has received payment from the District therefor shall, to the best of the Contractor's knowledge, information and belief, be free and clear of liens, claims, security interests or encumbrances in favor of the Contractor, Subcontractors, Material Suppliers or other persons or entities making a claim by reason of having provided labor, materials and equipment relating to the Work.

8.3.9 Substitute Security for Retention. Pursuant to California Public Contract Code §22300, eligible and equivalent securities may be substituted for any monies withheld by the District to ensure the Contractor's performance under the Contract Documents at the request and expense of the Contractor and in conformity with the provisions of California Public Contract Code

§22300. The foregoing and the provisions of California Public Contract Code §22300 notwithstanding, failure of the Contractor to request the substitution of eligible and equivalent securities for monies to be withheld by the District within ten (10) days following the date of award of the Contract to Contractor shall be deemed a waiver of such right.

8.4 Final Payment.

8.4.1 Application for Final Payment. When the Contractor has achieved Final Completion of the Work and has otherwise fully performed its obligations under the Contract Documents, the Contractor shall submit an Application for Final Payment on such form as approved by the District. Thereupon, the Architect, Project Manager, if any, and the District's Inspector will promptly make a final inspection of the Work and when the Architect, Project Manager, if any and the District's Inspector find the Work acceptable under the Contract Documents and that the Contract has been fully performed by the Contractor, the Architect, Project Manager, if any, and the District's Inspector will thereupon promptly approve the Application for Final Payment, stating that to the best their knowledge, information and belief, the Work has been completed in accordance with the terms of the Contract Documents. The Final Payment shall include the remaining balance of the Contract Price and any retention from Progress Payments previously withheld by the District.

8.4.2 Conditions Precedent to Disbursement of Final Payment. Neither Final Payment nor any remaining Contract Price shall become due until the Contractor submits to the District each and all of the following, the submittal of which are conditions precedent to the District's obligation to disburse the Final Payment: (i) an affidavit or certification by the Contractor that payrolls, bills for materials and other indebtedness incurred in connection with the Work for which the District or the District's property may or might be responsible or encumbered have been paid or otherwise satisfied; (ii) a certificate evidencing that insurance required by the Contract Documents to remain in force after the Contractor's receipt of Final Payment is currently in effect; (iii) a written statement that the Contractor knows of no One Hundred Percent reason that the insurance will not be renewable to cover any period following Final Payment as required by the Contract Documents; (iv) consent of the Surety on the Labor and Material Payment Bond and Performance Bond, to Final Payment if required; (v) duly completed and executed forms of Conditional or Unconditional Waivers and Releases of rights upon Final Payment of the Contractor, Subcontractors/Material Suppliers in accordance with California Civil Code §§8136 or 8138, with each of the same stating that there are, or will be, no claims for additional compensation after disbursement of the Final Payment; (vi) Operations and Maintenance manuals and separate warranties provided by any manufacturer or distributor of any materials or equipment incorporated into the Work; (vii) the Record Drawings; (viii) the form of Guarantee included in the Contract Documents duly executed by an authorized representative of the Contractor; (ix) any and all other items or documents required by the Contract Documents to be delivered to the District upon completion of the Work; (x) the completion and submittal of all reports required by the Contract Documents, including without limitation, verified reports required by applicable provisions of the California Code of Regulations; and (xi) if required by the District, such other data establishing payment or satisfaction of obligations such as receipts, releases and waivers of liens, Stop Payment Notices, claims, security interest or encumbrances arising out of the Contract to the extent and in such form as may be required by the District.

8.4.3 Disbursement of Final Payment. Provided that the District is then in receipt of all documents and other items in Article 8.4.2 above as conditions precedent to the District's obligation to disburse Final Payment, not later than sixty (60) days following Final Acceptance the District shall disburse the Final Payment to the Contractor. Pursuant to California Public Contract Code §7107, if there is any dispute between the District and the Contractor at the time that disbursement of the Final Payment is due, the District may withhold from disbursement of the Final Payment an amount not to exceed one hundred fifty percent (150%) of the amount in dispute. If the Contractor fails to timely submit completed DSA Reports in accordance with

Article 4.21.1 above, the Final Payment due the Contractor shall be reduced in accordance with Article 4.21.2 above.

8.4.4 Waiver of Claims. The Contractor's acceptance of the Final Payment is a waiver and release by the Contractor of any and all claims against the District for compensation or otherwise in connection with the Contractor's performance of the Contract.

8.4.5 Claims Asserted After Final Payment. Any lien, Stop Payment Notice or other claim filed or asserted after the Contractor's acceptance of the Final Payment by any Subcontractor, laborer, Material Supplier or others in connection with or for Work performed under the Contract Documents shall be the sole and exclusive responsibility of the Contractor and the Surety. The Contractor and Surety shall indemnify, defend and hold harmless the District and its officers, agents, representatives and employees from and against any claims, demands or judgments arising or associated therewith, including without limitation attorney's fees incurred by the District in connection therewith.

8.5 Withholding of Payments. The District may withhold any Progress Payment or the Final Payment, in whole or in part, or backcharge the Contractor to the extent it may deem advisable to protect the District on account of: (i) defective Work or Work not in conformity with the requirements of the Contract Documents which is not remedied; (ii) failure of the Contractor to make payments when due Subcontractors/Material Suppliers; (iii) claims filed or reasonable evidence of the probable filing of claims by Subcontractors, laborers, Material Suppliers, or others performing any portion of the Work under the Contract Documents for which the District may be liable or responsible including, without limitation, Stop Payment Notice Claims filed with the District pursuant to California Civil Code §9350 et seq.; (iv) a reasonable doubt that the Contract can be completed for the then unpaid balance of the Contract Price; (v) tax demands filed in accordance with California Government Code §12419.4; (vi) other claims, penalties and/or forfeitures for which the District is required or authorized to retain funds otherwise due the Contractor; (vii) any amounts due from the Contractor to the District under the terms of the Contract Documents; or (viii) the Contractor's failure to perform any of its obligations under the Contract Documents, its default under the Contract Documents or its failure to maintain adequate progress of the Work. In addition to the foregoing, the District shall not be obligated to process any Payment Application or Application for Final Payment, nor shall Contractor be entitled to any Progress Payment or Final Payment so long as any lawful or proper direction concerning the Work or the performance thereof or any portion thereof, given by the District, the District's Inspector, the Architect or any public authority having jurisdiction over the Work, or any portion thereof, shall not be fully and completely complied with by the Contractor. When the District is reasonably satisfied that the Contractor has remedied any such deficiency, payment shall be made of the amount withheld.

8.6 Payments to Subcontractors. The Contractor shall pay all Subcontractors for and on account of Work of the Contract performed by such Subcontractors in accordance with the terms of their respective subcontracts and as provided for pursuant to California Public Contract Code §10262, the provisions of which are deemed incorporated herein by this reference. If the Contractor fails to make payment to Subcontractors in conformity with California Public Contract Code §10262, the provisions of California Public Contract Code §10253 shall apply; by this reference, the provisions of California Public Contract Code §10253 are incorporated herein in its entirety, except that the references in said Section 10253 to "the director" shall be deemed to refer to the District. The Contractor shall timely make payment of retention due Subcontractors in accordance with Public Contract Code §7107.

8.7 Computerized Job Cost Reporting System.

8.7.1 Job Cost Reporting. The Contractor and each Subcontractor with a Subcontract valued at One Million Five Hundred Thousand Dollars (\$1.5M) or greater shall maintain a computerized job cost reporting system conforming to the requirements set forth herein. The computer program(s) utilized by the Contractor and applicable Subcontractors shall be subject to the review and acceptance by the District. The job cost reporting systems for the Work shall be updated in regular intervals of not more than one (1) calendar month.

8.7.2 Job Cost Reporting System Requirements. The computerized job cost programs utilized by the Contractor and applicable Subcontractors shall conform and comply with generally accepted accounting principles applied in a consistent manner and with recognized and generally accepted construction industry accounting standards, guidelines and procedures. The job cost reporting system format and configuration shall follow the general format of the District approved Cost Breakdown and budgets established for each line item shall be traceable to a bid estimate of costs. The job cost reporting systems utilized by the Contractor and applicable Subcontractors shall be capable of: (i) providing overall cost status on a monthly and cumulative basis; (ii) providing comparative analysis of the original budgeted costs, actual costs, remaining budget, and projected cost of completion; the job cost reporting system shall be capable of providing comparative analysis for individual line items and the totality of the Work reflected in the job cost report and; (ii) tracking adjustments to original budget amounts for Changes to the Work (including, without limitation, issued, pending and potential Change Orders).

8.7.3 Job Cost System Information. Upon request of the District, the Contractor and applicable Subcontractors shall make available written job cost reports and/or provide the District with the electronic files of the then current or requested job cost report. The Contractor's obligations hereunder are material.

ARTICLE 9: CHANGES

9.1 Changes in the Work. The District, at any time, by written order, may make Changes within the general scope of the Work under the Contract Documents or issue additional instructions, require additional Work or direct deletion of Work. The Contractor shall not proceed with any Change involving an increase or decrease in the Contract Price or the Contract Time without prior written authorization from the District. The foregoing notwithstanding, the Contractor shall promptly commence and diligently complete any Change to the Work subject to the District's written authorization issued pursuant to the preceding sentence; the Contractor is not relieved or excused from its obligation to promptly commence and diligently complete any Change subject to the District's written authorization by virtue of the absence or inability of the Contractor and the District to agree upon the extent of any adjustment to the Contract Time or the Contract Price on account of such Change. The issuance of a Change Order pursuant to this Article 9 in connection with any Change authorized by the District under this Article 9.1 is not a condition precedent to Contractor's obligation to promptly commence and diligently complete any such Change authorized by the District hereunder. The District's right to make Changes shall not invalidate the Contract nor relieve the Contractor of any liability or other obligations under the Contract Documents. Any requirement of notice of Changes in the scope of Work to the Surety shall be the responsibility of the Contractor. Changes to the Work depicted or described in the Drawings or the Specifications shall be subject to approval by the DSA. The District may make Changes to bring the Work or the Project into compliance with environmental requirements or standards established by state or federal statutes and regulations enacted after award of the Contract.

9.2 Construction Change Directive. A Construction Change Directive is a written instrument issued by or on behalf of the District directing a Change to the Work prior to the Contractor and District reaching full agreement on an adjustment of the Contract Time and/or Contract Price on account of such Change. The Contractor shall promptly commence and diligently complete any Change to the Work subject to a Construction Change Directive issued hereunder. The issuance of a Change Order pursuant to this Article 9 in connection with any Construction Change Directive authorized by the District is not a condition precedent to Contractor's obligation to promptly commence and diligently complete any such Construction Change Directive. Upon completion of the Work subject to a Construction Change Directive, if the Contractor and District have not agreed on the

adjustment of Contract Time and/or Contract Price for such Change, District shall issue a Unilateral Change Order pursuant to this Article 9.

- 9.3 Oral Order of Change in the Work. Any oral order, direction, instruction, interpretation, or determination from the District or the Architect which in the opinion of the Contractor constitutes a Change to the Work, or otherwise requires an adjustment to the Contract Price or the Contract Time, shall be treated as a Change only if the Contractor gives the Architect, Project Manager, if any and the District's Inspector written notice within ten (10) days of the order, directions, instructions, interpretation or determination and prior to acting in accordance therewith. Time is of the essence in Contractor's written notice pursuant to the preceding sentence. Accordingly, Contractor acknowledges that its failure, for any reason, to give written notice within ten (10) days of such order, direction, instruction, interpretation or determination is the Contractor's waiver of any right to assert or claim any entitlement to an adjustment of the Contract Time or the Contract Price on account of such order, direction, instruction, interpretation or determination. The written notice shall state the date, circumstances, extent of adjustment to the Contract Price or the Contract Time, if any, requested, and the source of the order, directions, instructions, interpretation or determination that the Contractor regards as a Change. Unless the Contractor acts in strict accordance with this procedure, any such order, direction, instruction, interpretation or determination shall not be treated as a Change and the Contractor waives any claim for any adjustment to the Contract Price or the Contract Time on account thereof.
- 9.4 Contractor Submittal of Data. Within thirty (30) days after receipt of a written order directing a Change in the Work or furnishing the written notice regarding any oral order directing a Change in the Work, the Contractor shall submit to the Architect, Project Manager, if any, the District's Inspector and the District a detailed written statement setting forth the general nature of the Change, the adjustment to the Contract Price on account thereof, properly itemized and supported by sufficient substantiating data to permit evaluation of the same, and the extent of adjustment of the Contract Time, if any, required by such Change. No claim or adjustment to the Contract Price or the Contract Time shall be allowed if not asserted by the Contractor in strict conformity herewith or if asserted after Final Payment is made under the Contract Documents.
- 9.5 Adjustment to Contract Price and Contract Time on Account of Changes to the Work.
- 9.5.1 Adjustment to Contract Price. Adjustments to the Contract Price due to Changes in the Work shall be determined by application of one of the following methods, in the following order of priority:
- 9.5.1.1 Mutual Agreement. By negotiation and mutual agreement, on a lump sum basis, between the District and the Contractor on the basis of the estimate of the actual and direct increase or decrease in costs on account of the Change. Upon request of the District, Project Manager, if any, or the Architect, the Contractor shall provide a detailed estimate of increase or decrease in costs directly associated with performance of the Change along with cost breakdowns of the components of the Change and supporting data and documentation. The Contractor's estimate of increase or decrease in costs pursuant to the foregoing, if requested, shall be in sufficient detail and in such form as to allow the District, the District's Inspector and the Architect to review and assess the completeness and accuracy thereof. The Contractor shall be solely responsible for any additional costs or additional time arising out of, or related in any manner to, its failure to provide the estimate of costs within the time specified in the request of the District or the Architect for such estimate.
- 9.5.1.2 Determination by the District. By the District, whether or not negotiations are initiated pursuant to Article 9.5.1.1 above, based upon actual and necessary costs incurred by the Contractor as determined by the District on the basis of the Contractor's records. In the event that the procedure set forth in this Article 9.5.1.2 is utilized to determine the extent of adjustment to the Contract Price on account of Changes to the

Work, promptly upon determining the extent of adjustment to the Contract Price, the District shall notify the Contractor in writing of the same; the Contractor is deemed to have accepted the District's determination of the amount of adjustment to the Contract Price on account of a Change to the Work unless Contractor notifies the District, the Architect, Project Manager, if any and the District's Inspector, in writing, not more than fifteen (15) days from the date of the District's written notice, of any objection to the District's determination. Failure of the Contractor to timely notify the District, the Architect and the District's Inspector of Contractor's objections to the District's determination of the extent of adjustment to the Contract Price shall be deemed Contractor's acceptance of the District's determination and a waiver of any right or basis of the Contractor to thereafter protest or otherwise object to the District's determination. Notwithstanding any objection of the Contractor to the District's determination of the extent of any adjustment to the Contract Price pursuant to this Article 9.5.1.2, Contractor shall, pursuant to Article 9.8 below, diligently proceed to perform and complete any such Change.

9.5.1.3 Basis for Adjustment of Contract Price. If Changes in the Work require an adjustment of the Contract Price pursuant to Articles 9.5.1.1 or 9.5.1.2 above, the basis for adjustment of the Contract Price shall be as follows:

9.5.1.3.1 Labor. Contractor shall be compensated for the costs of labor actually and directly utilized in the performance of the Change. Such labor costs shall be limited to field labor for which there is a prevailing wage rate classification. Wage rates for labor shall not exceed the prevailing wage rates in the locality of the Site and shall be in the labor classification(s) necessary for the performance of the Change. Use of a labor classification which would increase labor costs associated with any Change shall not be permitted. Labor costs shall exclude costs incurred by the Contractor in preparing estimate(s) of the costs of the Change, in the maintenance of records relating to the costs of the Change, coordination and assembly of materials and information relating to the Change or performance thereof, or the supervision and other overhead and general conditions costs associated with the Change or performance thereof.

9.5.1.3.2 Materials and Equipment. Contractor shall be compensated for the costs of materials and equipment necessarily and actually used or consumed in connection with the performance of Changes. Costs of materials and equipment may include reasonable costs of transportation from a source closest to the site of the Work and delivery to the Site. If discounts by Material Suppliers are available for materials necessarily used in the performance of Changes, they shall be credited to the District. If materials and/or equipment necessarily used in the performance of Changes are obtained from a supplier or source owned in whole or in part by the Contractor, compensation therefor shall not exceed the current wholesale price for such materials or equipment. If, in the reasonable opinion of the District, the costs asserted by the Contractor for materials and/or equipment in connection with any Change is excessive, or if the Contractor fails to provide satisfactory evidence of the actual costs of such materials and/or equipment from its supplier or vendor of the same, the costs of such materials and/or equipment and the District's obligation for payment of the same shall be limited to the then lowest wholesale price at which similar materials and/or equipment are available in the quantities required to perform the Change. The District may elect to furnish materials and/or equipment for Changes to the Work, in which

event the Contractor shall not be compensated for the costs of furnishing such materials and/or equipment or any mark-up thereon.

9.5.1.3.3 Construction Equipment. Contractor shall be compensated for the actual cost of the necessary and direct use of Construction Equipment in the performance of Changes to the Work. Use of such Construction Equipment in the performance of Changes to the Work shall be compensated in increments of fifteen (15) minutes. Rental time for Construction Equipment moved by its own power shall include time required to move such Construction Equipment to the site of the Work from the nearest available rental source of the same. If Construction Equipment is not moved to the Site by its own power, Contractor will be compensated for the loading and transportation costs in lieu of rental time. The foregoing notwithstanding, neither moving time or loading and transportation time shall be allowed if the Construction Equipment is used for performance of any portion of the Work other than Changes to the Work. Unless prior approval in writing is obtained by the Contractor from the Architect, Project Manager, if any, the District's Inspector and the District, no costs or compensation shall be allowed for time while Construction Equipment is inoperative, idle or on standby, for any reason. The Contractor shall not be entitled to an allowance or any other compensation for Construction Equipment or tools used in the performance of Changes to the Work where such Construction Equipment or tools have a replacement value of \$500.00 or less. Construction Equipment costs claimed by the Contractor in connection with the performance of any Change to the Work shall not exceed rental rates established by distributors or construction equipment rental agencies in the locality of the Site; any costs asserted which exceed such rental rates shall not be allowed or paid. Unless otherwise specifically approved in writing by the Architect, Project Manager, if any, the District's Inspector and the District, the allowable rate for the use of Construction Equipment in connection with Changes to the Work shall constitute full compensation to the Contractor for the cost of rental, fuel, power, oil, lubrication, supplies, necessary attachments, repairs or maintenance of any kind, depreciation, storage, insurance, labor (exclusive of labor costs of the Construction Equipment operator), and any all other costs incurred by the Contractor incidental to the use of such Construction Equipment.

9.5.1.3.4 Mark-up on Costs of Changes to the Work. In determining the cost to the District and the extent of increase to the Contract Price resulting from a Change adding to the Work, the allowance for mark-ups on the costs of the Change for all overhead (including home office and field overhead), general conditions costs and profit associated with the Change shall not exceed the percentage set forth in the Special Conditions, regardless of the number of Subcontractors, of any tier, performing any portion of any Change to the Work. If a Change to the Work reduces the Contract Price, no profit, general conditions or overhead costs shall be paid by the District to the Contractor for the reduced or deleted Work. In such event, the adjustment to the Contract Price shall be the actual cost reduction realized by the reduced or deleted Work multiplied by the percentage set forth in the Special Conditions for mark-ups on the cost of a Change adding to the scope of the Work.

9.5.1.4 Contractor Maintenance of Records. If the Contractor is directed to perform any Changes to the Work pursuant to Article 9.1, 9.2 or 9.3, or should the Contractor

encounter conditions which the Contractor believes to obligate the District to adjust the Contract Price and/or the Contract Time, Contractor shall maintain detailed records on a daily basis. Such records shall include without limitation hourly records for labor and Construction Equipment and itemized records of materials and equipment used that day in connection with the performance of any Change to the Work. If more than one Change to the Work is performed by the Contractor in a calendar day, Contractor shall maintain separate records of labor, Construction Equipment, materials and equipment for each such Change. If any Subcontractor provides or performs any portion of a Change to the Work, Contractor shall require that each such Subcontractor maintain records in accordance with this Article. Each daily record maintained hereunder shall be signed by Contractor's Superintendent or Contractor's authorized representative which shall constitute the Contractor's representation and warranty to the District that all information contained therein is true, accurate, complete and relate only to the Change referenced therein. All records maintained by a Subcontractor relating to the costs of a Change to the Work shall be signed by such Subcontractor's authorized representative or Superintendent. All records maintained hereunder shall be subject to inspection, review and/or reproduction by the District, the Architect, Project Manager, if any or the District's Inspector upon request. If the Contractor fails or refuses, for any reason, to maintain or make available for inspection, review and/or reproduction such records and the adjustment to the Contract Price on account of any Change to the Work, the District's reasonable good faith determination of the extent of adjustment to the Contract Price on account of such Change shall be final, conclusive, dispositive and binding upon Contractor. Contractor's obligation to maintain records hereunder is in addition to, and not in lieu of, any other Contractor obligation under the Contract Documents with respect to Changes to the Work.

9.5.2 Adjustment to Contract Time. If any Change to the Work authorized pursuant to this Article 9, the Contract Time affects the critical path of the Work, the Contract Time shall be extended or reduced by Change Order for a period of time commensurate with the time reasonably necessary to perform such Change. The Contractor is solely responsible for submitting scheduling data, analysis and other materials necessary or required by the District to substantiate the Contract Time adjustment requested by the Contractor for a Change. The District is not obligated to consider any adjustment to the Contract Time on account of a Change until the Contractor has submitted such scheduling data, analysis and other materials.

9.5.3 Addition or Deletion of Alternate Bid Item(s). If the Bid Proposal for the Work includes proposal(s) for Alternate Bid Item(s), during Contractor's performance of the Work, the District may elect, pursuant to this Article to add any such Alternate Bid Item(s) if the same did not form a basis for award of the Contract or delete any such Alternate Bid Item(s) if the same formed a basis for award of the Contract. If the District elects to add or delete any such Alternate Bid Item(s) pursuant to the foregoing, the cost or credit for such Alternate Bid Item(s) shall be as set forth in the Contractor's Bid. If any Alternate Bid Item is added or deleted from the Work pursuant to the foregoing, the Contract Time shall be adjusted by the number of days allocated for the added or deleted Alternate Bid Item in the Contract Documents; if days are not allocated for any Alternate Bid Item added or deleted pursuant to the foregoing, the Contract Time shall be equitably adjusted.

9.6 Change Orders. If the District approves of a Change, a written Change Order prepared by the Architect on behalf of the District shall be forwarded to the Contractor describing the Change and setting forth the adjustment to the Contract Time and the Contract Price, if any, on account of such Change. All Change Orders shall be in full payment and final settlement of all claims for direct, indirect and consequential costs, including without limitation, costs of delays or impacts related to, or arising out of, items covered and affected by the Change Order, as well as any adjustments to the Contract Time. Any claim or item relating to any Change incorporated into a Change Order not

presented by the Contractor for inclusion in the Change Order shall be deemed waived. The Contractor shall execute the Change Order prepared pursuant to the foregoing; once the Change Order has been prepared and forwarded to the Contractor for execution, without the prior approval of the District which may be granted or withheld in the sole and exclusive discretion of the District, the Contractor shall not modify or amend the form or content of such Change Order, or any portion thereof. The Contractor's attempted or purported modification or amendment of any such Change Order, without the prior approval of the District, shall not be binding upon the District; any such unapproved modification or amendment to such Change Order shall be null, void and unenforceable. Unless otherwise expressly provided for in the Contract Documents or in the Change Order, any Change Order issued hereunder shall be binding upon the District only upon action of the District's Board of Trustees approving and ratifying such Change Order. In the event of any amendment or modification made by the Contractor to a Change Order for which there is no prior approval by the District, in accordance with the provisions of this Article 9.6, unless otherwise expressly stated in its approval and ratification of such Change Order, any action of the Board of Trustees to approve and ratify such Change Order shall be deemed to be limited to the Change Order as prepared by the Architect; such approval and ratification of such Change Order shall not be deemed the District's approval and ratification of any unapproved amendment or modification by the Contractor to such Change Order.

- 9.7 Contractor Notice of Changes. If the Contractor claims that any instruction, request, the Drawings, the Specifications, action, condition, omission, default, or other situation obligates the District to increase the Contract Price or to extend the Contract Time, the Contractor shall notify the Project Manager, if any, the District's Inspector and the Architect, in writing, of such claim within ten (10) days from the date of its actual or constructive notice of the factual basis supporting the same. The District shall consider any such claim of the Contractor only if sufficient supporting documentation is submitted with the Contractor's notice to the District's Inspector and the Architect. Time is of the essence in Contractor's written notice pursuant to the preceding sentence so that the District can promptly investigate and consider alternative measures to the address such instruction, request, Drawings, Specifications, action, condition, omission, default or other situation. Accordingly, Contractor acknowledges that its failure, for any reason, to give written notice (with sufficient supporting documentation to permit the District's review and evaluation) within ten (10) days of its actual or constructive knowledge of any instruction, request, Drawings, Specifications, action, condition, omission, default or other situation for which the Contractor believes there should an adjustment of the Contract Time or the Contract Price shall be deemed Contractor's waiver, release, discharge and relinquishment of any right to assert or claim any entitlement to an adjustment of the Contract Time or the Contract Price on account of any such instruction, request, Drawings, Specifications, action, condition, omission, default or other situation. In the event that the District determines that the Contract Price or the Contract Time are subject to adjustment based upon the events, circumstances and supporting documentation submitted with the Contractor's written notice under this Article 9.7, any such adjustment shall be determined in accordance with the provisions of Articles 9.5.1 and 9.5.2.
- 9.8 Disputed Changes. If there is any dispute or disagreement between the Contractor and the District or the Architect regarding the characterization of any item as a Change to the Work or as to the appropriate adjustment of the Contract Price or the Contract Time on account thereof, the Contractor shall promptly proceed with the performance of such item of the Work, subject to a subsequent resolution of such dispute or disagreement in accordance with the terms of the Contract Documents. The Contractor's failure or refusal to so proceed with such Work may be deemed to be Contractor's default of a material obligation of the Contractor under the Contract Documents.
- 9.9 Emergencies. In an emergency affecting or threatening the safety of persons, or which affects or threatens the Work, or property, the Contractor, without special instruction or prior authorization from the District, Project Manager or the Architect, is permitted to act at its discretion to prevent

such threatened loss or injury. Any compensation claimed by the Contractor on account of such emergency work shall be submitted and determined in accordance with this Article 9.

9.10 Minor Changes in the Work. The Architect may order minor Changes in the Work not involving an adjustment in the Contract Price or the Contract Time and not inconsistent with the intent of the Contract Documents. Such Changes shall be effected by written order and shall be binding on the District and the Contractor. The Contractor shall carry out such orders promptly.

9.11 Unauthorized Changes. Any Work beyond the lines and grades shown on the Contract Documents, or any extra Work performed or provided by the Contractor without notice to the Architect and the District's Inspector in the manner and within the time set forth in Articles 9.2 or 9.7 shall be considered unauthorized and at the sole expense of the Contractor. Work so done will not be measured or paid for, no extension to the Contract Time will be granted on account thereof and any such Work may be ordered removed at the Contractor's sole cost and expense. The failure of the District to direct or order removal of such Work shall not constitute acceptance or approval of such Work nor relieve the Contractor from any liability on account thereof.

ARTICLE 10: SEPARATE CONTRACTORS

10.1 District's Right to Award Separate Contracts. The District reserves the right to perform construction or operations related to the Project with the District's own forces or to award separate contracts in connection with other portions of the Project or other construction or operations at or about the Site. If the Contractor claims that delay or additional cost is involved because of such action by the District, the Contractor shall seek an adjustment to the Contract Price or the Contract Time as provided for in the Contract Documents. Failure of the Contractor to request such an adjustment of the Contract Time or the Contract Price in strict conformity with the provisions of the Contract Documents applicable thereto shall be deemed a waiver of the same.

10.2 District's Coordination of Separate Contractors. The District shall provide for coordination of the activities of the District's own forces and of each separate contractor with the Work of the Contractor, who shall cooperate with them. The Contractor shall participate with other separate contractors and the District in reviewing their respective Construction Schedules when directed to do so. The Contractor shall make any revisions to the Approved Construction Schedule for the Work hereunder deemed necessary after a joint review and mutual agreement. The Construction Schedules shall then constitute the Construction Schedules to be used by the Contractor, separate contractors and the District until subsequently revised.

10.3 Mutual Responsibility. The Contractor shall afford the District and separate contractors of the District reasonable opportunity for storage of their materials and equipment and performance of their activities at the Site and shall connect and coordinate the Contractor's Work, construction and operations with theirs as required by the Contract Documents.

10.4 Discrepancies or Defects. If part of the Contractor's Work depends for proper execution or results upon construction or operations by the District or a separate contractor, the Contractor shall, prior to proceeding with that portion of the Work, promptly report to the Architect, Project Manager, if any and the District's Inspector any apparent discrepancies or defects in such other construction that would render it unsuitable for such proper execution and results. Failure of the Contractor to so report shall constitute an acknowledgment that the District's or separate contractors' completed or partially completed construction is fit and proper to receive the Contractor's Work, except as to defects not then discoverable by the Contractor's reasonable diligence.

ARTICLE 11: TESTS AND INSPECTIONS

11.1 Tests; Inspections; Observations.

11.1.1 Contractor's Notice. If the Contract Documents, the Laws or any public authority with jurisdiction over the Work requires the Work, or any portion thereof, to be specially tested, inspected or approved, the Contractor shall give the Architect, the Project Manager and the

District's Inspector written notice of the readiness of such Work for observation, testing or inspection at least two (2) working days prior to the time for the conducting of such test, inspection or observation. The Contractor shall not cover up any portion of the Work subject to tests, inspections or observations prior to the completion and satisfaction of the requirements of such test, inspection or observation. If any portion of the Work subject to tests, inspection or approval is covered up by Contractor prior to completion and satisfaction of the requirements of such tests, inspection or approval, Contractor shall be responsible for the uncovering of such portion of the Work as is necessary for performing such tests, inspection or approval without adjustment of the Contract Price or the Contract Time on account thereof.

11.1.2 Cost of Tests and Inspections. The District will pay for fees, costs and expenses for the initial tests/inspections of materials/equipment which are conducted at the Site or locations within a one hundred (100) mile radius of the Site. All fees, costs or expenses for subsequent tests/inspections or for tests/inspections conducted at a location more than a one hundred (100) mile radius from the Site (including without limitation, travel and travel-related expenses) shall be borne solely and exclusively by the Contractor.

11.1.3 Testing/Inspection Laboratory. The District shall select duly qualified person(s) or testing laboratory(ies) to conduct the tests and inspections to be paid for by the District and required by the Contract Documents. All such tests and inspections shall be in conformity with the Laws, including without limitation, Title 24 of the California Code of Regulations. Where inspection or testing is to be conducted by an independent laboratory or testing agency, materials or samples thereof shall be selected by the laboratory, testing agency, the District's Inspector, the Project Manager or the Architect and not by the Contractor.

11.1.4 Additional Tests, Inspections and Approvals. If the Architect, the Project Manager, the District's Inspector or public authorities having jurisdiction over the Work determine that portions of the Work require additional testing, inspection or approval, the Architect or Project Manager, if any will, upon written authorization from the District, instruct the Contractor to make arrangements for such additional testing, inspection or approval by an entity acceptable to the District, and the Contractor shall give timely notice to the Architect, the Project Manager and the District's Inspector of when and where tests and inspections are to be made so the District's Inspector and the Architect may observe such procedures. The District shall bear the costs of such additional tests, inspections or approvals, except to the extent that such additional tests, inspections or approvals reveal any failure of the Work to comply with the requirements of the Contract Documents, in which case the Contractor shall bear all costs made necessary by such failures, including without limitation, the costs of corrections, repeat tests, inspections or approvals and the fees of the Architect, Project Manager, if any, and the District's Inspector in connection therewith.

11.2 Delivery of Certificates. Required certificates of testing, inspection or approval shall, unless otherwise required by the Contract Documents, be secured by the Contractor and promptly delivered to the Architect.

11.3 Timeliness of Tests, Inspections and Approvals. Tests or inspections required and conducted pursuant to the Contract Documents shall be made or arranged by Contractor to avoid delay in the progress of the Work.

ARTICLE 12: UNCOVERING AND CORRECTION OF WORK

12.1 Inspection of the Work.

12.1.1 Access to the Work. All Work and all materials and equipment forming a part of the Work or incorporated into the Work are subject to inspection by the District, the Project Manager, the Architect and the District's Inspector for conformity with the Contract Documents. The Contractor shall, at its cost and without adjustment to the Contract Price or the Contract Time, furnish any facilities necessary for sufficient and safe access to the Work for purposes of inspection by the District, the Project Manager, the Architect, the District's Inspector, DSA or

any other public or quasi-public authority with jurisdiction over the Work or any portion thereof.

12.1.2 Limitations Upon Inspections. Inspections, tests, measurements, or other acts of the Architect and the District's Inspector hereunder are for the sole purpose of assisting them in determining that the Work, materials, equipment, progress of the Work, and quantities generally comply and conform with the requirements of the Contract Documents. These acts or functions shall not relieve the Contractor from performing the Work in full compliance with the Contract Documents. No inspection by the Architect or the District's Inspector shall constitute or imply acceptance of Work inspected. Inspection of the Work hereunder is in addition to, and not in lieu of, any other testing, inspections or approvals of the Work required under the Contract Documents.

12.2 Uncovering of Work. If any portion of the Work is covered contrary to the request of the Architect, the District's Inspector or the requirements of the Contract Documents, it must, if required by the Architect or the District's Inspector, be uncovered for observation by the Architect and the District's Inspector and be replaced at the Contractor's expense without adjustment of the Contract Time or the Contract Price.

12.3 Rejection of Work. Prior to the District's Final Acceptance of the Work, any Work or materials or equipment forming a part of the Work or incorporated into the Work which is defective or not in conformity with the Contract Documents may be rejected by the District, the Project Manager the Architect or the District's Inspector and the Contractor shall correct such rejected Work without any adjustment to the Contract Price or the Contract Time, even if the Work, materials or equipment have been previously inspected by the Architect or the District's Inspector or even if they failed to observe the defective or non-conforming Work, materials or equipment.

12.4 Correction of Work. The Contractor shall promptly correct any portion of the Work rejected by the District, the Project Manager, the Architect or the District's Inspector for failing to conform to the requirements of the Contract Documents, or which is determined by them to be defective, whether observed before or after Completion and whether or not fabricated, installed or completed. The Contractor shall bear all costs of correcting such rejected Work, including additional testing and inspections and compensation for the Architect's services and expenses made necessary thereby. The Contractor shall bear all costs of correcting destroyed or damaged construction, whether completed or partially completed, of the District or separate contractors, caused by the Contractor's correction or removal of Work which is not in accordance with the requirements of the Contract Documents, or which is defective.

12.5 Removal of Non-Conforming or Defective Work. The Contractor shall, at its sole cost and expense, remove from the Site all portions of the Work which are defective or are not in accordance with the requirements of the Contract Documents which are neither corrected by the Contractor nor accepted by the District.

12.6 Failure of Contractor to Correct Work. If the Contractor fails to commence to correct defective or non-conforming Work within three (3) days of notice of such condition and promptly thereafter complete the same within a reasonable time, the District may correct it in accordance with the Contract Documents. If the Contractor does not proceed with correction of such defective or non-conforming Work within the time fixed herein, the District may remove it and store the salvable materials or equipment at the Contractor's expense. If the Contractor does not pay costs of such removal and storage after written notice, the District may sell such materials or equipment at auction or at private sale and shall account for the proceeds thereof, after deducting costs and damages that should have been borne by the Contractor, including without limitation compensation for the Architect's services, attorneys fees and other expenses made necessary thereby. If such proceeds of sale do not cover costs which the Contractor should have borne, the Contract Price shall be reduced by the deficiency. If payments of the Contract Price then or thereafter due the Contractor

are not sufficient to cover such amount, the Contractor and the Surety shall be jointly and severally liable to the District for any such excess amount.

- 12.7 Acceptance of Defective or Non-Conforming Work. The District may, in its sole and exclusive discretion, elect to accept Work which is defective or which is not in accordance with the requirements of the Contract Documents, instead of requiring its removal and correction, in which case the Contract Price shall be reduced as appropriate and equitable. The District's determination of the extent of reduction of the Contract Price on account of defective or non-conforming Work accepted by the District shall be binding, conclusive, dispositive and not subject to appeal or other dispute resolution procedures, unless such determination is manifestly unreasonable.

ARTICLE 13: WARRANTIES

- 13.1 Workmanship and Materials. The Contractor warrants to the District that: (i) all materials and equipment furnished under the Contract Documents conform to requirements of the Contract Documents and are new, of good quality and of the most suitable grade and quality for the purpose intended, unless otherwise specified in the Contract Documents; and (ii) all Work and workmanship is of good quality, free from faults and defects and in conformity with the requirements of the Contract Documents. If required by the Architect or the District, the Contractor shall furnish satisfactory evidence as to the kind and quality of materials and equipment incorporated into the Work. Any Work or portion thereof not conforming to these requirements, including substitutions or alternatives not properly approved in accordance with the Contract Documents may be deemed defective. Where there is an approved substitution of, or alternative to, material or equipment specified in the Contract Documents, the Contractor warrants to the District that such installation, construction, material, or equipment will equally perform the function and have the quality of the originally specified material or equipment. The Contractor expressly warrants the merchantability, the fitness for use, and quality of all substitute or alternative items in addition to any warranty given by the manufacturer or supplier of such item.
- 13.2 Warranty Work. If, within one (1) year after the date of Final Acceptance, or such other time frame set forth elsewhere in the Contract Documents, any of the Work is found to be defective or not in accordance with the requirements of the Contract Documents, or otherwise contrary to the warranties contained in the Contract Documents, the Contractor shall commence all necessary corrective action not more than seven (7) days after receipt of a written notice from the District to do so, and to thereafter diligently complete the same. In the event that Contractor shall fail or refuse to commence correction of any such item within said seven (7) day period or to diligently prosecute such corrective actions to completion, the District may, without further notice to Contractor, cause such corrective Work to be performed and completed. In such event, Contractor and Contractor's Performance Bond Surety shall be responsible for all costs in connection with such corrective Work, including without limitation, general administrative overhead costs of the District in securing and overseeing such corrective Work. Nothing contained herein shall be construed to establish a period of limitation with respect to any obligation of the Contractor under the Contract Documents. The obligations of the Contractor hereunder shall be in addition to, and not in lieu of, any other obligations imposed by any special guarantee or warranty required by the Contract Documents, guarantees or warranties provided by any manufacturer of any item or equipment forming a part of, or incorporated into the Work, or otherwise recognized, prescribed or imposed by law. Neither the District's Final Acceptance, the making of Final Payment, any provision in Contract Documents, nor the use or occupancy of the Work, in whole or in part, by District shall constitute acceptance of Work not in accordance with the Contract Documents nor relieve the Contractor or the Contractor's Performance Bond Surety from liability with respect to any warranties or responsibility for faulty or defective Work or materials, equipment and workmanship incorporated therein.
- 13.3 Guarantee. Upon completion of the Work, Contractor shall execute and deliver to the District the form of Guarantee included with the Contract Documents. The Contractor's execution and delivery

of the form of Guarantee is an express condition precedent to any obligation of the District to disburse the Final Payment to the Contractor.

- 13.4 Survival of Warranties; Surety Obligations. The Contractor's warranty obligations hereunder shall survive the Contractor's completion of Work under the Contract Documents, the District's Final Acceptance or the termination of the Contract. The obligations of the Surety issuing the Performance Bond shall include assumption and discharge of the Contractor's warranty obligations if the Contractor fails or refuses to perform its warranty obligations hereunder in strict conformity herewith.

ARTICLE 14: SUSPENSION OF WORK

- 14.1 District's Right to Suspend Work. The District may, without cause, and without invalidating or terminating the Contract, order the Contractor, in writing, to suspend, delay or interrupt the Work in whole or in part for such period of time as the District may determine. The Contractor shall resume and complete the Work suspended by the District in accordance with the District's directive, whether issued at the time of the directive suspending the Work or subsequent thereto.
- 14.2 Adjustments to Contract Price and Contract Time. If the District directs suspension of the Work, an adjustment shall be made to the Contract Price for increases in the direct cost of performance of the Work of the Contract Documents, actually caused by suspension, delay or interruption ordered by the District; provided however that no adjustment of the Contract Price shall be made to the extent: (i) that performance is, was or would have been so suspended, delayed or interrupted by another cause for which the Contractor is responsible under the Contract Documents; or (ii) that an equitable adjustment is made or denied under another provision of the Contract Documents. The foregoing notwithstanding, any such adjustment of the Contract Price shall not include any adjustment to increase the Contractor's overhead, general administrative costs or profit, all of which will remain as reflected in the Cost Breakdown submitted by the Contractor pursuant to the Contract Documents. In the event of the District's suspension of the Work, the Contract Time shall be equitably adjusted.

ARTICLE 15: TERMINATION

15.1 Termination for Cause.

15.1.1 District's Right to Terminate. The District may terminate the Contract upon the occurrence of any one or more of the following events of the Contractor's default: (i) if the Contractor refuses or fails to prosecute the Work with diligence as will insure Completion of the Work within the Contract Time, or if the Contractor fails to One Hundred Percent Complete the Work within the Contract Time; (ii) if the Contractor becomes bankrupt or insolvent, or makes a general assignment for the benefit of creditors, or if the Contractor or a third party files a petition to reorganize or for protection under any bankruptcy or similar laws, or if a trustee or receiver is appointed for the Contractor or for any of the Contractor's property on account of the Contractor's insolvency, and the Contractor or its successor in interest does not provide adequate assurance of future performance in accordance with the Contract Documents within ten (10) days of receipt of a request for such assurance from the District; (iii) if the Contractor repeatedly fails to supply sufficient skilled workmen or suitable materials or equipment; (iv) if the Contractor repeatedly fails to make prompt payments to any Subcontractor, of any tier, or Material Suppliers or others for labor, materials or equipment; (v) if the Contractor disregards laws, ordinances, rules, codes, regulations, orders applicable to the Work or similar requirements of any public entity having jurisdiction over the Work; (vi) if the Contractor disregards proper directives of the Architect, the District's Inspector or District under the Contract Documents; (vii) if the Contractor performs Work which deviates from the Contract Documents and neglects or refuses to correct such Work; or (viii) if the Contractor otherwise violates in any material way any provisions or requirements of the

Contract Documents. Once the District determines that sufficient cause exists to justify the action, the District may terminate the Contract without prejudice to any other right or remedy the District may have, after giving the Contractor and the Surety at least seven (7) days advance written notice of the effective date of termination. The District shall have the sole discretion to permit the Contractor to remedy the cause for the termination without waiving the District's right to terminate the Contract, or otherwise waiving, restricting or limiting any other right or remedy of the District under the Contract Documents or at law.

15.1.2 District's Rights Upon Termination. If the Contract is terminated pursuant to this Article 15.1, the District may take over the Work and prosecute it to completion, by contract or otherwise, and may exclude the Contractor from the site. The District may take possession of the Work and of all of the Contractor's tools, appliances, construction equipment, machinery, materials, and plant which may be on or about the Site, and use the same to the full extent they could be used by the Contractor without liability to the Contractor. In exercising the District's right to prosecute the completion of the Work, the District may also take possession of all materials and equipment at or about the Site or for which the District has paid the Contractor but which are stored elsewhere, and finish the Work as the District deems expedient. In exercising the District's right to prosecute the completion of the Work, the District shall have the right to exercise its sole discretion as to the manner, methods, and reasonableness of the costs of completing the Work and the District shall not be required to obtain the lowest price for completion of the Work. If the District takes bids for remedial Work or completion of the Work, the Contractor shall not be eligible for the award of such contract(s).

15.1.3 Completion by the Surety. If the Contract is terminated pursuant to this Article 15.1, the District may demand that the Surety take over and complete the Work. The District may require that in so doing, the Surety not utilize the Contractor in performing and completing the Work. Upon the failure or refusal of the Surety to take over and begin completion of the Work within twenty (20) days after demand therefor, the District may take over the Work and prosecute it to completion as provided for above.

15.1.4 Assignment and Assumption of Subcontracts. The District shall, in its sole and exclusive discretion, have the option of requiring any Subcontractor or Material Supplier to perform in accordance with its Subcontract or Purchase Order with the Contractor and assign the Subcontract or Purchase Order to the District or such other person or entity selected by the District to complete the Work.

15.1.5 Costs of Completion. In the event of termination under this Article 15.1, the Contractor shall not be entitled to receive any further payment of the Contract Price until the Work is completed. If the unpaid balance of the Contract Price as of the date of termination exceeds the District's direct and indirect costs and expenses for completing the Work, including without limitation, attorneys' fees, fees for additional professional and consultant services, and the District's administrative costs, such excess shall be used to pay the Contractor for the cost of the Work performed prior to the effective date of termination with a reasonable allowance for overhead and profit. If the District's costs and expenses to complete the Work exceed the unpaid Contract Price, the Contractor and Surety are jointly and severally liable for payment of such difference to the District.

15.1.6 Contractor Responsibility for Damages. The Contractor and the Surety shall be jointly and severally liable for all damage sustained by the District resulting from, in any manner, the termination of Contract under this Article 15.1, including without limitation, attorneys' fees, and for all costs necessary for repair and completion of the Work exceeding the Contract Price.

15.1.7 Conversion to Termination for Convenience. In the event the Contract is terminated under this Article 15.1, and it is determined, for any reason, that the Contractor was not in default under the provisions hereof, the termination shall be deemed a Termination for Convenience of the District and thereupon, the rights and obligations of

the District and the Contractor shall be determined in accordance with Article 15.2 hereof.

15.1.8 District's Rights Cumulative. In the event the Contract is terminated pursuant to this Article 15.1, the termination shall not affect or limit any rights or remedies of the District against the Contractor or the Surety. The rights and remedies of the District under this Article 15.1 are in addition to, and not in lieu of, any other rights and remedies provided by the Laws or under the Contract Documents. Any retention or payment of monies to the Contractor by the District shall not be deemed to release the Contractor or the Surety from any liability hereunder.

15.2 Termination for Convenience of the District. The District may at any time, in its sole and exclusive discretion, by written notice to the Contractor, terminate the Contract in whole or in part when it is in the interest of, or for the convenience of, the District. In such case, the Contractor shall be entitled to payment for: (i) Work actually performed and in place as of the effective date of such termination for convenience of the District, with a reasonable allowance for profit and overhead on such Work, and (ii) reasonable termination expenses for reasonable protection of Work in place and suitable storage and protection of materials and equipment delivered to the site of the Work but not yet incorporated into the Work, provided that such payments exclusive of termination expenses shall not exceed the total Contract Price as reduced by payments previously made to the Contractor and as further reduced by the value of the Work as not yet completed. The Contractor shall not be entitled to profit and overhead on Work which was not performed as of the effective date of the termination for convenience of the District. The District may, in its sole discretion, elect to have Subcontracts assigned pursuant to Article 15.1.4 above after exercising the right hereunder to terminate for the District's convenience.

ARTICLE 16: MISCELLANEOUS

16.1 Governing Law. This Contract shall be governed by and interpreted in accordance with the laws of the State of California.

16.2 Marginal Headings; Interpretation. The titles of the various Articles of these General Conditions and elsewhere in the Contract Documents are used for convenience of reference only and are not intended to, and shall in no way, enlarge or diminish the rights or obligations of the District or the Contractor and shall have no effect upon the construction or interpretation of the Contract Documents. The Contract Documents shall be construed as a whole in accordance with their fair meaning and not strictly for or against the District or the Contractor.

16.3 Successors and Assigns. Except as otherwise expressly provided in the Contract Documents, all terms, conditions and covenants of the Contract Documents shall be binding upon, and shall inure to the benefit of the District and the Contractor and their respective heirs, representatives, successors-in-interest and assigns.

16.4 Cumulative Rights and Remedies; No Waiver. Duties and obligations imposed by the Contract Documents and rights and remedies available thereunder shall be in addition to and not in lieu of or otherwise a limitation or restriction of duties, obligations, rights and remedies otherwise imposed or available by law. No action or failure to act by the District shall constitute a waiver of a right or remedy afforded it under the Contract Documents or at law nor shall such an action or failure to act constitute approval of or acquiescence in a breach hereunder, except as may be specifically agreed in writing.

16.5 Severability. In the event any provision of the Contract Documents shall be deemed illegal, invalid, unenforceable and/or void, by a court or any other governmental agency of competent jurisdiction, such provision shall be deemed to be severed and deleted from the Contract Documents, but all remaining provisions hereof, shall in all other respects, continue in full force and effect.

16.6 No Assignment by Contractor. The Contractor shall not sublet or assign the Contract, or any portion thereof, or any monies due thereunder, without the express prior written consent and approval of the District, which approval may be withheld in the sole and exclusive discretion of the District. The District's approval to such assignment shall be upon such terms and conditions as determined by the District in its sole and exclusive discretion.

16.7 Gender and Number. Whenever the context of the Contract Documents so require, the neuter gender shall include the feminine and masculine, the masculine gender shall include the feminine and neuter, the singular number shall include the plural and the plural number shall include the singular.

16.8 Independent Contractor Status. In performing its obligations under the Contract Documents, the Contractor is an independent contractor to the District and not an agent or employee of the District.

16.9 Notices. Except as otherwise expressly provided for in the Contract Documents, all notices which the District or the Contractor may be required, or may desire, to serve on the other, shall be effective only if delivered by personal delivery or by postage prepaid, First Class Certified Return Receipt Requested United States Mail, addressed to the District or the Contractor at their respective address set forth in the Contract Documents, or such other address(es) as either the District or the Contractor may designate from time to time by written notice to the other in conformity with the provisions hereof. In the event of personal delivery, such notices shall be deemed effective upon delivery, provided that such personal delivery requires a signed receipt by the recipient acknowledging delivery of the same. In the event of mailed notices, such notice shall be deemed effective on the third working day after deposit in the mail.

16.10 Disputes; Continuation of Work. Notwithstanding any claim, dispute or other disagreement between the District and the Contractor regarding performance under the Contract Documents, the scope of Work thereunder, or any other matter arising out of or related to, in any manner, the Contract Documents, the Contractor shall proceed diligently with performance of the Work in accordance with the District's written direction, pending any final determination or decision regarding any such claim, dispute or disagreement.

16.11 Dispute/Claims Resolution.

16.11.1 Public Contract Code §9204 Claims Resolution Procedures. Claims of the Contractor are subject to the non-binding dispute resolution procedures set forth in Public Contract Code §9204 ("Section 9204") provided, however, that the Contractor's initiation of Section 9204 procedures is expressly subject to the Contractor's prior full and timely compliance with requirements and procedures of the Contract Documents relating to procedures for resolution of claims, change orders, disputes and other matters in controversy under the Contract Documents.

16.11.1.1 Claim Defined. The term "Claim" shall be as defined in Section 9204.

16.11.1.2 Claim Documentation. The Contractor shall furnish reasonable documentation to support each Claim. "Reasonable documentation" includes, without limitation: (i) contractual and legal basis establishing Claim entitlement or merit; (ii) factual basis establishing District liability for the Claim; (iii) detailed breakdown of labor, materials, equipment and other costs included in the Claim; and (iv) detailed basis, including Construction Schedule analysis and fragnets supporting any Contract Time adjustment or Liquidated Damages relief included in the scope of a Claim.

16.11.1.3 District Claim Review Statement. Within forty five (45) days (or such other time mutually agreed to by the District and the Contractor) after receipt of a properly submitted and properly documented Claim, the District will conduct a reasonable review

of the Claim and provide the Contractor with a written statement identifying the disputed and undisputed portions of the Claim ("Claim Review Statement"). If the District does not provide the Contractor with the Claim Review Statement for any Claim within forty five (45) days (or other time mutually agreed to by the District and the Contractor) after receipt of a properly submitted and properly documented Claim, the Claim is deemed rejected in its entirety and thereupon, the Contractor may initiate the Meet and Confer process described below. A Claim deemed rejected pursuant to the foregoing does not constitute an adverse finding of Claim merit or the Contractor's responsibility or qualifications. If the Claim Review Statement identifies any undisputed portion of a Claim ("Undisputed Claim") and payment is due from the District on the Undisputed Claim, the District shall process and make payment on the Undisputed Claim within sixty (60) days after the issuance date of the Claim Review Statement.

16.11.1.4 Meet and Confer.

16.11.1.4.1 Meet and Confer Demand. If the Contractor disputes any portion of the Claim Review Statement, or if a Claim is deemed rejected by the District not providing the Contractor with the Claim Review Statement within the time permitted under Section 9204, the Contractor may demand an informal conference to meet and confer with the District for settlement of the issues in dispute ("Meet and Confer"). The Contractor's Meet and Confer request must be submitted to the District: (i) in writing; (ii) by registered mail or certified mail, return receipt requested; and (iii) within ten (10) days after the Claim Review Statement is submitted to the Contractor or within ten (10) days after the date the Claim is deemed rejected, as applicable. Failure of the Contractor to strictly comply with the foregoing is deemed a waiver of the Contractor's right to request the Meet and Confer and the Non-Binding Mediation procedures under Section 9204. If the Contractor strictly complies with the foregoing, the District will schedule the Meet and Confer conference within thirty (30) days of the Contractor's Meet and Confer request for settlement of disputed portions of the Claim Review Statement.

16.11.1.4.2 Meet and Confer Statement. Within ten (10) business days after conclusion of the Meet and Confer conference, if any portion of a Claim remains disputed, the District shall provide the Contractor a written statement identifying the disputed and undisputed portions of the Claim ("Meet and Confer Statement"). If the Meet and Confer Statement identifies any Undisputed Claim and payment is due from the District on the Undisputed Claim, the District shall process and make payment on the Undisputed Claim within sixty (60) days after date the Meet and Confer Statement is issued.

16.11.1.5 Non-Binding Mediation.

16.11.1.5.1 Contractor Initiation. The Contractor may request nonbinding mediation ("Mediation") of disputed portions of a Claim identified in the Meet and Confer Statement. The Contractor's Mediation demand must be submitted to the District: (i) in writing; (ii) by registered mail or certified mail, return receipt requested; (iii) within ten (10) days after the Meet and Confer Statement is submitted to the Contractor; and (iv) with specific identification of the disputed Claims issues subject to Mediation. Failure of the Contractor to strictly comply with the foregoing is deemed a waiver of the Contractor's right to demand Mediation procedures under Section 9204.

16.11.1.5.2 Mediator Selection. The District and Contractor shall mutually agree to a mediator within ten (10) business days after the date of the Contractor's demand for Mediation. If the District and Contractor do not mutually agree to a mediator, the District and Contractor shall each select a mediator and the District/Contractor selected mediators shall select a qualified neutral third party to mediate the disputed portion of the Claim.

16.11.1.5.3 Mediation Procedures. Mediation includes any nonbinding process, including, but not limited to, neutral evaluation or a dispute review board, in which an independent third party or board assists the District and Contractor in dispute resolution through negotiation or by issuance of an evaluation.

16.11.1.5.4 Mediation Costs. All costs, fees and expenses of the mediator(s) and mediation administration shall be shared equally by the District and Contractor. The foregoing notwithstanding, the Contractor and District shall each bear the costs, fees and expenses of their own attorneys, experts and consultants.

16.11.1.5.5 Post-Mediation Disputed Claims. Any Claims issues in dispute after Mediation shall be resolved in accordance with the applicable provisions of the Contract Documents.

16.11.1.5.6 Waiver. The District and Contractor may mutually agree to waive, in writing, Mediation under Section 9204 and subject to the Contractor's compliance with Government Code Claim requirements, proceed directly to commencement of a civil action or binding arbitration.

16.11.2 Payments of Undisputed Claims. If a payment due from the District for Undisputed Claims identified in the Claim Review Statement or the Meet and Confer Statement issued for a Claim is not made within the time established under Section 9204 the overdue portion of such payment shall bear interest at the rate of seven percent (7%) per annum from the date due. The District's credit application of any amount due for an Undisputed Claim against amounts due from the Contractor under the Contract Documents shall be deemed payment of the Undisputed Claim.

16.11.3 Subcontractor Claims.

16.11.3.1 Subcontractor Claim Submittal. If a Subcontractor, of any tier (collectively "Subcontractor") lacks legal standing to assert a Claim against the District because privity of contract does not exist, the Contractor may present the District a Claim on behalf of the Subcontractor ("Subcontractor Claim"). Each Subcontractor requesting submittal of a Subcontractor Claim to the District shall furnish reasonable documentation to support the Subcontractor Claim. Within forty-five (45) days of receipt of a Subcontractor's written request to submit a Subcontractor Claim, the Contractor shall notify the Subcontractor in writing as to whether the Contractor presented the Subcontractor Claim to the District. If the Contractor did not present the Subcontractor Claim, the Contractor shall provide the Subcontractor with a statement of the reasons for not having done so.

16.11.3.2 Contractor Certification of Subcontractor Claim. The District's review of Subcontractor Claims is expressly subject to the Contractor's submittal of a duly completed and executed form of Contractor Certification of Subcontractor Claim certifying that the Contractor has thoroughly reviewed the Subcontractor Claim and based on the Contractor's review, certify that: (i) the Subcontractor Claim is made by the Subcontractor in good faith; (ii) the Subcontractor Claim is supported by reasonable

documentation establishing entitlement to the relief requested and District liability therefor; and (iii) the Subcontractor Claim does not incorporate any request constituting a False Claim under applicable law, including the California False Claim Act (Government Code §12650 et seq). The form of Contractor Certification of Subcontractor Claim is included in the Contract Documents.

16.11.3.3 District Review of Subcontractor Claim. Subcontractor Claims presented by the Contractor to the District are subject to the Section 9204 non-binding dispute resolution procedures set forth above, as modified herein. Requests for the District to conduct Meet and Confer and/or non-binding mediation procedures must be submitted jointly by the Contractor and the Subcontractor submitting the Subcontractor Claim. If Mediation proceedings are initiated in connection with a Subcontractor Claim, mediator and mediation administration fees and costs shall be borne equally by the District, Contractor and Subcontractor.

16.11.3.4 Disputed Subcontractor Claims. Subcontractor Claims which are not fully resolved by the Section 9204 non-binding dispute resolution procedures shall be resolved by Section 20104.4 Dispute Resolution Procedures or binding arbitration, as applicable. Commencement of Section 20104.4 Dispute Resolution Procedures or binding arbitration proceedings in connection with any Subcontractor Claim is subject to compliance with Government Code Claims requirements.

16.11.4 Government Code Claim Requirements. Pursuant to Government Code §930.6, any claim, demand, dispute, disagreement or other matter in controversy asserted by the Contractor, whether on behalf of itself or a Subcontractor, against the District for money or damages, including without limitation Claims or portions thereof remaining in dispute after completion of the Section 9204 non-binding dispute resolution procedures described above are deemed a "suit for money or damages" and shall be subject to the provisions of Government Code §§945.4, 945.6 and 946 ("Government Code Claims Process"). An express condition precedent to the Contractor's initiation of Section 20104.4 Dispute Resolution Procedures or binding arbitration proceedings pursuant to the following is the Contractor's compliance with the Government Code Claims Process, including without limitation, presentation of the claim, demand, dispute, disagreement or other matter in controversy between the Contractor and the District seeking money or damages to the District and acted upon or deemed rejected by the District in accordance with Government Code §900, et seq.

16.11.5 Section 20104.4 Dispute Resolution Procedures; Claims Less Than \$375,000. Any Claim, or portion thereof, in dispute after completion of the Section 9204 non-binding dispute resolution procedures and the Government Code Claims Process which is equal to or less \$375,000 shall be resolved in accordance with the civil action procedures established in Public Contract Code §20104.4. Unless otherwise agreed to by the District and the Contractor in writing, the mediation conducted pursuant to Section 9204 procedures shall excuse any further obligation under Section 20104.4 to mediate after litigation has been commenced.

16.11.5.1 Binding Arbitration of Claims Exceeding \$375,000.

16.11.5.1.1 JAMS Arbitration. Any Claim, or portion thereof in dispute after completion of the Section 9204 procedures and the Government Code Claims Process which exceeds \$375,000 and any other claims, disputes, disagreements or other matters in controversy between the District and the Contractor arising out of, or related, in any manner, to the Contract Documents, or the interpretation, clarification or enforcement thereof shall be resolved by binding arbitration conducted before one (1) retired judge in accordance with the Construction Arbitration Rules and Procedures of Judicial Arbitration Mediation Services ("JAMS") in effect as of the date that a Demand for Arbitration is filed,

except as expressly modified herein. The locale for any arbitration commenced hereunder shall be the regional office of the JAMS closest to the Site.

- 16.11.5.2 Demand for Arbitration. A Demand for Arbitration shall be filed and served within a reasonable time after the occurrence of the claim, dispute or other disagreement giving rise to the Demand for Arbitration, but in no event shall a Demand for Arbitration be filed or served after the date when the institution of legal or equitable proceedings based upon such claim, dispute or other disagreement would be barred by the applicable statute of limitations. If more than one Demand for Arbitration is filed by either the District or the Contractor relating to the Work or the Contract Documents, all Demands for Arbitration shall be consolidated into a single arbitration proceeding, unless otherwise agreed to by the District and the Contractor. The Contractor's Surety, a Subcontractor or Material Supplier to the Contractor and other third parties may be permitted to join in and be bound by an arbitration commenced hereunder if required by the terms of their respective agreements with the Contractor, except to the extent that such joinder would unduly delay or complicate the expeditious resolution of the claim, dispute or other disagreement between the District and the Contractor, in which case an appropriate severance order shall be issued by the Arbitrator(s).
- 16.11.5.3 Discovery. In connection with any arbitration proceeding commenced hereunder, the discovery rights and procedures provided for in California Code of Civil Procedure §1283.05 shall be applicable, and the same shall be deemed incorporated herein by this reference.
- 16.11.5.4 Arbitration Award. The award rendered by the Arbitrator(s) ("Arbitration Award") shall be final and binding upon the District and the Contractor only if the Arbitration Award is: (i) supported by One Hundred Percent evidence; (ii) based on applicable legal standards in effect at the time the Arbitration Award is issued; and (iii) supported by written findings of fact and conclusions of law in conformity with California Code of Civil Procedure §1296. Any Arbitration Award that does not conform to the foregoing is invalid and unenforceable. The District and Contractor hereby expressly agree that the Court shall, subject to California Code of Civil Procedure §§1286.4 and 1296, vacate the Arbitration Award if, after review, the Court determines either that the Arbitration Award does not fully conform to the foregoing. The confirmation, enforcement, vacation or correction of an arbitration award rendered hereunder shall be made by the Superior Court of the State of California for the county in which the Site is situated. The substantive and procedural rules for such post-award proceedings shall be as set forth in California Code of Civil Procedure §1285 et seq.
- 16.11.5.5 Arbitration Fees and Expenses. The expenses and fees of the Arbitrator(s) shall be divided equally among all of the parties to the arbitration. Each party to any arbitration commenced hereunder shall be responsible for and shall bear its own attorneys' fees, witness fees and other costs or expenses incurred in connection with such arbitration. The foregoing notwithstanding, the Arbitrator(s) may award arbitration costs, including Arbitrators' fees but excluding attorneys' fees, to the prevailing party. By this arbitration provision, the District and the Contractor acknowledge and agree that neither shall recover from the other any attorney's fees associated with or arising out of any legal, administrative or other proceedings filed or instituted in connection with or arising out of the Contract Documents or the performance of either the District or the Contractor thereunder. The limited exceptions in the Contract Documents that provide attorney's fees for specific issues shall neither be construed as applying to this arbitration provision under California Civil Code §1717(a) nor be deemed to be "authorized by the Laws."
- 16.11.5.6 Limitation on Arbitrator. The Superior Court for the State of California for

the County in which the Project Site is situated has the sole and exclusive jurisdiction, and an arbitrator has no authority, to hear and/or determine a challenge to the commencement or maintenance of an arbitration proceeding on the grounds that: (i) the subject matter of the arbitration proceeding is barred by the applicable statute of limitations; (ii) the subject matter of the arbitration proceeding is barred by a provision of the California Government Claims Act; (iii) the subject matter of the arbitration proceeding is outside the scope of the arbitration clause; (iv) the Contractor has failed to satisfy all conditions precedent to commencement or maintenance of an arbitration proceeding; (v) waiver of the right to compel arbitration; (vi) grounds exist for the revocation of the arbitration agreement; and/or, (vii) there is the prospect that a ruling in arbitration would conflict or potentially with a ruling in a pending proceeding regarding the Project on a common issue of law or fact.

- 16.11.6 Inapplicability to Bid Bond. The arbitration proceedings described above are not applicable to disputes, disagreements or enforcement of rights or obligations under the Bid Bond. All claims, disputes and actions to enforce rights or obligations under the Bid Bond shall be adjudicated only by judicial proceedings commenced in a court of competent jurisdiction.
- 16.12 Limitation on Special/Consequential Damages. In the event of the District's breach or default of its obligations under the Contract Documents, the damages, if any, recoverable by the Contractor shall be limited to general damages which are directly caused by the breach or default of the District and shall exclude any and all special or consequential damages, if any. The Contractor expressly acknowledges the foregoing limitation to recovery of only general damages from the District if the District is in breach or default of its obligations under the Contract Documents; the Contractor expressly waives and relinquishes any recovery of special or consequential damages from the District.
- 16.13 Capitalized Terms. Except as otherwise expressly provided, capitalized terms used in the Contract Documents shall have the meaning and definition for such term as set forth in the Contract Documents.
- 16.14 Attorneys' Fees. Except as expressly provided for in the Contract Documents, or authorized by law, neither the District nor the Contractor shall recover from the other any attorney's fees or other costs associated with or arising out of any legal, administrative or other proceedings filed or instituted in connection with or arising out of the Contract Documents or the performance of either the District or the Contractor thereunder.
- 16.15 Provisions Required by Law Deemed Inserted. Each and every provision of law and clause required by law to be inserted in the Contract Documents is deemed to be inserted herein and the Contract Documents shall be read and enforced as though such provision or clause are included herein, and if through mistake, or otherwise, any such provision or clause is not inserted or if not correctly inserted, then upon application of either party, the Contract Documents shall forthwith be physically amended to make such insertion or correction.
- 16.16 Days. Unless otherwise expressly stated, references to "days" in the Contract Documents shall be deemed to be calendar days.
- 16.17 Entire Agreement. The Contract Documents contain the entire agreement and understanding between the District and the Contractor concerning the subject matter hereof, and supersedes and replaces all prior negotiations, proposed agreements or amendments, whether written or oral. No amendment or modification to any provision of the Contract Documents shall be effective or enforceable except by an agreement in writing executed by the District and the Contractor.

[END OF SECTION]

SPECIAL CONDITIONS

Application of Special Conditions. These Special Conditions for a part of the Contract Documents for the Work described as **BID # 2025-07 MERCED COLLEGE ADMIN MULTI-ZONE HVAC REPLACEMENT**

1. .
2. Project Manager. The District will manage the project.
3. Drawings and Specifications. (Available Electronically), The number of sets of the Drawings and Specifications which the District will provide to the Contractor, pursuant to Article 2.1.3 of the General Conditions is **Two (2)** Additional sets of the Drawings and Specifications may be obtained by the Contractor from the District at the cost of reproduction.
4. Insurance Coverages.
 - 4.1. Contractor Insurance. Pursuant to Article 6 of the General Conditions, the Contractor shall obtain and maintain the following insurance coverages with minimum coverage amounts as set forth below:

Policy of Insurance	Minimum Coverage Amount
Commercial General Liability Insurance	Per Occurrence: Two Million Dollars (\$2,000,000)
	Aggregate: Four Million Dollars (\$4,000,000)
Workers Compensation	In accordance with the Laws
Employers Liability	One Million Dollars (\$1,000,000)
Builders Risk	Full insurable value of the Work; Seismic coverage: Required

- 4.2. Subcontractor Insurance. Pursuant to Article 6 of the General Conditions, each Subcontractor shall obtain and maintain the following insurance coverages with minimum coverage amounts as set forth below

Policy of Insurance	Minimum Coverage Amount
Commercial General Liability Insurance	Per Occurrence: One Million Dollars (\$1,000,000)
	Aggregate: Two Million Dollars (\$2,000,000)
Workers Compensation	In accordance with the Laws
Employers Liability	One Million Dollars (\$1,000,000)

5. Contract Time. The commencement date of the Contract Time of the Work shall be as set forth in the Notice to Proceed issued by or on behalf of the District. The Contractor shall achieve One Hundred Percent (100%) of the Work by 210 days from Notice to Proceed. The Contract Time shall not be extended if the Contractor commences Work after the date established in the Notice to Proceed for commencement of Work without fault or neglect of the District.
6. Liquidated Damages. The per diem rate of Liquidated Damages for delayed One Hundred Percent Completion, delayed submission of Submittals and delayed completion of Punchlist shall be as set forth herein.
 - 6.1. Delayed One Hundred Percent Completion. If Completion is not achieved on or before expiration of the Contract Time, the Contractor shall be liable to the District for Liquidated Damages from the date of expiration of the Contract Time to the date that the Contractor achieves Completion of the Work at the per diem rate of Five Hundred (\$500.00).

- 6.2. Delayed Submission of Submittals. If the Contractor fails to submit a Submittal in accordance with the Submittal Schedule, the Contractor shall be liable to the District for Liquidated Damages for each delayed Submittal at the per diem rate of Five Hundred Dollars (\$500.00) from the date that such Submittal was due to be submitted pursuant to the Submittal Schedule and the date that the Contractor actually submits the Submittal to the Architect.
 - 6.3. Delayed Punchlist Completion. If the Contractor fails to complete Punchlist within the time established pursuant to the Contract Documents, the Contractor shall be liable to the District for Liquidated Damages from the date established for completion of Punchlist until the date that all Punchlist is actually completed at the per diem rate of Five Hundred Dollars (\$500.00).
 - 6.4. Surety Liability. Subject only to limitations established by the penal sum of the Performance Bond, the Surety issuing the Performance Bond shall be liable to the District for Liquidated Damages due from the Contractor.
7. Mark-Ups on Changes to the Work. In the event of Changes to the Work, pursuant to Article 9 of the General Conditions, the mark-up for all overhead (including home and field office overhead), general conditions costs and profit, shall not exceed the percentage of allowable direct actual costs for performance of the Change as set forth below.
- 7.1. Subcontractor Performed Changes. For the portion of any Change performed by Subcontractors of any tier, the percentage mark-up on allowable actual direct labor and materials costs incurred by all Subcontractors of any tier shall be **Ten Percent (10%)**. In addition, for the portion of any Change performed by a Subcontractor of any tier, the Contractor may add an amount equal to Four Percent (4%) of the allowable actual direct labor and materials costs of Subcontractors performing the Change; the foregoing mark-up shall not be applied to the Subcontractor mark-up.
 - 7.2. Contractor Performed Changes. For the portion of any Change performed by the Contractor's own forces, the mark-up on the allowable actual direct labor and materials costs of such portion of a Change shall be **Ten Percent (10%)**.
 - 7.3. Bond Premium Costs. In addition to the foregoing mark-ups on the direct costs of labor and materials, a bond premium expense in an amount equal to the lesser of the Contractor's actual bond premium rate of One Percent (1%) of the total actual direct costs of labor and materials (before Subcontractor and Contractor mark-ups) will be allowed.
 - 7.4. Exclusions From Mark-Up of Actual Costs. Mark-ups on the actual cost of materials/equipment incorporated into a Change or for purchase/rental of Construction Equipment shall not be applied to any portion of such costs which are for sales, use or other taxes arising out of the purchase of materials/equipment and/or for purchase/rental of Construction Equipment.
8. Rain Days.
- 8.1. Rain Days Defined and Limitations on Rain Days. In addition to the requirements and limitations set forth in the Contract Documents, including without limitation Article 7.4.1 of the General Conditions, the Contract Time will be adjusted for unusually severe weather conditions resulting from rainfall only if: (i) the Contractor has taken reasonable measures to proceed with the Work notwithstanding inclement weather conditions; (ii) the Contractor demonstrates (by schedule analysis or other means) to the reasonable satisfaction of the District that the progress of Work on the critical path of the then current Construction Schedule was affected by unusually severe weather conditions resulting from rainfall; and (iii) the Contractor demonstrates to the reasonable satisfaction of the District that the Contractor could not re-sequence Work so that Work activities (whether or not on the critical path of the then current Construction Schedule) not affected by rainfall could have been performed on a Rain Day. The occurrence of precipitation by itself shall not constitute a Rain Day. For purposes of the Contract Documents, a Rain Day occurs when: (i) there is measurable rainfall occurring on a day when Work is scheduled to be performed at the Site; (ii) there is rainfall sufficiently continuous for at least a three (3) hour period; (iii) the rainfall is sufficiently severe to prevent performance of Work at the Site (rainfall is not deemed sufficiently severe to prevent Work at the Site if there are Work activities which are not materially affected by rainfall and which can be reasonably performed by the Contractor by re-sequencing Work activities); and (iv) after a Rain Day (as defined in (i), (ii) and (iii) above) has occurred, the conditions at the Site are adversely affected by rainfall so that a period of time is necessary to

permit sufficient “drying out” of wet conditions at the Site sufficient to permit the continuation of Work.

- 8.2. Rain Days Incorporated Into Construction Schedules. Construction Schedules prepared by the Contractor shall incorporate the following Rain Days. The Contract Time shall not be subject to adjustment for unusually severe weather conditions until the number of Rain Days noted below are exceeded.

Month	Rain Days
January	four (4)
February	four (4)
March	three (3)
April	two (2)
May	two (2)
June	none
July	none
August	none
September	none
October	two (2)
November	three (3)
December	four (4)

9. Hours and Days of Work at the Site.

- 9.1. Work Hours/Days. Subject to limitations set forth elsewhere in the Contract Documents and below, the hours/days of Work at the Site are: 7am – 5pm Mondays through Fridays, except for holiday days.
- 9.2. Limitations on Work Hours/Days. Work activities at the Site will be limited or prohibited on days: (i) devoted to student testing or when testing of students may be adversely affected by Work activities at the Site; or (ii) when other special events or functions are scheduled. The Contractor shall familiarize itself with District activities at the Site to avoid Work activity interferences or disturbances to such District activities. The Contractor’s Construction Schedule shall take into account the District activities which limit or preclude Work activities at the Site.
- 9.3. Facilities/Services for District Inspector. Unless otherwise expressly provided in the Contract Documents, pursuant to Article 4.14.2 of the General Conditions, the Contractor, without adjustment of the Contract Price, shall provide, or cause to be provided, for use by the District Inspector during prosecution of the Work, the following: (i) lockable temporary office space consisting of sufficient space to accommodate Project Inspectors assigned to the Work; (ii) furniture and furnishings consisting of desks and chairs for use by Project Inspectors assigned to the Work, file storage, one (1) conference table and seating sufficient to accommodate seating for at least four (4) people; (iii) landline phone; (iv) plain paper fax machine; (v) landline telephone and fax service; (vi) internet service; and (vii) plain paper copier with copy speed of no greater than thirty five (35) pages per minute.

10. Permits, Fees and Approvals. In addition to permits or approvals obtained by the District for the Work, the Contractor shall obtain the following permits, approvals and other authorizations from any public agency with jurisdiction over any portion of the Work. The Contractor shall obtain the permits, approvals and/or authorizations set forth below: (i) without adjustment of the Contract Price, unless otherwise indicated below; and (ii) without adjustment of the Contract Time.

Contractor Obtained Permit, Approval or Authorization	Cost Reimbursement
Deferred Approval Items	No reimbursement to Contractor; cost included in Contract Price.

For any work requiring City or County review and/or approval including the Merced County Health Department, Contractor shall coordinate and schedule inspections with City or County department

11. Construction Utilities. The Contractor shall obtain and pay for all site utilities required to complete the Work.

12. Use of Site.

- 12.1. Staging/Storage. Staging/storage areas shall be restricted to areas designated in the Contract Documents for such purposes. The Contractor, without adjustment of the Contract Price or the Contract Time, shall secure and pay for the use of additional storage, staging areas, or work areas needed for operations. The Contractor and Subcontractors are responsible for following the requirements established in the Contract Documents for deliveries, storage trailers, office trailers and temporary utilities. The Contractor and Subcontractors shall coordinate material and equipment deliveries with the District and to ensure that materials can be off-loaded efficiently and that Site use operations are maintained in an orderly fashion. If any materials or equipment stored at the Site obstruct the performance of any portion of the Project or otherwise interfere with District operations or activities, these materials shall be removed and relocated by the Contractor without adjustment of the Contract Price or the Contract Time. If the Contractor fails or refuses to comply with the foregoing staging/storage requirements and limitations within a reasonable time, but not more than twenty-four (24) hours after notice, the District reserves the right to take measures to comply with such requirements or limitations, with the costs of such measures being the sole responsibility of the Contractor.
- 12.2. Site Logistics Plan. Prior to commencement of Work at the Contractor, the Contractor prepare a Site Logistics Plan which include, without limitation: delivery routes, storage/staging areas, jobsite trailer locations, wash out areas, and other similar activities. The Site Logistics Plan shall: (i) take into account emergency vehicle ingress/egress; pedestrian paths of travel and disabled persons paths of travel; (ii) be subject to review and acceptance by the District; and (iii) be subject to modification during performance of the Work.
- 12.3. Parking. Personnel of the Contractor, Subcontractors and others performing Work at the Site will be allowed to park vehicles in the staging area as designated in the specifications, or areas outside the Site, with a valid District parking permit, in the parking spaces at a location designated by the District. Parking permit charges, if any, shall be borne and paid by the Contractor without adjustment of the Contract Price. The foregoing notwithstanding, the extent or location of parking for such personnel may be limited, restricted, eliminated or modified by the District as reasonably necessary to facilitate and accommodate necessary parking for the District's students, staff and visitors. Neither the Contract Price nor the Contract Time shall be adjusted as a result of any such District modifications to the extent or location of parking.
- 12.4. Prohibition on Smoking. The District has implemented policies and practices limiting and restricting smoking on District property, including the Site. The Contractor is solely responsible for obtaining the District's current non-smoking policy and: (i) notifying Subcontractors of the District's non-smoking policies; (ii) informing employees of the Contractor and Subcontractors of the District's non-smoking policies; (iii) posting notices at the Site summarizing the District's non-smoking policies; (iv) complying with the Laws relating to smoking limitations and restrictions; and (v) taking appropriate actions if the District's non-smoking policies are violated or limitations/restrictions imposed by the Laws are violated, including without limitation, removal of personnel violating such policies, limitations or restrictions.

[END OF SECTION]



MEMORANDUM

April 12, 2022

| Via Email

TO: Chief Business Officers

FROM: Marc A. LeForestier
General Counsel

RE: Contractor and Grantee Compliance with Economic Sanctions Imposed in Response to Russia's Invasion of Ukraine

On March 4, 2022, Governor Gavin Newsom issued [Executive Order N-6-22](http://www.gov.ca.gov/wp-content/uploads/2022/03/3.4.22-Russia-Ukraine-Executive-Order.pdf) (EO) (available here: <http://www.gov.ca.gov/wp-content/uploads/2022/03/3.4.22-Russia-Ukraine-Executive-Order.pdf>) regarding sanctions in response to the Russian invasion of Ukraine.

The EO directs all agencies and departments that are subject to the Governor's authority to take certain immediate steps, including notifying all contractors and grantees of their obligations to comply with existing economic sanctions imposed by the U.S. government in response to Russia's actions in Ukraine, as well as any sanctions imposed under state law. As you know, many community college districts contract with the California Community Colleges Board of Governors, and this memorandum is shared with the listserv for this purpose.

This correspondence serves as a notice under the EO that as a contractor or grantee, compliance with the economic sanctions imposed in response to Russia's actions in Ukraine is required, including with respect to, but not limited to, the federal executive orders identified in the EO and the sanctions identified on the U.S. Department of the Treasury website (<https://home.treasury.gov/policy-issues/financial-sanctions/sanctions-programs-and-country-information/ukraine-russia-related-sanctions>). Failure to comply may result in the termination of contracts or grants, as applicable. If you have any questions regarding compliance with these sanctions, they should be addressed to your legal counsel.

Please note that for any agreements or grants valued at \$5 million or more, a separate notification will be sent outlining additional requirements specified under the EO.

###

Chancellor's Office, Division Name

1102 Q Street, Sacramento, CA 95811 | 916.445.8752 | www.cccco.edu

PROJECT MANUAL

TECHNICAL SPECIFICATIONS

FOR

**MERCED COLLEGE ADMIN
MULTI-ZONE REPLACEMENT**

SECTION 000110
TABLE OF CONTENTS

INTRODUCTORY INFORMATION		PAGES
000101	PROJECT TITLE PAGE	1
000110	TABLE OF CONTENTS	2

DIVISION 01	EXISTING CONDITIONS	PAGES
012500	SUBSTITUTIONS	6
012500	REQUEST FOR INFORMATION	6
012500	SUBMITTAL PROCEDURES.....	6
012500	FIRE SAFETY DURING CONSTRUCTION	6
012500	WARRANTIES	6

DIVISION 02	EXISTING CONDITIONS	PAGES
024119	SELECTIVE DEMOLITION	6

DIVISION 03	CONCRETE	PAGES
(NOT USED)		

DIVISION 04	MASONRY	PAGES
(NOT USED)		

DIVISION 05	METALS	PAGES
055000	METAL FABRICATIONS	6

DIVISION 06	WOOD AND PLASTIC	PAGES
(NOT USED)		

DIVISION 07	THERMAL AND MOISTURE PROTECTION	PAGES
079200	JOINT SEALANTS	6

DIVISION 09	FINISHES	PAGES

(NOT USED)

DIVISIONS 10 - 21	PAGES

(NOT USED)

DIVISION 22	PLUMBING	PAGES

220000	GENERAL PLUMBING PROVISIONS	10
220050	PLUMBING	14

DIVISION 23	HEATING, VENTILATING & AIR CONDITIONING (HVAC)	PAGES

230500	COMMON WORK RESULTS FOR HVAC	12
230513	COMMON MOTOR REQUIREMENTS FOR HVAC EQUIPMENT	3
230519	METERS & GAGES FOR HVAC PIPING.....	8
230529	HANGERS & SUPPORTS FOR HVAC PIPING & EQUIPMENT	10
230553	IDENTIFICATION FOR HVAC PIPING & EQUIPMENT	4
230593	TAB	6
230700	HVAC INSULATION	6
232113	HYDRONIC PIPING.....	18
232115	UNDERGROUND HYDRONIC PIPING	6
233113	METAL DUCTS	8
237323	CUSTOM AIR HANDLER	6

DIVISION 26	ELECTRICAL	PAGES

(NOT USED)

DIVISIONS 27 - 33	PAGES

(NOT USED)

END OF SECTION

SECTION 012500 SUBSTITUTION PROCEDURES

PART 1 - GENERAL

1.1 RELATED DOCUMENTS

- A. Drawings and general provisions of the Contract, including General and Supplementary Conditions and other Division 01 Specification Sections, apply to this Section.

1.2 SUMMARY

- A. Section includes administrative and procedural requirements for substitutions.

1.3 DEFINITIONS

- A. Substitutions: Changes in products, materials, equipment, and methods of construction from those required by the Contract Documents.
 - 1. Substitutions for Cause: Changes proposed by Contractor that are required due to changed Project conditions, such as unavailability of product, regulatory changes, or unavailability of required warranty terms.
 - 2. Substitutions for Convenience: Changes proposed by Contractor that are not required in order to meet other Project requirements but may offer advantage to the Owner.

1.4 SUBMITTALS

- A. Substitution Requests: Submit documentation identifying product or fabrication or installation method to be replaced. Include Specification Section number and title, and Drawing numbers and titles.
 - 1. Substitution Request Form: Use form provided at the end of this Section.
 - 2. Documentation: Show compliance with requirements for substitutions and the following, as applicable:
 - a. Statement indicating why specified product or fabrication or installation cannot be provided, if applicable.
 - b. Coordination information, including a list of changes or modifications needed to other parts of the Work and to construction performed by Owner and separate contractors that will be necessary to accommodate proposed substitution.

- c. Detailed comparison of significant qualities of proposed substitution with those of the Work specified. Include annotated copy of applicable specification section. Significant qualities may include attributes such as performance, weight, size, durability, visual effect, sustainable design characteristics, warranties, and specific features and requirements indicated. Indicate deviations, if any, from the Work specified.
 - d. Product Data, including drawings and descriptions of products and fabrication and installation procedures.
 - e. Samples, where applicable or requested.
 - f. Certificates and qualification data, where applicable or requested.
 - g. List of similar installations for completed projects with project names and addresses and names and addresses of Engineer and Owners.
 - h. Material test reports from a qualified testing agency indicating and interpreting test results for compliance with requirements indicated.
 - i. Research reports evidencing compliance with building code in effect for Project, from ICC-ES.
 - j. Detailed comparison of Contractor's construction schedule using proposed substitution with products specified for the Work, including effect on the overall Contract Time. If specified product or method of construction cannot be provided within the Contract Time, include letter from manufacturer, on manufacturer's letterhead, stating date of receipt of purchase order, lack of availability, or delays in delivery.
 - k. Cost information, including a proposal of change, if any, in the Contract Sum.
 - l. Contractor's certification that proposed substitution complies with requirements in the Contract Documents except as indicated in substitution request, is compatible with related materials, and is appropriate for applications indicated.
 - m. Contractor's waiver of rights to additional payment or time that may subsequently become necessary because of failure of proposed substitution to produce indicated results.
3. Engineer's Action: If necessary, Engineer will request additional information or documentation for evaluation within 7 days of receipt of a request for substitution. Engineer will notify Contractor of acceptance or rejection of proposed substitution within 15 days of receipt of request, or 7 days of receipt of additional information or documentation, whichever is later. Engineer will not act on any Post-Bid Substitutions until 7 days following the submission of the Schedule of Values per Division 01 Section "Payment Procedures."
- a. Forms of Acceptance:
 - 1) Substitutions Prior to Bid: Addenda will be issued for substitutions accepted prior to bid.
 - 2) Substitutions After Award of Contract: Change Order, Construction Change Directive, or Engineer 's Supplemental Instructions for minor changes in the Work.
 - b. Use product specified if Engineer does not issue a decision on use of a proposed substitution within time allocated.

1.5 QUALITY ASSURANCE

- A. Compatibility of Substitutions: Investigate and document compatibility of proposed substitution with related products and materials. Engage qualified testing agency to perform compatibility tests recommended by manufacturers.

1.6 PROCEDURES

- A. Coordination: Revise or adjust affected work as necessary to integrate work of the approved substitutions.

PART 2 - PRODUCTS

2.1 SUBSTITUTIONS

- A. Substitutions Prior to Bid: Engineer will consider requests for substitution if received within 21 days prior to the submission of bids. Requests received after that time may be considered or rejected at discretion of Engineer.
 - 1. Conditions: Engineer will consider bidder's request for substitution when the following conditions are satisfied.
 - a. Substitutions prior to bid shall also be subject to the requirements of applicable Division 00 Specification Sections.
 - b. Substitutions prior to bid shall comply with the requirements for Substitutions for Cause or Substitutions for Convenience as applicable.
 - 2. Substitutions requested by bidders during the bidding period, and accepted by Addendum prior to award of the Contract, are considered as included in the Contract Documents.
- B. Substitutions After Award of Contract: The Contractor after award of the Contract, as allowed by the General Conditions, may submit materials and methods to be considered for substitutions.
 - 1. The following are not considered to be substitutions:
 - a. Revisions to the Contract Documents requested by the Owner or Engineer.
 - b. Specified options of products and construction methods included in the Contract Documents.
 - c. The Contractor's compliance with governing regulations and orders issued by governing authorities.
- C. Substitutions for Cause: Submit requests for substitution immediately upon discovery of need for change, but not later than 21 days prior to time required for preparation and review of related submittals.

1. Conditions: Engineer will consider Contractor's request for substitution when the following conditions are satisfied. If the following conditions are not satisfied, Engineer will return requests without action, except to record noncompliance with these requirements:
 - a. Requested substitution is consistent with the Contract Documents and will produce indicated results.
 - b. Substitution request is fully documented and properly submitted.
 - c. Requested substitution will not adversely affect Contractor's construction schedule.
 - d. Requested substitution has received necessary approvals of authorities having jurisdiction.
 - e. Requested substitution is compatible with other portions of the Work.
 - f. Requested substitution has been coordinated with other portions of the Work.
 - g. Requested substitution provides specified warranty.
 - h. If requested substitution involves more than one contractor, requested substitution has been coordinated with other portions of the Work, is uniform and consistent, is compatible with other products, and is acceptable to all contractors involved.
- D. Substitutions for Convenience: Engineer will consider requests for substitution if received within 30 days after the Notice to Proceed. Requests received after that time may be considered or rejected at discretion of Engineer.
 1. Conditions: Engineer will consider Contractor's request for substitution when the following conditions are satisfied. If the following conditions are not satisfied, Engineer will return requests without action, except to record noncompliance with these requirements:
 - a. Requested substitution offers Owner a substantial advantage in cost, time, energy conservation, or other considerations, after deducting additional responsibilities Owner must assume. Owner's additional responsibilities may include compensation to Engineer for redesign and evaluation services, increased cost of other construction by Owner, and similar considerations.
 - b. Requested substitution does not require extensive revisions to the Contract Documents.
 - c. Requested substitution is consistent with the Contract Documents and will produce indicated results.
 - d. Substitution request is fully documented and properly submitted.
 - e. Requested substitution will not adversely affect Contractor's construction schedule.
 - f. Requested substitution has received necessary approvals of authorities having jurisdiction.
 - g. Requested substitution is compatible with other portions of the Work.
 - h. Requested substitution has been coordinated with other portions of the Work.
 - i. Requested substitution provides specified warranty.
 - j. If requested substitution involves more than one contractor, requested substitution has been coordinated with other portions of the Work, is

uniform and consistent, is compatible with other products, and is acceptable to all contractors involved.

- E. Cost to Contractor for Engineering Review of "Substitutions for Convenience": Each "Substitution for Convenience" will be involved by the Owner at an hourly rate \$250.00 an hour, two-hour minimum and paid to the Engineer for review time incurred

PART 3 - EXECUTION (Not Used)

END OF SECTION

(Substitution Request Form included on the following page)



SUBSTITUTION REQUEST FORM

FOR: (Project Title)

We hereby submit for your consideration the following product instead of the specified item for the above project:

SECTION	PARAGRAPH	SPECIFIED ITEM

Proposed Substitution: _____

Attach complete technical data, including laboratory tests, if applicable.

Include complete information on changes to Drawings and/or Specifications which proposed substitution will require for its proposed installation.

Fill in the blanks below:

A. Does the substitution affect dimension on Drawings:

B. Will the undersigned pay for changes to the building design, including engineering and detailing costs caused by the requested substitution?

C. What affect does substitution have on other trades?

D. Difference between proposed substitution and specified item?

E. Manufacturer's guarantees of the proposed and specified items are:

_____ Same _____ Different (explain on attachment)

F. Cost difference between proposed substitution and specified item - savings to Owner?

The undersigned states that the function, appearance and quality are equivalent or superior to the specified item and will be at no additional cost to the Owner.

Cost to Contractor for Engineering Review of "Substitutions for Convenience": Each "Substitution for Convenience" will be involved by the Owner at an hourly rate \$250.00 an hour, two-hour minimum and paid to the Engineer for review time incurred.

Submitted to the Engineer by:

Signature: _____

For Use by Design Consultant

Firm: _____

Accepted _____

Address: _____

Accepted as Noted _____

Not Accepted _____

Received Too Late _____

Date: _____

By: _____

Telephone: _____

Date: _____

Remarks: _____

SECTION 012613
REQUEST FOR INFORMATION

PART 1 - GENERAL

1.1 RELATED DOCUMENTS

- A. Drawings and general provisions of the Contract, including General and Supplementary Conditions and other Division 01 Specification Sections, apply to this Section.

1.2 SUMMARY

- A. Section includes administrative provisions for preparation, submittal and response to Contractor's Request for Information (RFI's) during construction of project.
- B. Related Sections:
 - 1. General Conditions of the Contract.

1.3 DEFINITIONS

- A. RFI, Request for Information: Request from Contractor seeking information required by or clarification of the Contract Documents.

1.4 SUBMITTALS

- A. RFI Submittals: Submit RFI's via email as PDF electronic files; include attachments in PDF electronic file format.

1.5 REQUESTS FOR INFORMATION (RFIs)

- A. General: Immediately on discovery of the need for additional information or interpretation of the Contract Documents, Contractor shall prepare and submit an RFI in the form specified.
 - 1. Engineer will return without response those RFIs submitted to Architect by other entities controlled by Contractor.
 - 2. Coordinate and submit RFIs in a prompt manner so as to avoid delays in Contractor's work or work of subcontractors.

- B. Content of the RFI: Include a detailed, legible description of item needing information or interpretation and the following:
1. Project name.
 2. Project number.
 3. Date.
 4. Name of Contractor.
 5. Name of Engineer.
 6. RFI number, numbered sequentially.
 7. RFI subject.
 8. Specification Section number and title and related paragraphs, as appropriate.
 9. Drawing number and detail references, as appropriate.
 10. Field dimensions and conditions, as appropriate.
 11. Contractor's suggested resolution. If Contractor's solution(s) impacts the Contract Time or the Contract Sum, Contractor shall state impact in the RFI.
 12. Contractor's signature.
 13. Attachments: Include sketches, descriptions, measurements, photos, Product Data, Shop Drawings, coordination drawings, and other information necessary to fully describe items needing interpretation.
 - a. Include dimensions, thicknesses, structural grid references, and details of affected materials, assemblies, and attachments on attached sketches.
- C. RFI Form: Use RFI form included at end of this Section or form acceptable to Engineer. Upon request from the Contractor, the form at the end of this section will be made available in WORD format from the Engineer.
- D. Engineer's Action: Engineer will review each RFI, determine action required, and respond.
1. Allow 10 working days for Engineer's response for each RFI. RFIs received by Engineer after 1:00 p.m. will be considered as received the following working day.
 2. Engineer will not act on any RFI's until 7 days following the submission of the Schedule of Values per Division 01 Section "Payment Procedures."
 3. The following RFIs will be returned without action:
 - a. Requests for approval of submittals.
 - b. Requests for approval of substitutions.
 - c. Requests for approval of Contractor's means and methods.
 - d. Requests for coordination information already indicated in the Contract Documents.
 - e. Requests for adjustments in the Contract Time or the Contract Sum.
 - f. Requests for interpretation of Engineer's actions on submittals.
 - g. Incomplete RFIs or inaccurately prepared RFIs.
 4. Engineer's action may include a request for additional information, in which case Engineer's time for response will date from time of receipt of additional information.
 5. Engineer's action on RFIs that may result in a change to the Contract Time or the Contract Sum may be eligible for Contractor to submit Change Proposal according to Division 01 Section "Contract Modification Procedures."

- a. If Contractor believes the RFI response warrants change in the Contract Time or the Contract Sum, notify Engineer in writing within 10 days of receipt of the RFI response.
- 6. Distribution: The Engineer shall distribute one electronic copy of each completed RFI review to the Contractor and the Owner.
- E. RFI Log: Prepare, maintain, and submit a tabular log of RFIs organized by the sequential RFI number. Submit log weekly unless otherwise directed in writing by Engineer. Include the following:
 - 1. Project name.
 - 2. Name and address of Contractor.
 - 3. Name and address of Engineer.
 - 4. RFI number including RFIs that were returned without action or withdrawn.
 - 5. RFI description.
 - 6. Date the RFI was submitted.
 - 7. Date Architect's response was received.
- F. On receipt of Engineer's action, update the RFI log and immediately distribute the RFI response to affected parties. Review response and notify Engineer within 7 days if Contractor disagrees with response.
- G. Contractor's Expense for RFI's: Engineer will review and respond to legitimate RFI's at no additional cost to the Contractor. RFI's determined by the Engineer to be flagrant or unnecessary will have the expense for the Engineer's time paid by the Owner with the amount being deducted from the Contract Sum. The expense will be based on an hourly rate in accordance with the Engineer's standard hourly rate schedule in effect at the time the work is performed with a minimum of one hour for each flagrant or unnecessary RFI.

PART 2 - PRODUCTS (Not Used)

PART 3 - EXECUTION (Not Used)

END OF SECTION

(REQUEST FOR INFORMATION form included on the following page)



REQUEST FOR INFORMATION

Project:

Project Title

NET POSITIVE Project No.

123 Street Address

City, State, Zip

From:

Name

Company Name

To:

Name

Title or Department

NET POSITIVE

123 Street Address

City, State, Zip

Client Project No.

DSA File No.

DSA Appl No.

Date:

Request for Information No. _____

☐ Deviation from Contract Docs

☐ Correction of Non-Compliant Work

Drawing: _____

Respond by:

Detail No. _____

Priority
(Low) 1 2 3 4 5 (High)

Specification: _____

Addendum: _____

Subject: _____

Information Requested:

Contractor's Recommendation:

Probable Cost Effect: _____ Probable Time Effect: _____

Engineer's Response:

Disclaimer

The work shall be carried out in accordance with the above supplemental instructions pursuant the Contract Documents, without change in the Contract Sum or Contract Time. Proceeding with the Work, according to these instructions, indicates your acknowledgement that there will be no change in the Contract Sum or Contract Time. If the Contractor considers that this response requires a change in the Contract Sum or Contract Time, the Contractor shall not proceed with this Work and shall promptly submit an item proposal.

SECTION 013300
SUBMITTAL PROCEDURES

PART 1 - GENERAL

1.1 RELATED DOCUMENTS

- A. Drawings and general provisions of the Contract, including General and Supplementary Conditions and other Division 01 Specification Sections, apply to this Section.

1.2 SUMMARY

A. Section Includes:

- 1. Submittal schedule requirements.
- 2. Administrative and procedural requirements for submitting Shop Drawings, Product Data, Samples, and other submittals.
- 3. Cost for multiple resubmittals.

B. Related Sections:

- 1. Division 01 Section "Payment Procedures" for submitting Applications for Payment and the schedule of values.
- 2. Division 01 Section "Project Management and Coordination" for submitting coordination drawings.
- 3. Division 01 Section "Construction Progress Documentation" for submitting schedules and reports, including Contractor's construction schedule.
- 4. Division 01 Section "Photographic Documentation" for submitting preconstruction photographs, periodic construction photographs, and final completion construction photographs.
- 5. Division 01 Section "Quality and Testing Requirements" for submitting test and inspection reports, and schedule of tests and inspections.
- 6. Division 01 Section "Closeout Procedures" for submitting closeout submittals and maintenance material submittals.
- 7. Division 01 Section "Operation and Maintenance Data" for submitting operation and maintenance manuals.
- 8. Division 01 Section "Project Record Drawings" for submitting record Drawings.
- 9. Division 01 Section "Demonstration and Training" for submitting video recordings of demonstration of equipment and training of Owner's personnel.

1.3 SUBMITTAL SCHEDULE

- A. Submittal Schedule: Submit as a submittal, a list of submittals arranged in chronological order by dates required by construction schedule. Include time required for review, ordering, manufacturing, fabrication, and delivery when establishing dates. Include additional time required for making corrections or modifications to submittals

noted by the Engineers and additional time for handling and reviewing submittals required by those corrections.

1. Coordinate submittal schedule with list of subcontracts, the schedule of values, and Contractor's construction schedule.
2. Initial Submittal: Submit concurrently with start-up construction schedule. Include submittals required during the first 60 days of construction. List those submittals required to maintain orderly progress of the Work and those required early because of long lead time for manufacture or fabrication.
3. Final Submittal: Submit concurrently with the first complete submittal of Contractor's construction schedule.
 - a. Submit revised submittal schedule to reflect changes in current status and timing for submittals.
4. Format: Arrange the following information in a tabular format:
 - a. Scheduled date for first submittal.
 - b. Specification Section number and title.
 - c. Name of subcontractor.
 - d. Description of the Work covered.
 - e. Scheduled date for Engineer's final release or approval.
 - f. Scheduled dates for purchasing.
 - g. Scheduled date of fabrication.
 - h. Scheduled dates for installation.
 - i. Activity or event number.

1.4 SUBMITTAL FORMAT AND PROCEDURES

- A. General: Prepare and submit submittals required by individual Specification Sections.
 1. Engineer will not review submittals received from Contractor that do not have Contractor's review and approval.
 2. Engineer will not review submittals received from sources other than the Contractor.
- B. Electronic Digital Submittals: Prepare submittals as PDF package unless otherwise indicated, incorporate complete information into each PDF file, name PDF file with submittal number, and transmit submittal package to Engineer via email.
 1. Paper Submittals: Where paper submittals are requested, necessary, or required in lieu of electronic submittals, prepare submittals in paper form and deliver to Engineer. Transmit each paper submittal using transmittal form. Comply with the following:
 - a. Place a permanent label or title block on each submittal item for identification; include name of firm or entity that prepared submittal.
 - b. Provide a space approximately 6 by 8 inches on label or beside title block to record Contractor's review and approval markings and action taken by Engineer.

- c. Number of Copies: Submit not less than five (5) paper copies of each submittal unless otherwise indicated. Engineer will return two copies.
 - d. Transmittal for Submittals: Assemble each submittal individually and appropriately for transmittal and handling. Transmit each submittal using transmittal form.
- C. Submittal Cover Page Information: Include the following information on the submittal cover page for each submittal:
 - 1. Project name.
 - 2. Date.
 - 3. Name of Engineer.
 - 4. Name of Contractor.
 - 5. Name of firm or entity that prepared submittal.
 - 6. Names of subcontractor, manufacturer, and supplier.
 - 7. Unique submittal number, including revision identifier. Include Specification Section number with sequential alphanumeric identifier and alphanumeric suffix for resubmittals.
 - 8. Number and title of Specification Section, with paragraph number and generic name for each of multiple items.
 - 9. Drawing number and detail references, as appropriate.
 - 10. Indication of full or partial submittal.
 - 11. Location(s) where product is to be installed, as appropriate.
 - 12. Other necessary identification.
 - 13. Remarks.
 - 14. Signature of transmitter.
 - 15. Contractor's review/approval stamp of size required by contractor, approximately 3 inches by 3 inches, on or beside title block to record Contractor's review and approval.
 - 16. Space for Engineer's review stamp of not less than 4 inches wide by 3-1/2 inches high on or beside title block to record Engineer's review stamp and action taken by Engineer.
- D. Product Options:
 - 1. Clearly identify options requiring selection by Engineer.
 - 2. Clearly identify product options required to comply with the Contract Documents.
- E. Deviations and Additional Information: On each submittal, clearly indicate deviations from requirements in the Contract Documents, including minor variations and limitations; include relevant additional information and revisions, other than those requested by Engineer on previous submittals. Indicate by highlighting on each submittal or noting on attached separate sheet.
- F. Field Conditions: Indicate field conditions where applicable to the work associated with the submittal.

- G. Coordination: Coordinate preparation and processing of submittals with performance of construction activities.
1. Coordinate each submittal with fabrication, purchasing, testing, delivery, other submittals, and related activities that require sequential activity.
 2. Submit all submittal items required for each Specification Section concurrently unless partial submittals for portions of the Work are indicated on approved submittal schedule.
 3. Submit action submittals and informational submittals required by the same Specification Section as separate packages under separate transmittals.
 4. Coordinate timing of submitting submittals for related parts of the Work specified in different Sections so processing will not be delayed because of need to review related submittals concurrently for coordination.
 - a. Engineer reserves the right to withhold action on a submittal requiring coordination with other submittals until related submittals are received.
- H. Processing Time: Allow time for submittal review, including time for resubmittals, as follows. Time for review shall commence on Engineer's receipt of submittal. No extension of the Contract Time will be authorized because of failure to transmit submittals enough in advance of the Work to permit processing, including resubmittals.
1. Initial Review: Allow 14 calendar days for initial review of each submittal. Allow additional time if coordination with subsequent submittals is required. Engineer will advise Contractor when a submittal being processed must be delayed for coordination.
 2. Intermediate Review: If intermediate submittal is necessary, process it in same manner as initial submittal.
 3. Resubmittal Review: Allow 14 calendar days for review of each resubmittal.
 4. Sequential Review: Where sequential review of submittals by Engineer's consultants, Owner, or other parties is indicated, allow 21 calendar days for initial review of each submittal.
 5. Concurrent Consultant Review: Where the Contract Documents indicate that submittals may be transmitted simultaneously to Engineer and to Engineer's consultants, allow 14 calendar days for review of each submittal. Submittal will be returned to Engineer before being returned to Contractor.
 - a. Submit one copy of submittal to concurrent reviewer in addition to specified number of copies to Engineer.
- I. Resubmittals: Make resubmittals in same form and number of copies as initial submittal.
1. Note date and content of previous submittal.
 2. Note date and content of revision in label or title block and clearly indicate extent of revision.
 3. Resubmit submittals until they are marked with approval notation from Engineer's action stamp.

- J. Distribution: Furnish copies of final submittals to manufacturers, subcontractors, suppliers, fabricators, installers, authorities having jurisdiction, and others as necessary for performance of construction activities. Show distribution on transmittal forms.
- K. Use for Construction: Retain complete copies of submittals on Project site. Use only final submittals that are marked with acceptable notation from Engineer's action stamp.

1.5 SUBMITTAL REQUIREMENTS

- A. Product Data: Collect information into a single submittal for each element of construction and type of product or equipment.
 - 1. If information must be specially prepared for submittal because standard published data are unsuitable for use, submit as Shop Drawings, not as Product Data.
 - 2. Mark each copy of each submittal to show which products and options are applicable.
 - 3. Include the following information, as applicable:
 - a. Manufacturer's catalog cuts.
 - b. Manufacturer's product specifications.
 - c. Standard color charts.
 - d. Statement of compliance with specified referenced standards.
 - e. Testing by recognized testing agency.
 - f. Application of testing agency labels and seals.
 - g. Notation of coordination requirements.
 - h. Availability and delivery time information.
 - 4. For equipment, include the following in addition to the above, as applicable:
 - a. Wiring diagrams that show factory-installed wiring.
 - b. Printed performance curves.
 - c. Operational range diagrams.
 - d. Clearances required to other construction, if not indicated on accompanying Shop Drawings.
 - 5. Submit Product Data before Shop Drawings, and before or concurrently with Samples.
- B. Shop Drawings: Prepare Project-specific information, drawn accurately to scale. Do not base Shop Drawings on reproductions of the Contract Documents or standard printed data.
 - 1. Preparation: Fully illustrate requirements in the Contract Documents. Include the following information, as applicable:
 - a. Identification of products.
 - b. Schedules.
 - c. Compliance with specified standards.
 - d. Notation of coordination requirements.

- e. Notation of dimensions established by field measurement.
 - f. Relationship and attachment to adjoining construction clearly indicated.
 - g. Seal and signature of professional engineer if specified.
- 2. Drawing Sheet Size: Except for templates, patterns, and similar full-size Drawings, prepare Shop Drawings on sheets at least 8-1/2 by 11 inches, but no larger than 30 by 42 inches.
 - 3. Submit Shop Drawings in PDF format unless otherwise indicated.
- C. Samples: Submit Samples for review of kind, color, pattern, and texture for a check of these characteristics with other materials.
- 1. Transmit Samples that contain multiple, related components such as accessories together in one submittal package.
 - 2. Identification: Permanently attach label on unexposed side of Samples that includes the following:
 - a. Project name and submittal number.
 - b. Generic description of Sample.
 - c. Product name and name of manufacturer.
 - d. Sample source.
 - e. Number and title of applicable Specification Section.
 - f. Specification paragraph number and generic name of each item.
 - 3. Submit samples in PDF format unless physical samples are required.
 - 4. Disposition: Maintain sets of approved Samples at Project site, available for quality-control comparisons throughout the course of construction activity. Sample sets may be used to determine final acceptance of construction associated with each set.
 - a. Samples that may be incorporated into the Work are indicated in individual Specification Sections. Such Samples must be in an undamaged condition at time of use.
 - b. Samples not incorporated into the Work, or otherwise designated as Owner's property, are the property of Contractor.
 - 5. Samples for Initial Selection: Submit manufacturer's color charts consisting of units or sections of units showing the full range of colors, textures, and patterns available.
 - a. Number of Samples: Submit one full set of available choices where color, pattern, texture, or similar characteristics are required to be selected from manufacturer's product line. Engineer will return submittal with options selected.
 - 6. Samples for Verification: Submit full-size units or Samples of size indicated, prepared from same material to be used for the Work, cured and finished in manner specified, and physically identical with material or product proposed for use, and that show full range of color and texture variations expected. Samples include, but are not limited to, the following: partial sections of manufactured or fabricated components; small cuts or containers of materials; complete units of

repetitively used materials; swatches showing color, texture, and pattern; color range sets; and components used for independent testing and inspection.

- a. Number of Samples: Submit three (3) sets of Samples. Engineer will retain two (2) Sample sets; remainder will be returned.
 - 1) Submit a single Sample where assembly details, workmanship, fabrication techniques, connections, operation, and other similar characteristics are to be demonstrated.
 - 2) If variation in color, pattern, texture, or other characteristic is inherent in material or product represented by a Sample, submit at least three (3) sets of paired units that show approximate limits of variations.
- D. Product Schedule: As required in individual Specification Sections, prepare a written summary indicating types of products required for the Work and their intended location. Include the following information in tabular form:
 1. Type of product. Include unique identifier for each product indicated in the Contract Documents or assigned by Contractor if none is indicated.
 2. Manufacturer and product name, and model number if applicable.
 3. Number and name of room or space.
 4. Location within room or space.
- E. Qualification Data: Prepare written information that demonstrates capabilities and experience of firm or person. Include lists of completed projects with project names and addresses, contact information of Engineers and Owners, and other information specified.
- F. Design Data: Prepare and submit written and graphic information indicating compliance with indicated performance and design criteria in individual Specification Sections. Include list of assumptions and summary of loads. Include load diagrams if applicable. Provide name and version of software, if any, used for calculations. Number each page of submittal.
- G. Certificates:
 1. Certificates and Certifications Submittals: Submit a statement that includes signature of entity responsible for preparing certification. Certificates and certifications shall be signed by an officer or other individual authorized to sign documents on behalf of that entity. Provide a notarized signature where indicated.
 2. Installer Certificates: Submit written statements on manufacturer's letterhead certifying that Installer complies with requirements in the Contract Documents and, where required, is authorized by manufacturer for this specific Project.
 3. Manufacturer Certificates: Submit written statements on manufacturer's letterhead certifying that manufacturer complies with requirements in the Contract Documents. Include evidence of manufacturing experience where required.
 4. Material Certificates: Submit written statements on manufacturer's letterhead certifying that material complies with requirements in the Contract Documents.

5. Product Certificates: Submit written statements on manufacturer's letterhead certifying that product complies with requirements in the Contract Documents.
6. Welding Certificates: Prepare written certification that welding procedures and personnel comply with requirements in the Contract Documents. Submit record of Welding Procedure Specification and Procedure Qualification Record on AWS forms. Include names of firms and personnel certified.

H. Test and Research Reports:

1. Compatibility Test Reports: Submit reports written by a qualified testing agency, on testing agency's standard form, indicating and interpreting results of compatibility tests performed before installation of product. Include written recommendations for primers and substrate preparation needed for adhesion.
2. Field Test Reports: Submit written reports indicating and interpreting results of field tests performed either during installation of product or after product is installed in its final location, for compliance with requirements in the Contract Documents.
3. Material Test Reports: Submit reports written by a qualified testing agency, on testing agency's standard form, indicating and interpreting test results of material for compliance with requirements in the Contract Documents.
4. Preconstruction Test Reports: Submit reports written by a qualified testing agency, on testing agency's standard form, indicating and interpreting results of tests performed before installation of product, for compliance with performance requirements in the Contract Documents.
5. Product Test Reports: Submit written reports indicating that current product produced by manufacturer complies with requirements in the Contract Documents. Base reports on evaluation of tests performed by manufacturer and witnessed by a qualified testing agency, or on comprehensive tests performed by a qualified testing agency.
6. Research Reports: Submit written evidence, from a model code organization acceptable to authorities having jurisdiction, that product complies with building code in effect for Project. Include the following information:
 - a. Name of evaluation organization.
 - b. Date of evaluation.
 - c. Time period when report is in effect.
 - d. Product and manufacturers' names.
 - e. Description of product.
 - f. Test procedures and results.
 - g. Limitations of use.

1.6 DELEGATED-DESIGN SERVICES

- A. Performance and Design Criteria: Where professional design services or certifications by a design professional are specifically required of Contractor by the Contract Documents, provide products and systems complying with specific performance and design criteria indicated.
1. If criteria indicated are insufficient to perform services or certification required, submit a written request for additional information to Engineer.

- B. Delegated-Design Services Certification: In addition to Shop Drawings, Product Data, and other required submittals, submit digitally signed PDF file(s) of certificate, signed and sealed by the responsible design professional, for each product and system specifically assigned to Contractor to be designed or certified by a design professional.
 - 1. Indicate that products and systems comply with performance and design criteria in the Contract Documents. Include list of codes, loads, and other factors used in performing these services.

1.7 CONTRACTOR'S REVIEW

- A. Contractor's Review of Submittals: Contractor shall review each submittal and check for completeness, coordination with other Work of the Contract, and compliance with the Contract Documents. Note corrections and field dimensions. Mark with approval stamp before submitting to Engineer.
- B. Contractor's Approval: Indicate Contractor's approval for each submittal with a uniform approval stamp. Include name of reviewer, date of Contractor's approval, and statement certifying that submittal has been reviewed, checked, and approved for compliance with the Contract Documents.
 - 1. Engineer will not review submittals received from Contractor that do not have Contractor's review and approval.
 - 2. Contractor's approval shall certify the following actions by the Contractor:
 - a. Field measurements have been determined, verified, and indicated on submittal.
 - b. Field conditions have been verified and coordinated with Work associated with the submittal.
 - c. The Work associated with the submittal is in conformance with the Contract Documents.
 - d. Work being performed by various subcontractors and trades is coordinated with Work associated with the submittal including work being performed by others for the Owner.
 - e. Deviations from the Contract Documents are identified and notes.

1.8 ENGINEER'S REVIEW

- A. Engineer's Review and Action: Engineer will review each submittal, indicate corrections or revisions required, mark with an action stamp indicating one of the following actions, and return it.
 - 1. Reviewed: Final unrestricted release, work may proceed, provided it complies with the Contract Documents.
 - 2. Furnish as Corrected: Final but restricted release, work may proceed, provided written confirmation is delivered to Engineer by Contractor that installed work complied with notations and corrections on submittal and with Contract Documents.

3. Revise and Resubmit: Returned for resubmittal, do not proceed with work. Revise submittal in accordance with notations thereon, and resubmit without delay to obtain an acceptable action marking. Do not allow submittals with this marking (or unmarked submittals where a marking is required) to be used in connection with performance of the Work.
 4. Rejected: Submittal content varies from the Contract Documents and is not acceptable for use on the Project, do not proceed with work. Revise submittal in accordance with notations thereon, and resubmit without delay to obtain an acceptable action marking. Do not allow submittals with this marking (or unmarked submittals where a marking is required) to be used in connection with performance of the Work.
- B. Non-conforming Submittals: The following are considered non-confirming submittals and will not be reviewed by the Engineer.
1. Engineer will not review submittals received from Contractor that do not have Contractor's review and approval.
 2. Engineer will not review submittals received from sources other than the Contractor.
 3. Partial submittals are not acceptable, will be considered nonresponsive, and will be returned without review.
 4. Incomplete submittals are not acceptable, will be considered nonresponsive, and will be returned without review.
- C. Submittals not required by the Contract Documents may not be reviewed and may be discarded.

1.9 COST FOR MULTIPLE RESUBMITTALS

- A. Contractor's initial submittal and one resubmittal are included in the Engineer's Construction Administration services to the Owner. Engineer's services for review of subsequent resubmittals will be charged to the Owner at the Engineer's current billing rate, and the Owner will deduct the charges from the Contract Amount by a change order.

PART 2 - PRODUCTS (Not Used)

PART 3 - EXECUTION (Not Used)

END OF SECTION

SECTION 015116
FIRE SAFETY DURING CONSTRUCTION

PART 1 - GENERAL

1.1 RELATED DOCUMENTS

- A. Drawings and general provisions of the Contract, including General and Supplementary Conditions and other Division 01 Specification Sections, apply to this Section.

1.2 SUMMARY

- A. Section includes requirements for fire safety during construction and demolition.
- B. Related Sections:
 - 1. Division 01 Section "Temporary Facilities and Controls" for additional facilities, requirements, and procedures required during construction.

1.3 SUBMITTALS

- A. Fire-Safety Program: Show compliance with requirements of NFPA 241 and authorities having jurisdiction. Indicate Contractor personnel responsible for management of fire-prevention program.

1.4 REGULATORY REQUIREMENTS

- A. Regulatory Requirements: Comply with applicable provisions of the following:
 - 1. NFPA 241.
 - 2. California Fire Code, 2019 Edition, Chapter 33 "Fire Safety During Construction and Demolition" and the 2019 Editions of the following California Codes as Referenced by the California Fire Code:
 - a. California Building Code (CBC).
 - b. California Mechanical Code (CMC).
 - c. California Plumbing Code (CPC).
 - d. California Electrical Code (CEC).
- B. Temporary Heating Equipment (CFC 3303):
 - 1. General: Temporary heating devices shall be listed and labeled in accordance with the California Mechanical Code. Installation, maintenance and use of temporary heating devices shall be in accordance with the terms of the listing.

2. LP-Gas heaters: Heating devices shall be temporary, self-contained, liquid-propane-gas heaters with individual space thermostatic control. Fuel supplies for liquefied petroleum gas fired heaters shall comply with the California Fire Code, Chapter 61 Liquefied Petroleum Gases, and the California Mechanical Code.
3. Refueling: Refueling operations for liquid fueled equipment or appliances shall be conducted in accordance with the California Fire Code, Section 5705. The equipment or appliance shall be allowed to cool prior to refueling.
4. Installation: Clearance to combustibles from temporary heating devices shall be maintained in accordance with the labeled equipment. When in operation, temporary heating devices shall be fixed in place and protected from damage, dislodgement or overturning in accordance with the manufacturer's instructions.
5. Supervision: The use of temporary heating devices shall be supervised and maintained only by competent personnel.
6. Use of gasoline-burning space heaters, open-flame heaters, or salamander-type heating units is prohibited.

C. Precautions Against Fire (CFC 3304):

1. Smoking: Smoking shall not be allowed on the project site.
2. Combustible Debris, Rubbish and Waste:
 - a. Combustible debris, rubbish and waste shall not be accumulated within buildings.
 - b. Combustible debris, rubbish and waste material shall be removed from buildings at the end of each shift of work.
 - c. Rubbish containers with a capacity exceeding 5.33 cubic feet (40 gallons) used for temporary storage of combustible debris, rubbish and waste materials, shall have tight fitting or self-closing lids. Such containers shall be constructed entirely of materials that are non-combustible or materials that meet a peak rate of heat release not exceeding 300 kW/m² when tested in accordance with ASTM E 1354 at an incident heat flux of 50 kW/m² in the horizontal orientation.
 - d. Materials susceptible to spontaneous ignition, such as oily rags, shall be stored in a listed disposal container.
3. Burning: Burning of materials shall not be allowed on the project site.
4. Fire Watch: Where required by the fire code official, a fire watch shall be provided for building demolition and for building construction during working hours that is hazardous in nature, such as temporary heating or hot work.
 - a. Trained personnel shall be provided to serve as an on-site fire watch. Fire watch personnel shall be provided with not less than one approved means for notification of the fire department, and the sole duty of such personnel shall be to perform constant patrols and watch for the occurrence of fire. The combination of fire watch duties and site security is acceptable. Fire watch personnel shall be trained in the use of portable fire extinguishers.
 - b. The fire watch personnel shall keep a record of all time periods of duty, including a log entry each time the site was patrolled, and each time a structure under construction was entered and inspected. The records and log entries shall be made available for review by the fire code official upon request.

5. Cutting and Welding: Welding, cutting, open torches, and other hot work operations and equipment shall comply with California Fire Code, Chapter 35 "Welding and Other Hot Work."
6. Temporary Wiring for Electrical Power: Temporary wiring for electrical power and lighting installations used in connection with the construction, alteration or demolition of buildings, structures, equipment or similar activities shall comply with the California Electrical Code.

D. Flammable and Combustible Liquids (CFC 3305):

1. Storage of Flammable and Combustible Liquids: Storage of flammable and combustible liquids shall be in accordance with the California Fire Code, Section 5704.
2. Class I and Class II Liquids: Storage, use, and handling of flammable and combustible liquids at construction sites shall be in accordance with the California Fire Code, Section 5706.2. Ventilation shall be provided for operations involving the application of materials containing flammable solvents.
3. Housekeeping: Flammable and combustible liquid storage areas shall be maintained clear of combustible vegetation and waste materials. Such storage areas shall not be used for the storage of combustible materials.
4. Precautions Against Fire: Sources of ignition and smoking shall be prohibited in flammable and combustible liquid storage areas. Signs shall be posted in accordance the California Fire Code, Section 310.
5. Handling at Point of Final Use: Class I and Class II liquids shall be kept in approved safety containers.
6. Leakage and Spills: Leaking vessels shall be immediately repaired or taken out of service and spills shall be cleaned up and disposed of properly.

E. Flammable Gases (CFC 3306):

1. Storage and Handling: Storage and handling of flammable gasses shall comply with the California Fire Code, Chapter 58 "Flammable Gases and Flammable Cryogenic Fluids."
2. Cleaning with Flammable Gases: Flammable gases shall not be used to clean or remove debris from piping open to the atmosphere.

F. Explosive Materials (CFC 3307): Explosive materials shall not be allowed.

G. Owner's Responsibility for Fire Protection (CFC 3308)

1. Program Development: The Contractor shall be responsible for the development, implementation and maintenance of a written plan establishing a fire prevention program at the project site applicable throughout all phases of the construction.
2. Program Superintendent: The Contractor shall a person to be the Fire Prevention Program Superintendent who shall be responsible for the fire prevention program and ensure that it is carried out through completion of the project. The fire prevention program superintendent shall have the authority to enforce the provisions of the California Fire Code, Chapter 33, and other provisions as necessary to secure the intent of the California Fire Code, Chapter 33. Where guard service is provided in accordance with NFPA 241, the superintendent shall be responsible for the guard service.

3. Prefire Plans: The fire prevention program superintendent shall develop and maintain an approved prefire plan in cooperation with the fire chief. The fire chief and the fire code official shall be notified of changes affecting the utilization of information contained in such prefire plans.
4. Training: Training of responsible personnel in the use of fire protection equipment shall be the responsibility of the fire prevention program superintendent. Records of training shall be kept and made a part of the written plan for the fire prevention program.
5. Fire Protection Devices: The fire prevention program superintendent shall determine that all fire protection equipment is maintained and serviced in accordance with the California Fire Code. The quantity and type of fire protection equipment shall be approved. Fire protection equipment shall be inspected in accordance with the fire prevention program.
6. Hot Work Operations: The fire prevention program superintendent shall be responsible for supervising the permit system for hot work operations in accordance with the California Fire Code, Chapter 35.
7. Impairment of Fire Protection Systems: Impairments to any fire protection system shall be in accordance with the California Fire Code, Section 901.
 - a. Smoke detectors and smoke alarms located in an area where airborne construction dust is expected shall be covered to prevent exposure to dust or shall be temporarily removed. smoke detectors and alarms that were removed shall be replaced upon conclusion of dust producing work. Smoke detectors and smoke alarms that were covered shall be inspected and cleaned, as necessary, upon conclusion of dust producing work.
8. Temporary Covering of Fire Protection Devices: Temporary coverings placed on or over fire protection devices to protect them from damage during construction processes shall be immediately removed upon the completion of the construction processes in the room or area in which the devices are installed.

H. Fire Reporting (CFC 3309)

1. Emergency Telephone: Emergency telephone facilities with ready access shall be provided in an approved location at the construction site, or an approved equivalent means of communication shall be provided. The street address of the construction site and the emergency telephone number of the fire department shall be posted adjacent to the telephone. Alternatively, where an equivalent means of communication has been approved, the site address and fire department emergency telephone number shall be posted at the main entrance to the site, in guard shacks, and in the construction site office.

I. Access for Fire Fighting (CFC 3310):

1. Required Access: Approved vehicle access for firefighting shall be provided to all construction or demolition sites. Vehicle access shall be provided to within 100 feet of temporary or permanent fire department connections. Vehicle access shall be provided by either temporary or permanent roads capable of supporting vehicle loading under all weather conditions. Vehicle access shall be maintained until permanent fire apparatus access roads are available.

2. Key Boxes: Key boxes shall be provided as required by the California Fire Code, Chapter 5 "Fire Service Features."

J. Means of Egress (CFC 3311):

1. Stairways Required: (Requirements not applicable to buildings less than 50 feet in height or less than four stories).
2. Means of Egress: Required means of egress and required accessible means of egress shall be maintained during construction and demolition, remodeling or alterations and additions to any building unless an approved temporary means of egress system is provided.

K. Water Supply for Fire Protection (CFC 3312):

1. Water Supply for Fire Protection: An approved water supply for fire protection, either temporary or permanent, shall be made available as soon as combustible material arrives on site.

L. Standpipes (CFC 3313):

1. Where Required: In buildings required to have standpipes by California Fire Code Section 905.3.1, not less than one standpipe shall be provided for use during construction. Such standpipes shall be installed prior to construction exceeding 40 feet in height above the lowest level of fire department vehicle access. Such standpipes shall be provided with fire department hose connections at locations adjacent to stairways complying with California Fire Code Section 3311.11. As construction progresses, such standpipes shall be extended to within one floor of the highest point of construction having secured decking or flooring.
2. Buildings Being Demolished: Where a building is being demolished and a standpipe is existing within such a building, such standpipe shall be maintained in an operable condition so as to be available for use by the fire department. Such standpipe shall be demolished with the building but shall not be demolished more than one floor below the floor being demolished.
3. Detailed Requirements: Standpipes shall be installed in accordance with the provisions of California Fire Code Section 905.
 - a. Standpipes shall be either temporary or permanent in nature, and with or without a water supply, provided that such standpipes comply with the requirements of California Fire Code Section 905 as to capacity, outlets and materials.

M. Automatic Sprinkler System (CFC 3314):

1. Completion Before Occupancy: In buildings where an automatic sprinkler system is required by the California Fire Code or California Building Code, it shall be unlawful to occupy any portion of a building or structure until the automatic sprinkler system installation has been tested and approved, except as provided in California Fire Code Section 105.3.4.

2. Operation of Valves: In buildings where an automatic sprinkler system is provided, operation of sprinkler control valves shall be allowed only by properly authorized personnel and shall be accompanied by notification of duly designated parties. Where the sprinkler protection is being regularly turned off and on to facilitate connection of newly completed segments, the sprinkler control valves shall be checked at the end of each work period to ascertain that protection is in service.

N. Portable Fire Extinguishers (CFC 3315):

1. Portable Fire Extinguishers: Structures under construction, alteration or demolition shall be provided with not less than one approved portable fire extinguisher in accordance with the California Fire Code, Section 906 and sized for not less than ordinary hazard, as follows:
 - a. At each stairway on all floor levels where combustible materials have accumulated.
 - b. In every storage and construction shed.
 - c. Additional portable fire extinguishers shall be provided where special hazards exist including, but not limited to, the storage and use of flammable and combustible liquids.

O. Motorized Construction Equipment (CFC 3316):

1. Conditions of Use: Internal combustion powered construction equipment shall be used in accordance with all of the following conditions:
 - a. Equipment shall be located so that exhausts do not discharge against combustible material.
 - b. Exhausts shall be piped to the outside of the building.
 - c. Equipment shall not be refueled while in operation.
 - d. Fuel for equipment shall be stored in approved areas outside of the building.

P. Safeguarding Roofing Operations (CFC 3317):

1. General: Roofing operations utilizing heat producing systems or other ignition sources shall be conducted in accordance with California Fire Code Sections 3317.2 and 3317.3, and Chapter 35.
2. Asphalt and Tar Kettles: Asphalt and tar kettles shall be operated in accordance with the California Fire Code, Section 303.
3. Fire Extinguishers for Roofing Operations: Fire extinguishers shall comply with the California Fire Code, Section 906. There shall be not less than one multi-purpose portable fire extinguisher with a minimum 3-A 40-B:C rating on the roof being covered or repaired.

PART 2 - PRODUCTS

2.1 TEMPORARY EQUIPMENT, GENERAL

- A. Temporary Equipment: Temporary equipment shall comply with requirements of Division 01 Section "Temporary Facilities and Controls," and shall comply with the requirements of this Section.

PART 3 - EXECUTION

- A. Fire Safety Observation, Procedures, and Features: Provide fire safety observation activities, procedures, and features as required and in compliance with regulatory requirements.

END OF SECTION

SECTION 017836 WARRANTIES

PART 1 - GENERAL

1.1 RELATED DOCUMENTS

- A. Drawings and general provisions of the Contract, including General and Supplementary Conditions and other Division 01 Specification Sections, apply to this Section.

1.2 SUMMARY

- A. Section includes administrative and procedural requirements for warranties required by the Contract Documents, including manufacturers' standard warranties on products and special warranties.
- B. Related Sections include but are not limited to the following:
 - 1. Division 02 through 23 Sections for specific warranty requirements.

1.3 DEFINITIONS

- A. Standard product warranties are preprinted written warranties published by individual manufacturers for particular products and are specifically endorsed by the manufacturer to the Owner.
- B. Special project warranties are written warranties required by or incorporated in the Contract Documents, either to extend time limits provided by standard warranties or to provide greater rights for the Owner.

1.4 WARRANTY REQUIREMENTS

- A. Disclaimers and Limitations: Manufacturer's disclaimers and limitations on product warranties do not relieve the Contractor of the warranty on the Work that incorporates the products. Manufacturer's disclaimers and limitations on product warranties do not relieve suppliers, manufacturers, and subcontractors required to countersign special warranties with the Contractor.
- B. Related Damages and Losses: When correcting failed or damaged warranted construction, remove and replace construction that has been damaged as a result of such failure or must be removed and replaced to provide access for correction of warranted construction.
- C. Reinstatement of Warranty: When Work covered by a warranty has failed and been corrected by replacement or rebuilding, reinstate the warranty by written endorsement.

The reinstated warranty shall be equal to the original warranty with an equitable adjustment for depreciation.

- D. Replacement Cost: Upon determination that Work covered by a warranty has failed, replace or rebuild the Work to an acceptable condition complying with requirements of the Contract Documents. The Contractor is responsible for the cost of replacing or rebuilding defective Work regardless of whether the Owner has benefited from use of the Work through a portion of its anticipated useful service life.
- E. Owner's Recourse: Expressed warranties made to the Owner are in addition to implied warranties and shall not limit the duties, obligations, rights, and remedies otherwise available under the law. Expressed warranty periods shall not be interpreted as limitations on the time in which the Owner can enforce such other duties, obligations, rights, or remedies.
 - 1. Rejection of Warranties: The Owner reserves the right to reject warranties and to limit selection to products with warranties not in conflict with requirements of the Contract Documents.
- F. Where the Contract Documents require a special warranty, or similar commitment on the Work or part of the Work, the Owner reserves the right to refuse to accept the Work, until the Contractor presents evidence that entities required to countersign such commitments are willing to do so.

1.5 SUBMITTAL OF PROJECT WARRANTIES

- A. Time of Submittal: Submit written warranties on request of Engineer for designated portions of the Work where commencement of warranties other than date of Substantial Completion is indicated, or when delay in submittal of warranties might limit Owner's rights under warranty.
- B. Organize warranty documents into an orderly sequence based on the table of contents of Project Manual.
- C. Warranties: Submit (2) copies of each required warranty properly executed by the Contractor, or by the Contractor, subcontractor, supplier, or manufacturer. Organize warranty documents into an orderly sequence based on the table of contents of the Project Manual.
 - 1. Warranty Electronic File: Scan warranties and bonds and assemble complete warranty and bond submittal package into a single indexed electronic PDF file with links enabling navigation to each item. Provide bookmarked table of contents at beginning of document.
 - 2. Include copy of each warranty in operation and maintenance documentation.

PART 2 - PRODUCTS (Not Used)

PART 3 - EXECUTION (Not Used)

END OF SECTION

SECTION 024119
SELECTIVE DEMOLITION

PART 1 - GENERAL

1.1 RELATED DOCUMENTS

- A. Drawings and general provisions of the Contract, including General and Supplementary Conditions and other Division 01 Specification Sections, apply to this Section.

1.2 SUMMARY

- A. This Section includes the following:
 - 1. Demolition and removal of selected portions of building or structure.

1.3 DEFINITIONS

- A. Remove: Detach items from existing construction and legally dispose of them off-site, unless indicated to be salvaged or reinstalled.
- B. Existing to Remain: Existing items or improvements that are to remain and not be removed. Existing items to remain shall be protected from damage during the course of construction.

1.4 MATERIALS OWNERSHIP

- A. Unless otherwise indicated, demolition waste becomes property of Contractor.

1.5 SUBMITTALS

- A. Predemolition Photographs: Show existing conditions of adjoining construction, including finish surfaces, that might be misconstrued as damage caused by demolition operations. Comply with Division 01 Section "Photographic Documentation." Submit before Work begins.

1.6 QUALITY ASSURANCE

- A. Demolition Firm Qualifications: An experienced firm that has specialized in demolition work similar in material and extent to that indicated for this Project.
- B. Predemolition Conference: Conduct conference at Project site to comply with requirements in Division 01 Section "Project Management and Coordination." Review methods and procedures related to selective demolition.

1.7 FIELD CONDITIONS

- A. Conditions existing at time of inspection for bidding purpose will be maintained by Owner as far as practical.
- B. Owner will occupy portions of building immediately adjacent to selective demolition area. Conduct selective demolition so Owner's operations will not be disrupted.
- C. Notify Architect of discrepancies between existing conditions and Drawings before proceeding with selective demolition.
- D. Hazardous Materials: It is expected that hazardous materials will not be encountered in the Work.
 - 1. If materials suspected of containing hazardous materials are encountered, do not disturb; immediately notify Architect and Owner. Owner will remove hazardous materials under a separate contract.
- E. Utility Services: Maintain existing utilities indicated to remain in service and protect them against damage during selective demolition operations.
 - 1. Maintain fire-protection facilities in service during selective demolition operations.
- F. Storage or sale of removed items or materials on-site is not permitted.

1.8 WARRANTY

- A. Existing Warranties: Remove, replace, patch, and repair materials and surfaces cut or damaged during selective demolition, by methods and with materials and using approved contractors so as not to void existing warranties. Notify warrantor before proceeding.

- B. Notify warrantor on completion of selective demolition, and obtain documentation verifying that existing system has been inspected and warranty remains in effect. Submit documentation at Project closeout.

PART 2 - PRODUCTS

2.1 PERFORMANCE REQUIREMENTS

- A. Regulatory Requirements: Comply with governing EPA notification regulations before beginning selective demolition. Comply with hauling and disposal regulations of authorities having jurisdiction.
- B. Standards: Comply with ASSE A10.6 and NFPA 241.

PART 3 - EXECUTION

3.1 EXAMINATION

- A. Verify that utilities have been disconnected and capped before starting selective demolition operations.
- B. Survey existing conditions and correlate with requirements indicated to determine extent of selective demolition required.
 - 1. If unanticipated mechanical, electrical, or structural elements are encountered and found to be in conflict with intended function or design, investigate and measure the nature and extent of conflict. Promptly submit a written report to Architect.
- C. Inventory and record the condition of items to be removed and salvaged or removed and reinstalled. Provide photographs of conditions that might be misconstrued as damage caused by salvage operations.

3.2 PREPARATION

- A. Site Access and Temporary Controls: Conduct selective demolition and debris-removal operations to ensure minimum interference with roads, streets, walks, walkways, and other adjacent occupied and used facilities.
 - 1. Comply with requirements for access and protection specified in Division 01 Section "TEMPORARY FACILITIES AND CONTROLS."
- B. Temporary Facilities: Provide temporary barricades and other protection required to prevent injury to people and damage to adjacent buildings and facilities to remain.
 - 1. Provide temporary weather protection, during interval between selective demolition of existing construction on exterior surfaces and new construction, to prevent water leakage and damage to structure and interior areas.

2. Protect walls, ceilings, floors, and other existing finish work that are to remain or that are exposed during selective demolition operations.

3.3 PROTECTION

- A. Temporary Protection: Provide temporary barricades and other protection required to prevent injury to people and damage to adjacent buildings and facilities to remain.
 1. Provide protection to ensure safe passage of people around selective demolition area and to and from occupied portions of building.
 2. Provide temporary weather protection, during interval between selective demolition of existing construction on exterior surfaces and new construction, to prevent water leakage and damage to structure and interior areas.
 3. Protect walls, ceilings, floors, and other existing finish work that are to remain or that are exposed during selective demolition operations.
 4. Cover and protect furniture, furnishings, and equipment that have not been removed.
 5. Comply with requirements for temporary enclosures, dust control, heating, and cooling specified in Division 01 Section "TEMPORARY FACILITIES AND CONTROLS."
- B. Temporary Shoring: Design, provide, and maintain shoring, bracing, and structural supports as required to preserve stability and prevent movement, settlement, or collapse of construction and finishes to remain, and to prevent unexpected or uncontrolled movement or collapse of construction being demolished.
 1. Strengthen or add new supports when required during progress of selective demolition.
- C. Remove temporary barricades and protections where hazards no longer exist.

3.4 UTILITY SERVICES AND MECHANICAL/ELECTRICAL SYSTEMS

- A. Existing Services/Systems to Remain: Maintain services/systems indicated to remain and protect them against damage.
- B. Existing Services/Systems to Be Removed, Relocated, or Abandoned: Locate, identify, disconnect, and seal or cap off utility services and mechanical/electrical systems serving areas to be selectively demolished.
 1. Arrange to shut off utilities with Owner and/or utility companies.
 2. If services/systems are required to be removed, relocated, or abandoned, provide temporary services/systems that bypass area of selective demolition and that maintain continuity of services/systems to other parts of building.
 3. Disconnect, demolish, and remove fire-suppression systems, plumbing, and HVAC systems, equipment, and components indicated on Drawings to be removed.

- a. Piping to Be Removed: Remove portion of piping indicated to be removed and cap or plug remaining piping with same or compatible piping material.
- b. Piping to Be Abandoned in Place: Drain piping and cap or plug piping with same or compatible piping material and leave in place.
- c. Equipment to Be Removed: Disconnect and cap services and remove equipment.
- d. Equipment to Be Removed and Reinstalled: Disconnect and cap services and remove, clean, and store equipment; when appropriate, reinstall, reconnect, and make equipment operational.
- e. Equipment to Be Removed and Salvaged: Disconnect and cap services and remove equipment and deliver to Owner.
- f. Ducts to Be Removed: Remove portion of ducts indicated to be removed and plug remaining ducts with same or compatible ductwork material.
- g. Ducts to Be Abandoned in Place: Cap or plug ducts with same or compatible ductwork material and leave in place.

3.5 SELECTIVE DEMOLITION, GENERAL

- A. General: Remove existing construction only to the extent required by new construction and as indicated. Use methods required to complete the Work within limitations of governing regulations and as follows:
 - 1. Proceed with selective demolition systematically, from higher to lower level. Complete selective demolition operations above each floor or tier before disturbing supporting members on the next lower level.
 - 2. Neatly cut openings and holes plumb, square, and true to dimensions required. Use cutting methods least likely to damage construction to remain or adjoining construction. Use hand tools or small power tools designed for sawing or grinding, not hammering and chopping, to minimize disturbance of adjacent surfaces. Temporarily cover openings to remain.
 - 3. Cut or drill from the exposed or finished side into concealed surfaces to avoid marring existing finished surfaces.
 - 4. Do not use plasma or flame cutting torches without written approval from Architect. Where allowed, clear area of flammable materials. At concealed spaces, such as duct and pipe interiors, verify condition and contents of hidden space before starting flame-cutting operations. Maintain portable fire-suppression devices during flame-cutting operations. Maintain fire watch during and for at least two hours after flame-cutting operations. Maintain adequate ventilation when using cutting torches.
 - 5. Remove decayed, vermin-infested, or otherwise dangerous or unsuitable materials and promptly dispose of off-site.
 - 6. Locate selective demolition equipment and remove debris and materials so as not to impose excessive loads on supporting walls, floors, or framing.
 - 7. Dispose of demolished items and materials promptly, comply with requirements of Division 01 Section "CONSTRUCTION WASTE MANAGEMENT."
- B. Minor Accessories and Fixtures: Remove minor accessories and fixtures as required to accommodate removal of existing finishes or application new finishes whether items are indicated to be removed or not.

1. Minor accessories and fixtures shall include but not be limited to toilet room accessories; classroom accessories such as pencil sharpeners coat hooks, flag holders, and similar items.
 2. Where new replacement items are not indicated or specified in other sections, minor accessories and fixtures shall be considered to be items to be removed and reinstalled.
- C. Existing Items to Remain: Protect construction indicated to remain against damage and soiling during selective demolition. When permitted by Architect, items may be removed to a suitable, protected storage location during selective demolition and reinstalled in their original locations after selective demolition operations are complete.
1. Items removed, salvaged, and reinstalled for the Contractor's convenience shall be considered the same as items to be removed and salvaged for reinstallation.

3.6 SELECTIVE DEMOLITION PROCEDURES FOR SPECIFIC MATERIALS

A. Suspended Acoustic Panel Ceilings:

1. Ceiling Panels: Ceiling panels may be removed and reinstalled, or replaced, as necessary to accomplish Work above suspended acoustic panel ceilings as required by the Project conditions.
2. Suspended Ceiling Grid: Suspended ceiling grid systems and grid members shall not be cut or altered in any way unless indicated on drawings.
 - a. Unauthorized alteration of suspended ceiling grid systems or members will result in the Contractor upgrading the suspension system to current code requirements at no additional cost to the Owner.

3.7 DISPOSAL OF DEMOLISHED MATERIALS

- A. Recycle or dispose demolition waste materials. Remove demolition waste materials from Project site and legally dispose of them in an EPA-approved construction and demolition waste landfill acceptable to authorities having jurisdiction.
1. Do not allow demolished materials to accumulate on-site.
 2. Remove and transport debris in accordance with local regulations and in a manner that will prevent spillage on adjacent surfaces and areas.
- B. Burning: Do not burn demolished materials.

3.8 CLEANING

- A. Clean adjacent structures and improvements of dust, dirt, and debris caused by selective demolition operations. Return adjacent areas to condition existing before selective demolition operations began.

END OF SECTION

SECTION 055000
METAL FABRICATIONS

PART 1 - GENERAL

1.1 RELATED DOCUMENTS

- A. Drawings and general provisions of the Contract, including General and Supplementary Conditions apply to this Section.

1.2 SUMMARY

1.3 SUBMITTALS

- A. Shop Drawings: For metal fabrications, include plans, elevations, sections, and details of metal fabrications and their connections; show anchorage and accessory items. Show fabrication and installation details for metal fabrications.
- B. Welding certificates.

1.4 QUALITY ASSURANCE

- A. Installer Qualifications: Fabricator of products.
- B. Welding Qualifications: Qualify procedures and personnel according to the following:
 - 1. AWS D1.1, "Structural Welding Code--Steel."
 - 2. AWS D1.3, "Structural Welding Code--Sheet Steel."

1.5 FIELD CONDITIONS

- A. Field Measurements: Verify actual locations of in-place construction contiguous with metal fabrications by field measurements before fabrication and indicate measurements on Shop Drawings.
 - 1. Established Dimensions: Where field measurements cannot be made without delaying the Work, establish dimensions and proceed with fabricating metal fabrications without field measurements. Coordinate contiguous construction to ensure that actual dimensions correspond to established dimensions.

1.6 COORDINATION

- A. Coordinate selection of shop primers with topcoats to be applied over them. Comply with paint and coating manufacturers' written instructions to ensure that shop primers and topcoats are compatible with one another.

- B. Coordinate installation of metal fabrications that are anchored to or that receive other work. Furnish setting drawings, templates, and directions for installing anchorages, including sleeves, concrete inserts, anchor bolts, and items with integral anchors, that are to be embedded in concrete or masonry. Deliver such items to Project site in time for installation.
- C. Schedule installation so wall attachments are made only to completed walls. Do not support metal fabrications temporarily by any means that do not satisfy structural performance requirements.

PART 2 - PRODUCTS

2.1 METAL PRODUCTS

- A. Metal Surfaces, General: Provide materials with smooth, flat surfaces, unless otherwise indicated. For metal fabrications exposed to view in the completed Work, provide materials without seam marks, roller marks, rolled trade names, or blemishes.
- B. Steel Plates, Shapes, and Bars: ASTM A 36/A 36M.
- C. Steel Tubing: ASTM A 500, cold-formed steel tubing.
- D. Steel Pipe: ASTM A 53/A 53M, standard weight (Schedule 40), unless another weight is indicated or required by structural loads.
 - 1. Provide galvanized finish for exterior installations where indicated.

2.2 FASTENERS

- A. General: Unless otherwise indicated, provide Type 304 stainless-steel fasteners for exterior use and zinc-plated fasteners with coating complying with ASTM B 633, Class Fe/Zn 5, at exterior walls. Select fasteners for type, grade, and class required.

2.3 MISCELLANEOUS MATERIALS

- A. Welding Rods and Bare Electrodes: Select according to AWS specifications for metal alloy welded.
- B. Galvanizing Repair Paint: High-zinc-dust-content paint complying with SSPC-Paint 20 and compatible with paints specified to be used over it.
- C. Bituminous Paint: Cold-applied asphalt emulsion complying with ASTM D 1187.
- D. Shrinkage-Resistant Grout: Factory-packaged, nonmetallic, nonstaining, noncorrosive, nongaseous grout complying with ASTM C1107/C1107M. Provide grout specifically recommended by manufacturer for interior and exterior applications.

2.4 FABRICATION, GENERAL

- A. Shop Assembly: Preassemble items in the shop to greatest extent possible. Disassemble units only as necessary for shipping and handling limitations. Use connections that maintain structural value of joined pieces. Clearly mark units for reassembly and coordinated installation.
- B. Cut, drill, and punch metals cleanly and accurately. Remove burrs and ease edges to a radius of approximately 1/32 inch, unless otherwise indicated. Remove sharp or rough areas on exposed surfaces.
- C. Form bent-metal corners to smallest radius possible without causing grain separation or otherwise impairing work.
- D. Form exposed work true to line and level with accurate angles and surfaces and straight edges.
- E. Weld connections, corners, and seams continuously, unless otherwise indicated, to comply with the following:
 - 1. Use materials and methods that minimize distortion and develop strength and corrosion resistance of base metals.
 - 2. Obtain fusion without undercut or overlap.
 - 3. Remove welding flux immediately.
 - 4. At exposed connections, finish exposed welds and surfaces smooth and blended so no roughness shows after finishing and contour of welded surface matches that of adjacent surface.
 - 5. Cope ends of pipe or round tubing at connections to provide close fit.
- F. Form exposed connections with hairline joints, flush and smooth, using concealed fasteners where possible. Where exposed fasteners are required, use Phillips flat-head (countersunk) screws or bolts, unless otherwise indicated. Locate joints where least conspicuous.
- G. Fabricate seams and connections that will be exposed to weather in a manner that excludes water. Provide weep holes for drainage where water may accumulate.
- H. Cut, reinforce, drill, and tap metal fabrications as indicated to receive finish hardware, screws, and similar items.
- I. Provide for anchorage of type indicated on Drawings; coordinate with supporting structure. Space anchoring devices to secure metal fabrications rigidly in place and to support indicated loads.

2.5 MISCELLANEOUS FRAMING AND SUPPORTS

- A. General: Provide steel framing and supports not specified in other Sections as indicated on the Drawings and as needed to complete the Work.

- B. Fabricate miscellaneous framing and supports from steel shapes, plates, and bars of welded construction to sizes, shapes, and profiles indicated and as necessary to receive adjacent construction retained by miscellaneous framing and supports.
 - 1. Drill, cut, and tap miscellaneous framing and supports to field bolted connections and to receive hardware, hangers, and similar items.
- C. Galvanize miscellaneous framing and supports used for exterior applications or where indicated.

2.6 RAILINGS

- A. General: Fabricate railings and guards to comply with requirements indicated for design, dimensions, member sizes and spacing, details, finish, and anchorage.
- B. Handrails:
 - 1. Finish:
 - a. Exterior Handrails: Galvanize after fabrication.
- C. Connections: Fabricate railings with welded connections unless otherwise indicated.
- D. Close exposed ends of railing members with prefabricated end fittings.
- E. Provide wall returns at ends of wall-mounted handrails unless otherwise indicated; Close ends of returns.

2.7 STEEL FINISHES

- A. Finish metal fabrications after assembly.
- B. Finish exposed surfaces to remove tool and die marks and stretch lines, and to blend into surrounding surface.
- C. Galvanizing: Hot-dip galvanize exterior items and items indicated to be galvanized after fabrication to comply with ASTM A153/A153M for steel and iron hardware and with ASTM A123/A123M for other steel and iron products.
 - 1. Do not quench or apply post galvanizing treatments that might interfere with paint adhesion.
 - 2. Fill vent and drain holes that are exposed in the finished Work, unless indicated to remain as weep holes, by plugging with zinc solder and filing off smooth.

PART 3 - EXECUTION

3.1 EXAMINATION

- A. Examine framing and conditions by other Specification Sections where reinforced to receive anchors, to verify that locations of concealed reinforcements are clearly marked for Installer. Locate reinforcements and mark locations if not already done.

3.2 INSTALLATION, GENERAL

- A. Cutting, Fitting, and Placement: Perform cutting, drilling, and fitting required for installing metal fabrications. Set metal fabrications accurately in location, alignment, and elevation; with edges and surfaces level, plumb, true, and free of rack; and measured from established lines and levels.
- B. Fit exposed connections accurately together to form hairline joints. Weld connections that are not to be left as exposed joints but cannot be shop welded because of shipping size limitations. Do not weld, cut, or abrade surfaces of exterior units that have been hot-dip galvanized after fabrication and are for bolted or screwed field connections.
- C. Field Welding: Comply with the following requirements:
 - 1. Use materials and methods that minimize distortion and develop strength and corrosion resistance of base metals.
 - 2. Obtain fusion without undercut or overlap.
 - 3. Remove welding flux immediately.
 - 4. At exposed connections, finish exposed welds and surfaces smooth and blended so no roughness shows after finishing and contour of welded surface matches that of adjacent surface.
- D. Fastening to In-Place Construction: Provide anchorage devices and fasteners where metal fabrications are required to be fastened to in-place construction. Provide threaded fasteners for use with concrete and masonry inserts, toggle bolts, through bolts, lag bolts, wood screws, and other connectors.
- E. Provide temporary bracing or anchors in formwork for items that are to be built into concrete, masonry, or similar construction.

3.3 INSTALLING MISCELLANEOUS FRAMING AND SUPPORTS

- A. General: Install framing and supports as indicated on Drawings and to comply with requirements of items being supported, including manufacturers' written instructions and requirements indicated on Shop Drawings.
- B. Anchor support framing securely to, and rigidly brace from, building structure.

3.4 INSTALLING RAILINGS AND GUARDS

- A. Attaching Railings to Walls: Locate brackets as indicated or, if not indicated, at spacing required to support structural loads; equally space brackets. Attach railings to walls with wall brackets as indicated on Drawings and as follows:
 - 1. Secure wall brackets as follows:
 - a. Wood Stud Walls: Use lag bolts set into studs or wood backing between studs; coordinate backing with carpentry work to locate backing members.

3.5 REPAIRS

- A. Touchup Painting: Immediately after erection, clean field welds, bolted connections, and abraded areas. Paint uncoated and abraded areas with the same material as used for shop painting to comply with SSPC-PA 1 for touching up shop-painted surfaces.
 - 1. Apply by brush or spray to provide a minimum 2.0-mil dry film thickness.
- B. Galvanized Surfaces: Clean field welds, bolted connections, and abraded areas and repair galvanizing to comply with ASTM A 780.

END OF SECTION

SECTION 079200 JOINT SEALANTS

PART 1 - GENERAL

RELATED DOCUMENTS

Drawings and general provisions of the Contract, including General and Supplementary Conditions apply to this Section.

SUMMARY

Section Includes:

1. Urethane joint sealants.
2. Latex joint sealants.
3. Joint sealant Backings

QUALITY ASSURANCE

Installer Qualifications: An entity employing installers trained and experienced in installing joint sealants similar in material, design, and extent to that indicated for this Project, whose work has resulted in construction with a record of successful performance.

FIELD CONDITIONS

Do not proceed with installation of joint sealants under the following conditions:

4. When ambient and substrate temperature conditions are outside limits permitted by joint-sealant manufacturer or are below 40 deg F.
5. When joint substrates are wet.
6. Where joint widths are less than those allowed by joint-sealant manufacturer for applications indicated.
7. Where contaminants capable of interfering with adhesion have not yet been removed from joint substrates.

WARRANTY

Special Installer's Warranty: Installer agrees to repair or replace joint sealants that do not comply with performance and other requirements specified in this Section within specified warranty period.

8. Warranty Period: Two years from date of Substantial Completion.

Special Manufacturer's Warranty: Manufacturer agrees to furnish joint sealants to repair or replace those that do not comply with performance and other requirements specified in this Section within specified warranty period.

9. Warranty Period: Five years from date of Substantial Completion.

Special warranties shall warrant that all exposed sealants will be guaranteed against any crazing developing on the surfaces of the material, any staining of adjacent surfaces by sealant or by primer (yellowing, etc.), chalking, or color changes on surface of cured sealant.

Special warranties specified in this article exclude deterioration or failure of joint sealants from the following:

10. Movement of the structure caused by structural settlement or errors attributable to design or construction resulting in stresses on the sealant exceeding sealant manufacturer's written specifications for sealant elongation and compression.
11. Disintegration of joint substrates from causes exceeding design specifications.
12. Mechanical damage caused by individuals, tools, or other outside agents.
13. Changes in sealant appearance caused by accumulation of dirt or other atmospheric contaminants.

PART 2 - PRODUCTS

JOINT SEALANTS, GENERAL

Compatibility: Provide joint sealants, backings, and other related materials that are compatible with one another and with joint substrates under conditions of service and application, as demonstrated by joint-sealant manufacturer, based on testing and field experience.

VOC Content: Sealants and primers applied at the Project site shall comply with VOC limits of authorities having jurisdiction; VOC limits, exclusive of colorants added to a tint base, when calculated according to 40 CFR 59, Subpart D (EPA Method 24); and VOC limits of the California Green Building Standards Code (CGBSC), Section 5.504.4.1 and Table 504.4.2 as follows:

1. Architectural Sealants: 250 g/L.
2. Sealant Primers for Nonporous Substrates: 250 g/L.
3. Sealant Primers for Porous Substrates: 775 g/L.

Liquid-Applied Joint Sealants: Comply with ASTM C 920 and other requirements indicated for each liquid-applied joint sealant specified, including those referencing ASTM C 920 classifications for type, grade, class, and uses related to exposure and joint substrates.

Stain-Test-Response Characteristics: Where sealants are indicated to be nonstaining to porous substrates, provide products that have undergone testing according to ASTM C 1248 and have not stained porous joint substrates indicated for Project.

Colors of Exposed Joint Sealants: As selected by Owner from manufacturer's full range.

Source Limitations: Obtain each kind of joint sealant from a single source from a single manufacturer.

URETHANE JOINT SEALANTS

Urethane, S, P, 25, T, NT: Single-component, pourable, plus 25 percent and minus 25 percent movement capability, traffic- and nontraffic-use, urethane joint sealant; ASTM C920, Type S, Grade P, Class 25, Uses T and NT.

4. Products: Subject to compliance with requirements, provide one of the following:
 - a. BASF Building Systems; Sonolastic SL 1.
 - b. Pecora Corporation; Urexpan NR-201.
 - c. Sika Corporation. Construction Products Division; Sikaflex - 1CSL.
5. Joint Sealant Application: Interior concrete slab floor joints.

LATEX JOINT SEALANTS

Latex Joint Sealant: Acrylic latex or siliconized acrylic latex, ASTM C 834, Type OP, Grade NF.

6. Products: Subject to compliance with requirements, provide one of the following:
 - a. BASF Building Systems; Sonolac.
 - b. Pecora Corporation; AC-20+.
 - c. Tremco Incorporated; Tremflex 834.
7. Joint Sealant Application: Interior non-moving joints between gypsum board and adjacent materials, trim, or similar surfaces.

JOINT SEALANT BACKING

General: Provide sealant backings of material that are nonstaining; are compatible with joint substrates, sealants, primers, and other joint fillers; and are approved for applications indicated by sealant manufacturer based on field experience and laboratory testing.

Cylindrical Sealant Backings: ASTM C 1330, Type C (closed-cell material with a surface skin) or Type B (bicellular material with a surface skin), as approved in writing by joint-sealant manufacturer for joint application indicated, and of size and density to control sealant depth and otherwise contribute to producing optimum sealant performance.

Bond-Breaker Tape: Polyethylene tape or other plastic tape recommended by sealant manufacturer for preventing sealant from adhering to rigid, inflexible joint-filler materials or joint surfaces at back of joint. Provide self-adhesive tape where applicable.

MISCELLANEOUS MATERIALS

Primer: Material recommended by joint-sealant manufacturer where required for adhesion of sealant to joint substrates.

Cleaners for Nonporous Surfaces: Chemical cleaners acceptable to manufacturers of sealants and sealant backing materials, free of oily residues or other substances capable of staining or harming joint substrates and adjacent nonporous surfaces in any way, and formulated to promote optimum adhesion of sealants to joint substrates.

Masking Tape: Non-staining, nonabsorbent material compatible with joint sealants and surfaces adjacent to joints.

PART 3 - EXECUTION

EXAMINATION

Examine joints indicated to receive joint sealants, with Installer present, for compliance with requirements for joint configuration, installation tolerances, and other conditions affecting joint-sealant performance.

Proceed with installation only after unsatisfactory conditions have been corrected.

PREPARATION

Surface Cleaning of Joints: Clean out joints immediately before installing joint sealants to comply with joint-sealant manufacturer's written instructions and the following requirements:

1. Remove all foreign material from joint substrates that could interfere with adhesion of joint sealant, including dust, paints (except for permanent, protective coatings tested and approved for sealant adhesion and compatibility by sealant manufacturer), old joint sealants, oil, grease, waterproofing, water repellents, water, surface dirt, and frost.
2. Clean porous joint substrate surfaces by brushing, grinding, mechanical abrading, or a combination of these methods to produce a clean, sound substrate capable of developing optimum bond with joint sealants. Remove loose particles remaining after cleaning operations above by vacuuming or blowing out joints with oil-free compressed air. Porous joint substrates include the following:
 - a. Concrete.
3. Remove laitance and form-release agents from concrete.
4. Clean nonporous joint substrate surfaces with chemical cleaners or other means that do not stain, harm substrates, or leave residues capable of interfering with adhesion of joint sealants. Nonporous joint substrates include the following:
 - a. Metal.

b. Glass.

Joint Priming: Prime joint substrates where recommended by joint-sealant manufacturer. Apply primer to comply with joint-sealant manufacturer's written instructions. Confine primers to areas of joint-sealant bond; do not allow spillage or migration onto adjoining surfaces.

Masking Tape: Use masking tape where required to prevent contact of sealant or primer with adjoining surfaces that otherwise would be permanently stained or damaged by such contact or by cleaning methods required to remove sealant smears. Remove tape immediately after tooling without disturbing joint seal.

INSTALLATION OF JOINT SEALANTS

General: Comply with joint-sealant manufacturer's written installation instructions for products and applications indicated, unless more stringent requirements apply.

Sealant Installation Standard: Comply with recommendations in ASTM C 1193 for use of joint sealants as applicable to materials, applications, and conditions indicated.

Install sealant backings of kind indicated to support sealants during application and at position required to produce cross-sectional shapes and depths of installed sealants relative to joint widths that allow optimum sealant movement capability.

5. Do not leave gaps between ends of sealant backings.
6. Do not stretch, twist, puncture, or tear sealant backings.
7. Remove absorbent sealant backings that have become wet before sealant application and replace them with dry materials.

Install bond-breaker tape behind sealants where sealant backings are not used between sealants and backs of joints.

Install sealants using proven techniques that comply with the following and at the same time backings are installed:

8. Place sealants so they directly contact and fully wet joint substrates.
9. Completely fill recesses in each joint configuration.
10. Produce uniform, cross-sectional shapes and depths relative to joint widths that allow optimum sealant movement capability.

Install sealant to depths as shown or, if not shown, as recommended by sealant manufacturer but within the following general limitations, measured at center (thin) section of bead:

11. For normal moving joints sealed with elastomeric sealants but not subject to traffic, fill joints to a depth equal to 50 percent of joint width, but neither more than 1/2 inch deep nor less than 1/4 inch deep.
12. For joints sealed with non-elastomeric sealants and caulking compounds, fill joints to a depth in range of 75 to 125 percent of joint width.

Do not allow sealants or compounds to overflow or spill onto adjoining surfaces, or to migrate into voids of adjoining surfaces.

CLEANING

Clean off excess sealant or sealant smears adjacent to joints as the Work progresses by methods and with cleaning materials approved in writing by manufacturers of joint sealants and of products in which joints occur.

PROTECTION

Protect joint sealants during and after curing period from contact with contaminating substances and from damage resulting from construction operations or other causes so sealants are without deterioration or damage at time of Substantial Completion. If, despite such protection, damage or deterioration occurs, cut out and remove damaged or deteriorated joint sealants immediately so installations with repaired areas are indistinguishable from original work.

END OF SECTION

SECTION 220000

GENERAL PLUMBING PROVISIONS

PART 1 - GENERAL

1.1 RELATED DOCUMENTS

- A. Drawings and general provisions of the Contract, including General and Supplementary Conditions and Division 01 Specification Sections, apply to this Section.

1.2 SUMMARY

- A. This section covers and applies to all work included in Divisions 22.
- B. Work in this Section includes providing labor, materials, equipment, services necessary, fabrication, installation and testing for fully operational and safe systems including all necessary materials, appurtenances and features whether specified or shown in the contract documents or not, in conformity with all applicable codes and authorities having jurisdiction for the following:
 - 1. Plumbing work covered by all sections within Division 22 of the specifications, including, but not limited to:
 - a. Plumbing systems and equipment.

1.3 CODES AND REGULATIONS

- A. All work and materials shall be in accordance with current rules and regulations of applicable codes. Nothing in these Drawings or Specifications is to be construed to permit work not conforming to these codes. Should the Drawings or Specifications call for material or methods of construction of a higher quality or standard than required by these codes, the Drawings and Specifications shall govern. Applicable codes and regulations include, but are not necessarily limited to, the following:

California Building Code	CCR Title 24, Part 2
California Electrical Code	CCR Title 24, Part 3
California Mechanical Code	CCR Title 24, Part 4
California Plumbing Code	CCR Title 24, Part 5
California Energy Code	CCR Title 24, Part 6
California Fire Code	CCR Title 24, Part 9

1.4 DEFINITIONS

- A. Provide: The term "provide" as used in these specifications or on the drawings shall mean furnish and install.
- B. Piping: The term "piping" as used in these specifications or on the drawings shall mean all pipe, fittings, valves, hangers, insulation, etc. as may be required for a

complete and functional system.

- C. Ductwork: The terms "duct" or "ductwork" as used in these specifications or on the drawings shall mean all ducts, fittings, joints, dampers, hangers, insulation, etc. as may be required for a complete and functional system.
- D. Wiring: The term "wiring" as used in these specifications or on the drawings shall mean all wiring, conduit, boxes, connections, transformers, relays, switches etc. as may be required for a complete and functional system.

1.5 PERMITS AND FEES

- A. The Contractor shall take out all permits and arrange for all tests in connection with his work as required. All charges are to be included in the work.

1.6 COORDINATION OF WORK

- A. Examination: Before starting work, thoroughly examine existing and newly completed underlying and adjoining work and conditions on which the installation of this work depends. Report to the Engineer in writing all conditions which might adversely affect this work.
- B. Layout: Layout of materials, equipment and systems is generally diagrammatic unless specifically dimensioned. Some work may be shown offset for clarity. The actual locations of all materials, piping, ductwork, fixtures, equipment, supports, etc. shall be carefully planned prior to installation of any work in order to avoid all interference with each other, or with structural, electrical, architectural or other elements.
- C. Verification: If discrepancies are discovered between drawing and specification requirements, the more stringent requirement shall apply. All conflicts shall be called to the attention of the Engineer prior to the installation of any work or the ordering of any equipment. No work shall be prefabricated or installed prior to this coordination. No costs will be allowed to the Contractor for any prefabrication or installation performed prior to this coordination. Verify the proper voltage and phase of all equipment with the electrical plans.
- D. Location of Utilities Prior to Trenching or Earthwork: The Contractor shall notify the Owner a minimum of two business days prior to beginning trenching or earthwork. Prior to this notification, the Contractor shall have marked all proposed trenches with paint and shall have contacted a utility locating company and have had this company mark all found underground utilities with paint. The Contractor shall then coordinate and arrange for a site visit with the Owner to review the proposed trenching and/or earthwork areas. Trenching and/or earthwork shall not begin until the Owner agrees. Repair and/or compensation for repair of marked utilities is the responsibility of the Contractor. The Owner retains the right to either self-perform the repair or require the Contractor to complete the repair, as directed by the Owner. If while performing the work, the Contractor discovers utilities that have not been marked, the Contractor shall immediately notify the Owner verbally and in writing.

1.7 GUARANTEE

- A. Guarantee shall be in accordance with the General Conditions. The Contractor shall repair any defects due to faulty materials or workmanship and pay for any resulting damage to other work which appears within the guarantee period. These Specifications may extend the period of the guarantee for certain items. Where such extensions are called for, or where items are normally provided with guarantee periods in excess of that called for in the General Conditions, the certificate of guarantee shall be furnished to the Owner through the Engineer.

1.8 QUIETNESS

- A. Piping, ductwork and equipment shall be arranged and supported so that vibration is a minimum and is not transmitted to the structure.

1.9 DAMAGES BY LEAKS

- A. The Contractor shall be responsible for damages caused by leaks in the temporary or permanent piping systems prior to completion of work and during the period of the guarantee, and for damages caused by disconnected pipes or fittings, and the overflow of equipment prior to completion of the work.

1.10 EXAMINATION OF SITE

- A. The Contractor shall examine the site, compare it with Plans and Specifications, and shall have satisfied himself as to the conditions under which the work is to be performed. No allowance shall subsequently be made in his behalf for any extra expense to which he may be put due to failure or neglect on his part to make such an examination.

1.11 COMPATIBILITY WITH EXISTING SYSTEMS

- A. Any work which is done as an addition, expansion or remodel of an existing system shall be compatible with that system.

1.12 MATERIALS AND EQUIPMENT

- A. Materials and equipment shall be new unless otherwise noted. Materials and equipment of a given type shall be by the same manufacturer. Materials and equipment shall be free of dents, scratches, marks, shipping tags and all defacing features at time of project acceptance. Materials and equipment shall be covered or otherwise protected during construction as required to maintain the material and equipment in new factory condition until project acceptance.

1.13 SUBMITTALS

- A. Shop Drawings: Within 30 days of contract award, the Contractor shall submit six copies of shop drawings for all materials, equipment, etc. proposed for use on this

project. Material or equipment shall not be ordered or installed until written review is processed by the Engineer.

All shop drawings must comply with the following:

1. Shop drawings are required for all material and equipment items and shall include manufacturer's name and catalog numbers, dimensions, capacities, performance curves, and all other characteristics and accessories as listed in the specifications or on the drawings. Descriptive literature shall be current factory brochures and submittal sheets. Capacities shall be certified by the factory. FAX submittals are not acceptable.
 2. All shop drawings shall be submitted at one time in a neat and orderly fashion in a suitable binder with title sheet including Project, Engineer and Contractor, table of contents, and indexed tabs dividing each group of materials or item of equipment. All items shall be identified by the specification paragraph number for which they are proposed. All equipment shall also be identified by the mark number as indicated on drawings.
 3. All capacities, characteristics, and accessories called for in the specifications or on the drawings shall be high-lighted, circled or underlined on the shop drawings. Calculations and other detailed data indicating how the item was selected shall be included for items that are not scheduled. Data must be complete enough to permit detailed comparison of every significant characteristic which is specified, scheduled or detailed.
- B. Substitutions: Manufacturers and model numbers listed in the specifications or on the drawings represent the standard of quality and features desired. Proposed substitutions shall comply with the Owner's General Requirements. Calculations and other detailed data indicating how the item was selected shall be included. The Contractor shall assume full responsibility that substituted items or procedures will meet the specifications and job requirements and shall be responsible for the cost of redesign and modifications to the work caused by these items. At the Engineer's request, furnish locations where equipment similar to the substituted equipment is installed and operating along with the user's phone numbers and contact person. Satisfactory operation and service history will be considered in the acceptance or rejection of the proposed substitution.
- C. Review: Submittals will be reviewed for general conformance with the design concept, but this review does not guarantee quantity shown, nor does it supersede the responsibility of the Contractor to provide all materials, equipment and installation in accordance with the drawings and specifications. The Contractor shall agree that shop drawing submittals processed by the Engineer are not Change Orders; that the purpose of shop drawing submittals by the Contractor is to demonstrate to the Engineer that the Contractor understands the design concept, that he demonstrates his understanding by indicating which equipment and material he intends to furnish and install and by detailing the fabrication and installation methods he intends to use. The Contractor shall agree that if deviations, discrepancies or conflicts between shop drawings and design drawings and

specifications are discovered either prior to or after shop drawing submittals are processed by the Engineer, the design drawings and specifications shall control and shall be followed. If a resubmittal is required, submit a complete copy of the Engineer's review letter requiring such with the resubmittal.

1.14 MANUFACTURER'S RECOMMENDATIONS

- A. All material, equipment, devices, etc., shall be installed in accordance with the recommendations of the manufacturer of the particular item. The Contractor shall be responsible for all installations contrary to the manufacturer's recommendations. The Contractor shall make all necessary changes and revisions to achieve such compliance. Manufacturer's installation instructions shall be delivered to and maintained at the job site through the construction of the project.

1.15 SCHEDULING OF WORK

- A. All work shall be scheduled subject to the review of the Engineer and the Owner. No work shall interfere with the operation of the existing facilities on or adjacent to the site. The Contractor shall have at all times, as conditions permit, a sufficient force of workmen and quantity of materials to install the work contracted for as rapidly as possible consistent with good work, and shall cause no delay to other Contractors engaged upon this project or to the Owner. HVAC equipment and functions, whether existing or new, shall be maintained in operating condition whenever the facility is occupied, unless otherwise approved by the Owner.

1.16 DEMOLITION

- A. Existing equipment, ducts, piping, etc. noted for removal shall be removed and delivered to the Owner at a location to be determined by the Owner. Those items determined by the Owner to be of no value shall become the property of the Contractor and shall be removed from the job site by the Contractor at the Contractor's expense. Existing piping, ducts, services, etc. requiring capping shall be capped below floors, behind walls, above ceilings or above roof unless otherwise noted. Where items are removed, patch the surfaces to match the existing surfaces.

1.17 HAZARDOUS MATERIAL REMOVAL

- A. All hazardous material removal will be by the Owner. Hazardous material is to be removed before the work is started. If the Contractor discovers hazardous material which has not been removed, the Contractor shall immediately cease work in that area and promptly notify the Owner.

1.18 OPENINGS, CUTTING AND PATCHING

- A. The locations and dimensions for openings through walls, floors, ceilings, foundations, footings, etc. required to accomplish the work under this Specification Division shall be provided under this Division. Except as noted below, the actual openings and the required cutting and patching shall be provided by other Divisions. Coring through existing concrete or masonry walls, floors, ceilings, foundations, footings, etc., and saw cutting of concrete floors or asphaltic concrete required to

accomplish the work under this Specification Division shall be provided under this Division. Patching of these surfaces shall be provided by other Divisions. Cutting or coring shall not impair the strength of the structure. Any damage resulting from this work shall be repaired at the Contractor's expense to the satisfaction of the Engineer.

1.19 EXCAVATION AND BACKFILL

- A. General: Barrel of pipe shall have uniform support on sand bed. Sand shall be free from clay or organic material, suitable for the purpose intended and shall be of such size that 90 percent to 100 percent will pass a No. 4 sieve and not more than 5 percent will pass a No. 200 sieve. Unless otherwise noted, minimum earth cover above top of pipe or tubing outside building walls shall be 24", not including base and paving in paved areas.
- B. Excavation: Width of trench at top of pipe shall be minimum of 16", plus the outside diameter of the pipe. Provide all shoring required by site conditions. Where over excavation occurs, provide compacted sand backfill to pipe bottom. Where groundwater is encountered, remove to keep excavation dry, using well points and pumps as required.
- C. Backfill:
 - 1. 6" Below, Around, and to 12" Above Pipe: Material shall be sand. Place carefully around and on top of pipe, taking care not to disturb piping, consolidate with vibrator.
 - 2. One Foot Above Pipe to Grade: Material shall be sandy or silty loam, free of lumps, laid in 6" layers, uniformly mixed to proper moisture and compacted to required density. If backfill is determined to be suitable and required compaction is demonstrated by laboratory test, water compaction in 6" layers may be used, subject to review by Engineer.
- D. Compaction: Compact to density of 95% within building and under walkways, driveways, traffic areas, paved areas, etc. and to 90% elsewhere. Demonstrate proper compaction by testing at top, bottom and one-half of the trench depth. Perform these tests at three locations per 100' of trench.

1.20 CONTINUITY OF SERVICES

- A. Existing services and systems shall be maintained except for short intervals when connections are made. The Contractor shall be responsible for interruptions of services and shall repair damage done to any existing service caused by the work. If utilities not indicated on the drawings are uncovered during excavation, the Contractor shall notify the Engineer immediately.

1.21 PROTECTIVE COATING FOR UNDERGROUND PIPING

- A. All ferrous pipe below grade (except cast iron) shall have a factory applied protective coating of extruded high density polyethylene, 35 to 70 mils total thickness, X-Tru-

Coat, Scotchkote. All fittings and areas of damaged coating shall be covered with two layer double wrap of 10 mil polyvinyl tape to total thickness of 40 mils. John-Mansville. Protective coating shall be extended 6" above surrounding grade.

- B. All cast iron pipe shall have field applied tubular polyethylene encasement (polywrap) conforming to ANSI/AWWA C105/A21.5. All joints and transitions to have 2 layers of polywrap with ends sealed with adhesive tape or plastic tie straps around the poly wrap at 2'-0" intervals. Vertical risers to be wrapped thru vapor barrier. Wet seal joint water tight.

1.22 ACCESS DOORS

- A. Provide access doors as required where equipment, piping, valves, ductwork, etc. are not otherwise accessible. Access doors shall match the wall or ceiling finish and fire rating as indicated on the Architectural drawings. 16-gage steel frame and 14-gage steel door with paintable finish, except in ceramic tile, where door shall be 16-gage stainless steel with satin finish. Continuous hinge. Deliver doors to the General Contractor for installation. Milcor. Unless otherwise noted, the minimum sizes shall be as follows:

1 valve up to 1-1/2"	12" x 12"
1 valve up to 3"	16" x 16"

1.23 CONCRETE ANCHORS

- A. Steel stud with expansion wedge requiring a drilled hole – powder driven anchors are not acceptable. Minimum spacing shall be 12 diameters center to center and 10 diameters center to edge of concrete. Maximum allowable stresses for tension and shear shall be 80% of the ICC Evaluation Service Report (ESR) values. Minimum concrete embedment shall be the nominal embedment listed in the ESR table. Hilti Kwik Bolt TZ2.

1.24 EQUIPMENT ANCHORING AND OTHER SUPPORTS

- A. Mechanical systems (equipment, ductwork, piping, conduit, etc.) shall be anchored in accordance with the CBC. All systems mounted on concrete shall be secured with a concrete anchor at each mounting point. All air handlers shall be mounted on spring isolators. Secure base plate as indicated above. Attachment of equipment, ductwork, piping, conduit, etc. supported on curbs or platforms shall be made to the side of curbs and platforms, where possible. Where screws or lag bolts must be installed through the top of a sheet metal cap, the installation shall be as follows. Pre-drill pilot hole. Fill pilot hole with polyurethane sealant. Install screw or lag bolt with a flat washer and an EPDM washer adjacent to the sheet metal.

1.25 SUPPORTS AND SEISMIC RESTRAINTS

- A. Any structural element required to hang or support piping, ducts or equipment provided under this Division and not shown on other drawings shall be provided under this Division.

- B. Mechanical systems (equipment, ductwork, piping, etc.) shall be provided with supports and seismic restraints in accordance with the CBC. Submit anchorage calculations and details stamped and signed by a structural engineer registered in the State of California. Submit shop drawings showing location, type and detail of restraints. Submit manufacturer's data for restraints. Restraint system shall be Mason West, Inc. (OSHDPD OPM 0043-13).

1.26 PAINTING

- A. Paint all black iron supports, hangers, anchors, etc. with two coats of rust resisting primer. Also paint all uninsulated black iron piping exposed to weather with two coats of rust resisting primer.

1.27 ROOF PENETRATIONS AND PATCHING

- A. Whenever any part of the mechanical systems penetrates the roof or exterior wall, the openings shall be flashed and counter-flashed water tight with minimum 22 gauge galvanized sheet metal. Flashing shall extend not less than eight inches from the duct, pipe, or supporting member in all directions unless detailed otherwise. All roof penetrations and patching shall be in accordance with the recommendations of the National Roofing Contractor's Association and the Owner's roofing standards.

1.28 SYSTEM IDENTIFICATION

- A. Above Grade Piping: Provide markers on piping which is either exposed or concealed in accessible spaces. For piping systems, other than drain and vent lines, indicate the fluid conveyed or its abbreviation, either by pre-printed markers or stenciled marking, and include arrows to show direction of flow. Pre-printed markers shall be the type that wrap completely around the pipe, requiring no other means of fastening such as tape, adhesive, etc. Comply with ANSI A13.1 for colors. Locate markers at ends of lines, near major branches and other interruptions including equipment in the line, where lines pass through floors, walls or ceilings or otherwise pass into inaccessible spaces, and at 50' maximum intervals along exposed portions of lines. Marking of short branches and repetitive branches for equipment connections is not required.
- B. Below Grade Piping: Bury a continuous, pre-printed, bright-colored, metallic ribbon marker capable of being located with a metal detector with each underground pipe. Locate directly over buried pipe, 6" to 8" below finished grade.
- C. Equipment: All equipment shall be identified with a plastic laminated, engraved nameplate which bears the unit mark number as indicated on the drawings (e.g. AC-4). Provide 1/2" high lettering - white on black background. Nameplates shall be permanently secured to the exterior of the unit.
- D. Valves: Provide brass valve tags with brass hooks or chains on all valves of each piping system, excluding check valves, valves within equipment, faucets, stops and shut-off valves at fixtures and other repetitive terminal units. Prepare and submit a tagged-valve schedule, listing each valve by tag number, location and piping service.

Deliver to Owner through the Engineer.

1.29 CLEANING

- A. Progressively and at completion of the job, the Contractor shall thoroughly clean all of his work, removing all debris, stain and marks resulting from his work. This includes but is not limited to building surfaces, piping, equipment and ductwork, inside and out. Surfaces shall be free of dirt, grease, labels, tags, tape, rust, and all foreign material.

1.30 OPERATION AND MAINTENANCE INSTRUCTIONS

- A. Printed: Three copies of Operation and Maintenance Instructions and Wiring Diagrams for all equipment and parts list for all faucets, trim, valves, etc. shall be submitted to the Engineer. All instructions shall be clearly identified by marking them with the same designation as the equipment item to which they apply (e.g. AC-3). All Wiring Diagrams shall agree with reviewed Shop Drawings and indicate the exact field installation. All instructions shall be submitted at the same time and shall be bound in a suitable binder with tabs dividing each type of equipment (e.g. Pumps, Fans, Motors, etc.). Each binder shall be labeled indicating "Operating and Maintenance Instructions, Project Title, Contractor, Date" and shall have a Table of Contents listing all items included.
- B. Verbal: The Contractor shall verbally instruct the Owner's maintenance staff in the operation and maintenance of all equipment and systems. The controls contractor shall present that portion of the instructions that apply to the control system. The Engineer's office shall be notified 48 hours prior to this meeting.
- C. Acknowledgment: The Contractor shall prepare a letter indicating that all operation and maintenance instructions (printed and verbal) have been given to the Owner, to the Owner's satisfaction. This letter shall be acknowledged (signed) by the Owner and submitted to the Engineer.

1.31 RECORD DRAWINGS

- A. The Contractor shall obtain one set of prints for the project, upon which a record of all construction changes shall be made. As the work progresses, the Contractor shall maintain a record of all deviations in the work from that indicated on the drawings. Final location of all underground work shall be recorded by depth from finished grade and by offset distance from permanent surface structures, i.e. building, curbs, walks. In addition, the water, gas, sewer, under floor duct, etc. within the building shall be recorded by offset distances from building walls. An electronic copy of the original drawings will be made available to the Contractor. The Contractor shall transfer the changes, notations, etc. from the marked-up prints to the electronic copy. The record drawings (marked-up prints, electronic drawings disc and a hard copy) shall be submitted to the Engineer for review.

1.32 ACCEPTANCE TESTING

- A. The Contractor shall perform, document and submit all acceptance testing as required by California Code of Regulations, Title 24, Part 6.

END OF SECTION

SECTION 220050
PLUMBING

PART 1 - GENERAL

1.1 RELATED DOCUMENTS

- A. Drawings and general provisions of the Contract, including General and Supplementary Conditions and Division 1 Specification Sections, apply to this Division.

1.2 GENERAL MECHANICAL PROVISIONS

- A. The preceding General Mechanical Provisions shall form a part of this Division with the same force and effect as though repeated here.

1.3 SCOPE

- A. Included: Provide all labor, materials and services necessary for complete, lawful and operating systems as shown or noted on the drawings or as specified here. The work includes, but is not necessarily limited to, the following:
 - 1. Sanitary sewer system.
 - 2. Domestic water system.
 - 3. Fuel gas system.
 - 4. Storm drain system (including rainwater leaders).
 - 5. Drain system (including condensate drain).
 - 6. All equipment as shown or noted on the drawings or as specified.
 - 7. Demolition as indicated on drawings. Where demolition is called for, remove all equipment, piping, braces, housekeeping pads, supports and related items no longer required.

PART 2 - PRODUCTS

2.1 PIPING MATERIALS

- A. Sanitary Sewer:
 - 1. Soil, Waste and Vent Piping: Inside Building and Within Five Feet of Building Walls: Standard weight coated cast iron pipe and fittings, CISPI 301, or hub end with rubber gaskets, ASTM A74, ASTM C564. All cast iron pipe and fittings shall be marked with the collective trademark of the Cast Iron Soil Pipe Institute as manufactured by Tyler, AB&I or Charlotte. Heavy-duty shielded couplings, Type 304 stainless steel, with neoprene gasket, ASTM C1540. Husky HD 2000, Clamp-All 80. Mission HeavyWeight MG Couplings are also acceptable. Size 2" and smaller above grade may be standard weight galvanized steel, ASTM A120/A53, with coated cast iron recessed

drainage fittings, ANSI B16.12. 2" and smaller exposed to view shall be galvanized steel, ASTM A120/A53, with coated cast iron recessed drainage fittings, ANSI B16.12.

All cast iron pipe shall have field applied tubular polyethylene encasement (polywrap) conforming to ANSI/AWWA C105/A21.5. All joints and transitions to have 2 layers of polywrap with ends sealed with adhesive tape or plastic tie straps around the poly wrap at 2'-0" intervals. Vertical risers to be wrapped thru vapor barrier. Wet seal joint water tight.

2. Cleanouts: Comparable models of Josam, Wade or Zurn are acceptable. Floor Cleanouts: Smith 4028 with nickel bronze top in finished areas; Smith 4228 in utility areas. Wall Cleanouts: Smith 4532 with stainless steel cover and screw. Pipe Cleanouts: Iron body with threaded brass plug.
3. Cleanout Box: Precast reinforced concrete. Cast iron lid marked for service. Christy F22 in foot traffic areas; G5 in roadways.

B. Storm Drain (Including Rain Water Leader, RWL):

1. Piping: Inside Building and Within Five Feet of Building Walls: Same as Soil, Waste and Vent Piping, except as otherwise noted on drawings. Where exposed to view on exterior of building, piping shall be galvanized steel with recessed drainage fittings.

C. Water and Gas:

1. Cold Water Piping:

a. Inside Building, Within Five Feet of Building Walls, and All Above Grade:

- 1) Hard temper seamless copper, ASTM B88. Wrought copper fittings, ANSI B16.22. Type L with brazed joints (1100F, min.). 1-1/2" and smaller above grade may be soldered, 95-5 tin-antimony solder. All nipples shall be red brass (85% copper). Above grade fittings may be copper (1/2" to 2") or bronze (2-1/2" to 4") press fittings, ASME B16.18 or ASME B16.22. EPDM O-rings. Installation shall be in accordance with the manufacturer's installation instructions. Nibco, ProPress.

b. Outside Building - Below Grade:

- 1) Schedule 40 galvanized steel pipe, ASTM A120/A53. 150 psi galvanized malleable iron screwed fittings, ANSI B16.3. Galvanized steel shall have protective coating.

-or-

- 2) Same as Inside Building. Press fittings are not acceptable below grade.

-or-

- 3) 3" and Smaller: Schedule 40 Polyvinyl chloride (PVC) with

solvent weld fittings where approved by administrative authority.

2. Hot Water Piping:

- a. Inside Building - Above Slab: Same as Cold Water Piping - Inside Building.
- b. Outside Building or Below slab: Pre-insulated. Type L copper core. 1" foamed polyurethane insulation. Polyvinyl chloride jacket. Sealed ends. Rubber ring internal slip joint. Fittings shall be wrought copper, with brazed joints (1100F, min.). Ricwil, Thermal Pipe Systems.

3. Gas Piping:

- a. Inside Building and All Above Grade: 2" and Smaller: Schedule 40 galvanized steel pipe, ASTM A120/A53. 150 psi galvanized malleable iron screwed fittings, ANSI B16.3, ANSI B31.8. Flexible connections shall be convoluted yellow brass with dielectric couplings, AGA approved. 2-1/2" and larger: Schedule 40 black steel pipe, ASTM A120/A53. Standard weight carbon steel welding fittings, long radius ells, ANSI B16.9.
- b. Inside Building - Below Grade to Five Feet Outside Building: Same as Inside Building and All Above Grade. Provide sleeves and vents acceptable to administrative authority.
- c. Outside Building - Below Grade: Polyethylene pipe and fittings, ASTM D2513. PolyPipe GDY 20, PE 2406/2708. Otherwise, piping shall be coated schedule 40 steel.

4. Valves and Specialties:

a. Valves:

- 1) General: Manufacturer's model numbers are listed to complete description. Equivalent models of Crane, Grinnell, Milwaukee, Nibco, Stockham or Walworth are acceptable. All valves of a particular type or for a particular service shall be by the same manufacturer. Butterfly valves may be substituted for 2-1/2" and larger gate valves above grade; see specification below. Use full port ball valve for 2" and smaller water shutoff valves; see specification below.
- 2) Gate Valve: 2" and Smaller: All bronze. Rising stem. Union bonnet. Wedge disk. Malleable iron handwheel. 200 psi WOG. Stockham B-105. 2-1/2" and Larger: Iron body, bronze mounted. Non-rising stem. Wedge disk. 200 psi WOG. Flanged or AWWA hub end as applicable. Stockham G-612. Underground valves shall have square operating nut. Provide one operating "T" handle for underground valves.

- 3) Butterfly Valve: Iron threaded lug body. Aluminum bronze disk. O-ring seals. Resilient, removable seat. 416 stainless steel shaft. 6" and smaller valves shall have multi-position lever handle. 8" and larger valves shall have gear operator. Provide 2" extension neck at insulated pipes. Demco Series NE, Grinnell, Stockham
- 4) Check Valve: 2" and Smaller: All bronze swing check, regrinding. 200 psi WOG. Stockham B-319.
- 5) Ball Valve: Full port. Bronze body, cap, stem, disk and ball. Screwed connection. Lever handle. TFE seat. O-ring seals. 300 psi WOG. Apollo, Grinnell, Jomar.
- 6) Plug Valve: Valves in gas piping systems must be UL listed for gas distribution. 4" and Smaller: Eccentric bronze or nickel plated semi-steel plug. Semi-steel body. Bronze bushings. Buna-N-rings. 175 psi WOG. DeZurik Series 400. 1-1/2" and smaller natural gas valves may be full port ball valves. Apollo, Jomar, Grinnell.
- 7) Valve Box: Precast reinforced concrete. Cast iron lid marked for service. Christy G5 in roadways (use B-9 for ball valves).
- 8) Earthquake Valve: Valves must be UL listed for gas distribution and comply with ASCE 25. Cast-aluminum body with stainless-steel internal parts; horizontal orientation; nitrile-rubber, reset-stem o-ring seal; open-or-closed valve position indicator; composition valve seat with calpper held by spring or magnet locking mechanism; level indicator. 2" and Smaller: threaded connections. 2-1/2" and Larger: flanged connections. Pacific Seismic Products.

c. Miscellaneous Specialties:

- 1) Temperature and Pressure Relief Valve: ASME rated fully automatic, reseating combination temperature and pressure relief valve sized in accordance with energy input. Sensing element immersed within upper 6" of tank. Watts.
- 2) Union: 2" and Smaller: AAR malleable iron, bronze to iron ground seat. 300 psi. Grinnell. Size 2-1/2" and Larger: Grooved pipe, synthetic gasket, malleable iron housing. Victaulic Style 77, Type "E" gasket, Grinnell.
- 3) Dielectric Coupling: Insulating union or flange rated for 250 psig. EPCO.
- 4) Shock Absorber: Multiple bellows. Seamless copper

chamber approved for concealed installations. Designed and applied in accordance with PDI WH201. Sioux Chief, Watts.

- 5) Flexible Connection: Corrugated bronze core covered with high tensile bronze tubular braid. 150 psi working pressure. 2" and smaller shall have screwed connections. 2-1/2" and larger shall have flanged connections. Flexonics, Keflex.
- D. Drain Piping (including Condensate): Copper Type L with brazed joints as specified above for inside building cold water piping. No press fittings for drain piping.
- E. Miscellaneous Piping Items:
1. Pipe Support:
 - a. Pipe Hanger: Steel "J" hanger with side bolt for piping 4" and smaller; steel clevis hanger for piping 5" and larger. Load and jam nuts. Size and maximum load per manufacturer's recommendation. Felt liner for copper piping. Hanger and rod shall have galvanized finish. B-Line, Grinnell, Unistrut.
 - b. Isolating Shield: Galvanized steel shell and reinforcing ribs. 1/4" non-conducting hair felt pad. Pipe hanger in accordance with paragraph above. Increase hanger size per manufacturer's recommendation. B-Line, Semco, Superstrut.
 - c. Construction Channel: 12-gage, 1-5/8" x 1-5/8" galvanized steel channel. Single or multiple section. Self-locking nuts and fittings. B-Line, Grinnell, Unistrut.
 2. Flashing: Vent flashing shall be 4 lb/ft² lead, 16" sq. flange, length sufficient to be turned down 2" into vent. Oatey. Flashing for other piping through roof shall be prefabricated galvanized steel roof jacks with 16" sq. flange. Provide clamp-on storm collar and seal water tight with mastic. For cold process built-up roof, material shall be 4 lb/ft² lead instead of galvanized steel.

2.2 PIPING INSULATION MATERIALS

- A. General: All piping insulation materials shall have fire and smoke hazard ratings as tested under ASTM E-84 and UL 723 not exceeding a flame spread of 25 and smoke developed of 50.
- B. Pre-Molded Fiberglass: Heavy density sectional pre-molded fiberglass with vapor barrier laminated all service jacket and pressure sealing vapor barrier lap. Thermal conductivity shall not exceed 0.25 Btu-in/hr-ft²-F at a mean temperature of 50F. Perm rating 0.02, ASTM E96. Puncture rating 50 Beach units, ASTM D781. Provide 3" (min.) wide tape of same material as lap for butt joints. For hot water piping, thickness shall be 1" for pipe sizes 3/4" and less; 1-1/2" thickness for pipe sizes 1" and larger. Certainteed, Knauf, Johns-Manville, Owens-Corning.

- C. Fiberglass Blanket: Unfaced. Thermal conductivity shall not exceed 0.25 Btu-in/hr-ft²-F at a mean temperature of 50F. 1-1/2" thickness. Knauf, Johns-Manville, Owens-Corning.
- D. PVC Jacket (for pipe, fittings and valves): Pre-molded polyvinyl chloride (PVC) jackets, 0.020" thickness. Size to match application. Provide solvent weld adhesive and PVC vapor barrier pressure sealing tape by same manufacturer. Zeston.
- E. Stretchable Glass Fabric: Reinforcing mesh. 10 X 20 continuous filament glass yarns per inch. Johns-Manville.
- F. Vapor Barrier Coating: Childers CP-30, Foster 30-25.
- G. Lagging Adhesive: Childers CP-50A, Foster 30-36.
- H. Outdoor Mastic: Childers CP-21, Foster 65-05.
- I. Insulating Tape: Ground virgin cork and synthetic elastomeric. Black, odorless, and non-toxic. K factor 0.43 Btu-in/hr-ft²-F or less. Non-shrinking. For outdoor use, provide protective finish by same manufacturer. Halstead.
- J. Molded Closed Cell Vinyl (Piping Insulation Under Disabled Accessible Lavatories and Sinks): Fully molded closed cell vinyl, 3/16" thick. Internal ribs on drain insulation to provide air gap. Thermal conductivity shall not exceed 1.17 BTU-in/hr-ft²-°F at an average temperature of 73°F. Weep hole in cleanout nut enclosure. Out of sight nylon fastening system. Hinged cap over valve to allow access for servicing. Truebro Lav-guard.

2.3 FIXTURES

- A. General: Provide rough-in for and install all plumbing fixtures shown on drawings. Except in equipment rooms, all trim, valves and piping not concealed in wall structure, above ceiling or below floors, shall be brass with polished chrome plate finish, unless noted otherwise. All enameled fixtures shall be acid resisting. Standard color is white unless otherwise noted.
- B. Schedule: Refer to Plumbing Fixture Schedule on the drawings for list of fixtures and trim. Manufacturer's model numbers are listed to complete description. Equivalent models of American Standard, Eljer, Elkay, Haws, Kohler or T&S Brass are acceptable. For drainage fixtures, equivalent models of Josam, Smith or Zurn are acceptable.
- C. Stops and P-Traps: All fixtures shall be provided with stops and P-Traps as applicable. Wall mounted faucets, valves, etc. shall have integral stops or wall mounted stops.
 - 1. Stops: All hot and cold water supplies shall be 1/2" I.P.S. inlet angle stops with stuffing box, loose key lock shield, and brass riser (3/8" for 2-1/2 gpm and less, otherwise 1/2"). McGuire, Speedway.

2. P-Traps: Semi-cast brass, ground joint. 17-gage. Clean-out plug. Unobstructed waterway. California Tubular, McGuire.

2.4 EQUIPMENT

A. General Requirements:

1. Capacity: Capacities shall be in accordance with schedules shown on drawings. Capacities are to be considered minimum.
2. Dimensions: Equipment must conform to space requirements and limitations as indicated on drawings and as required for operation and maintenance. Equipment will not be accepted that does not readily conform to space conditions. Prepare and submit layout drawings for all proposed equipment (different than scheduled units) showing actual job conditions, required clearances for proper operation, maintenance, etc.
3. Ratings:
 - a. Electrical: Electrical equipment shall be in accordance with NEMA standards and UL or ETL listed where applicable standards have been established.
 - b. Gas: Gas burning equipment shall be furnished with 100% safety gas shut-off, intermittent pilot ignition, and be approved by AGA.
4. Piping: Each item or assembly of items shall be furnished completely piped for connection to services. Control valves and devices shall be provided. Equipment requiring domestic water for non-potable use shall be provided with backflow preventer acceptable for intended use by local governing authorities.
5. Electrical:
 - a. General: Each item or assembly of items shall be furnished completely wired to individual terminal blocks for connection to single branch electrical circuit. All electrical accessories and controls required by equipment shall be furnished. Provide terminal blocks for controls and interlocks not included in equipment package. Controllers and other devices shall be in NEMA 1 or 3R enclosures as applicable.
 - b. Wiring: Conductors, conduit, and wiring shall be in accordance with Electrical Specifications. Individual items within assembly shall be separately protected with dead front, fused disconnect, fuse block, or circuit breaker for each ungrounded conductor, all accessible on operating side of equipment. Switches, contacts and other devices shall be in ungrounded conductors.
 - c. Submittals: Included in shop drawings shall be internal wiring

diagrams and manufacturer's recommended external wiring.

- B. Water Heater: Electric. Glass lined tank with magnesium anode protection. 150 psi working pressure. Fully insulated. Automatic temperature control. High limit control. Provide ASME rated temperature and pressure relief valve sized in accordance with energy input, dielectric couplings and drain cock. UL listed. A.O. Smith, American Appliance, State Industries.
- C. Water Heater: Electric. Tankless point-of-use instant hot water heater. Cast aluminum housing, celcon waterways and nichrome coils. Maximum 150 psi rating. UL listed. Chronomite, Eemax.
- D. Circulating Pump: In-line centrifugal. Aluminum housing. All parts exposed to fluid, stainless steel. Water lubricated ceramic shaft and bearings. Epoxy encapsulated windings. Grundfos, Bell and Gossett, Taco.

PART 3 - EXECUTION

3.1 PIPING INSTALLATION

A. General:

- 1. Piping Layout: Piping shall be concealed in walls, above the ceilings, or below grade unless otherwise noted. Exposed piping shall run parallel to room surfaces; location to be approved by the Engineer. No structural member shall be weakened by cutting, notching, boring or otherwise, unless specifically allowed by structural drawings and/or specifications. Where such cutting is required, reinforcement shall be provided as specified or detailed. All piping shall be installed in a manner to ensure unrestricted flow, eliminate air pockets, prevent any unusual noise, and permit complete drainage of the system. All piping shall be installed to permit expansion and contraction without strain on piping or equipment. Vertical lines shall be installed to allow for building settlement without damage to piping. Pipe sizes indicated on the drawings are nominal sizes unless otherwise noted. Provide secondary drain piping where required.
- 2. Joints:
 - a. Threaded: Pipe shall be cut square and reamed to full size. Threads shall be in accordance with ANSI B2.1. Joint compound or tape suitable for conveyed fluid shall be applied to male thread only. Joints shall be made with three threads exposed.
 - b. Welded or Brazed: Filler rod shall be of suitable or the same alloy as pipe. Brazing filler metal shall have a minimum melting point of 1100F. Welding or brazing shall be performed by a Certified Welder or Brazer as certified by an organization/institution that uses standards recognized by the American Welding Society (AWS) and meets the requirements of the ASME Boiler and Pressure Vessels Code, Section 9.

- c. Open Ends: Open ends of piping shall be capped during progress of work to preclude foreign matter.
- d. Electrical Equipment: Piping shall not be run over electrical panels, motor control centers or switchboards.

3. Fittings and Valves:

- a. Standard Fittings: All joints and changes in direction shall be made with standard fittings. Close nipples shall not be used.
- b. Reducers: Pipe size reduction shall be made with bell reducer fittings. Bushings shall not be used.
- c. Unions: A union shall be installed on the leaving side of each valve, at all sides of automatic valves, at equipment connections, and elsewhere as necessary for assembly or disassembly of piping.
- d. Valves: All valves shall be full line size. Provide shut-off valve for each building and each equipment connection. Provide shut-off valve at each point of connection to existing piping. At equipment connections, valves shall be full size of upstream piping, except that gas valves within 18" of the point of connection to the equipment may be the same size as the equipment connection.
- e. Valve Accessibility: All valves shall be located so that they are easily accessible. Valves located above ceilings shall be installed within 24" of the ceiling. Refer to specification 200000 for access requirements.

4. Pipe Support:

- a. General: Hangers shall be placed to support piping without strain on joints or fittings. Maximum spacing between supports shall be as specified below. Actual spacing requirements will depend on structural system. Side beam clamps shall be provided with retaining straps to secure the clamp to the opposite side of the beam. Vertical piping shall be supported with riser clamp at 20' on center (maximum). Support pipe within 12" of all changes in direction. Support individual pipes with pipe hanger. Copper piping systems which protrude through a surface for connection to a fixture stop or other outlet shall be secured with a drop ell, Grinnell No. 9788; nipple through surface shall be threaded brass.

1) Pressure Pipe:

<u>Pipe Size (Inches)</u>	Copper	<u>Maximum Spacing* Between Supports (ft.)</u>	
		Sch. 40 steel	Plastic
1/2	6	6	4
3/4	6	8	4
1	6	8	4

1-1/4	6	10	4
1-1/2	6	10	4
2	10	10	4
2-1/2	10	10	4
3	10	10	4
4	10	10	4

*Based on straight lengths of pipe with couplings only. Provide additional supports for equipment, valves or other fittings. Plastic piping shall be supported per the manufacturer's recommendations. Seismic requirements may reduce maximum spacing.

- 2) Gravity Drain Pipe: Piping shall be supported at each length of pipe or fitting, but in no case at greater spacing than indicated above for pressure pipe.
 - b. Hot and Cold Water Piping: All hot and cold water piping shall have isolating shield; no portion of this piping shall touch the structure without an isolating shield except at anchor points for fixture rough-in.
 - c. Trapeze: Trapeze hangers of construction channel and pipe clamps may be used. Submit design to Engineer for review.
5. Miscellaneous:
- a. Escutcheons: Provide chrome plated metal escutcheons where piping penetrates walls, ceilings, or floors in finished areas.
 - b. Pipe Sleeves: All piping passing through concrete shall be provided with pipe sleeves. Allow 1" annular clearance between sleeve and pipe for piping 3" and smaller, otherwise 2" annular clearance. Piping through walls below grade shall be sealed with Link-Seal.
 - c. Pipes Passing through Fire Rated Surfaces: Pipes passing through fire rated walls, floors, ceilings, partitions, etc. shall have the annular space surrounding the pipe or pipe insulation sealed with fire rated materials in accordance with the requirements of the fire authority having jurisdiction.
 - d. Dielectric Couplings: Dielectric couplings shall be installed wherever piping of dissimilar metals are joined, except that bronze valves may be installed in ferrous piping without dielectric couplings.
 - e. Thermometer or Pressure Gage Tap: Provide tee for instrument well. Minimum size of pipe surrounding well shall be 1-1/2".
 - f. Exposed Pipe at Fixtures: Piping extending from finished surfaces into a finished room shall be chrome plated brass, except under kitchen sinks in commercial kitchens.

B. Sanitary Sewer Piping:

1. General: Where inverts are not indicated, sanitary sewer piping shall be installed at 1/4" per foot pitch. Piping 4" and larger may be installed at 1/8" per foot pitch where structural or other limitations prevent installation at a greater pitch. Bell and spigot piping shall be installed with barrel on sand bed; excavate hole for bell.
 2. Cleanouts: Install cleanouts at ends of lines, at changes of direction greater than 45 degrees, and at not greater than 100 foot intervals. Locate interior cleanouts in accessible locations and bring flush to finished surface.
 3. Vents: Vents shall terminate not less than 6" above the roof nor less than 24" from any vertical surface nor within 10' of any outside air intake. Install horizontal vent lines at 1/4" per foot pitch. Offset vents 2' minimum from gutters, parapets, ridges and roof flashing.
- C. Storm Drain (Including Rain Water Leader, RWL): Similar to Sanitary Sewer.
- D. Water Piping: Connections to branches and risers shall be made from top of main. Supply header in fixture battery shall be full size to last fixture, reducing in size only on individual connections to each fixture in battery. Minimum pipe size shall be 3/4", unless otherwise noted. Exposed fixture stops and flush valves shall be installed with brass nipples for copper piping and galvanized nipples for galvanized piping. Nipples are to extend from outside of wall to fitting at header or drop behind finish wall surfaces. Pipe nipples shall be same size as stop or flush valve. Provide shut off for each building and each connection to equipment. Shock absorbers shall be installed in a vertical position per manufacturer's instructions and per PDI-WH 201 where flush valves, metering faucets or other fast acting valves are connected to the domestic piping system. Only equipment mounted on vibration isolators shall be connected with flexible connections. Underground hot water and cold water piping which run parallel to each other shall be installed a minimum of 3 feet apart.
- E. Gas Piping: Installation shall comply with CPC and NFPA 54 (National Fuel Gas Code). Shall be pitched to drain to dirt legs at low points. No unions shall be installed except at connections to equipment. Provide shutoff and dirt leg at each equipment connection. Only equipment mounted on vibration isolators shall be connected with flexible connectors. Under floor piping shall be sleeved and vented. Underground Polyethylene pipe and butt fusion fittings shall be joined in accordance with manufacturer's recommendations. Metal to plastic transition fittings shall be installed at all transitions. Provide 14-gage insulated tracer wire secured to pipe at 10' intervals with nylon ties. Terminate tracer 6" above grade at both ends.
- F. Drain Piping (Including Condensate): Install with constant pitch to receptacle, 1/4" per foot where possible, otherwise 1/8" per foot minimum. Provide TEE with clean-out plug at all changes of direction. Provide trap at each air handling unit to prevent air leakage. Only equipment mounted on vibration isolators shall be connected with flexible connection. Piping not concealed in wall structure, above ceilings or below floors shall be chrome plated brass.
- G. PVC Piping: Shall be cut square and assembled prior to solvent weld. Apply primer per manufacturer's recommendations. Coat male joint fully with solvent, make joint

before solvent dries and wipe exterior clean.

3.2 PIPING INSULATION INSTALLATION:

A. Domestic Hot Water:

1. General: All domestic hot water piping, fittings and accessories shall be insulated.
2. Pipe: Apply pre-molded fiberglass sections to pipe using integral pressure sealing lap adhesive in accordance with manufacturer's recommendations. Stagger longitudinal joints. Seal butt joints with factory supplied pressure sealing tape.
3. Fittings and Valves:
 - a. Wrap all fittings and valves with pre-cut fiberglass blanket to thickness matching adjoining insulation. Cover blanket with PVC jacket in accordance with manufacturer's recommendations. Solvent weld. Seal all joints with factory supplied pressure sealing vapor barrier tape with 1-1/2" (min.) overlap on both sides of joint. Insulate valves to stem. Do not insulate unions, flanges or valves unless water temperature exceeds 140°F or the piping is exposed to weather.
 - b. For miscellaneous fittings and accessories for which PVC jackets are not available or where proximity of fittings precludes a neat-appearing installation, the Contractor may cover the fiberglass blanket with stretchable glass fabric, one coat of lagging adhesive and a final coat of vapor barrier coating. All exposed ends of insulation shall be adequately sealed.
4. Additional Finish for Exposed Piping and Equipment: All piping and equipment exposed to view but protected from the weather shall be given an additional finish of PVC jackets.

B. Cold Water Piping-Freeze Protection: All cold water piping exposed to weather shall be wrapped with insulating tape, 50% overlap. Cover valves to stem. Apply at least two coats of protective finish.

C. Piping Insulation Under Disabled Accessible Lavatories and Sinks: Hot and cold water piping, hot and cold water stop and drain piping under disabled accessible lavatories and sinks shall be insulated with 3/16" thick molded closed cell vinyl to prevent accidental injury due to contact or temperature extremes. Installation shall be in accordance with manufacturer's instructions. There shall be no sharp or abrasive surfaces under disabled accessible lavatories and sinks.

3.3 FIXTURE INSTALLATION

A. Fixture Height: Shall be as indicated on Architectural drawings.

- B. Floor Drains or Floor Sinks: Shall be placed parallel to room surfaces, set level, flush with floor, and adjusted to proper height to drain. Cover openings during construction to keep all foreign matter out of drain line.
- C. Wall Hung Fixtures: Shall be provided with proper backing and hanger plates secured to wall. Lavatories shall be supported with concealed arm supports. Fixtures mounted on carriers shall bear against stop nuts, clear of wall surface. Caulk fixtures against walls with white G.E. "Sanitary 1700" silicone sealant. Caulking shall be smooth and flush with fixture surface (not concave).
- D. Floor Mounted Fixtures: Shall be provided with proper support plates. Grout at the floor with waterproof ceramic tile grout.
- E. Other Connections: Rough-in and connection for trim or fixtures supplied by others shall be included in this specification section.

3.4 EQUIPMENT INSTALLATION

- A. General: It shall be the responsibility of the equipment installer to insure that no work done under other specification sections shall in any way block, or otherwise hinder the equipment. All equipment shall be securely anchored in place.
- B. Connections to Equipment: Where size changes are required for connections to equipment, they shall be made immediately adjacent to the equipment and, if possible, inside the equipment cabinet.

3.5 TESTS AND ADJUSTMENTS

- A. General: Unless otherwise directed, tests shall be witnessed by a representative of the Engineer. Work to be concealed shall not be enclosed until prescribed tests are made. Should any work be enclosed before such tests, the Contractor shall, at his expense, uncover, test and repair all work to original conditions. Leaks and defects shown by tests shall be repaired and entire work retested. Tests may be made in sections, however, all connections between sections previously tested and new section shall be included in the new test.
- B. Gravity Systems:
 - 1. Sanitary Sewer: All ends of the sanitary sewer system shall be capped and lines filled with water to the top of the highest vent, 10' above grade minimum. This test shall be made before any fixtures are installed. Test shall be maintained until all joints have been inspected, but no less than 2 hours.
 - 2. Storm Drain (Including Rainwater leader): Similar to Sanitary Sewer.

3. Drains (Including Condensate): Similar to Sanitary Sewer.

C. Pressure Systems:

1. General: There shall be no drop in pressure during test except that due to ambient temperature changes. All components of system not rated for test pressure shall be isolated from system before test is made.
2. Domestic Hot and Cold Water Piping: Maintain 100 psig water pressure for 4 hours.
3. Gas Piping: Maintain 100 psig air pressure for 4 hours.

3.6 DISINFECTION

- A. Disinfect all domestic water piping systems in accordance with AWWA Standard C651, "AWWA Standard for Disinfecting Water Mains", and in accordance with administrative authority. Disinfection process shall be performed in cooperation with health department having jurisdiction and witnessed by a representative of the Engineer. During procedure signs shall be posted at each water outlet stating, "Chlorination - Do Not Drink". After disinfection, water samples shall be collected for bacteriological analysis. Certificate of Bacteriological Purity shall be obtained and delivered to the Owner through the Engineer.

END OF SECTION

SECTION 230500
COMMON WORK RESULTS FOR HVAC

PART 1 - GENERAL

1.1 RELATED DOCUMENTS

- A. Drawings and general provisions of the Contract, including General and Supplementary Conditions apply to this Section.

1.2 SUMMARY

- A. This Section includes the following:
 - 1. Piping materials and installation instructions common to most piping systems.
 - 2. Transition fittings.
 - 3. Dielectric fittings.
 - 4. Mechanical sleeve seals.
 - 5. Sleeves.
 - 6. Escutcheons.
 - 7. Grout.
 - 8. HVAC demolition.
 - 9. Equipment installation requirements common to equipment sections.
 - 10. Painting and finishing.
 - 11. Supports and anchorages.

1.3 DEFINITIONS

- A. Finished Spaces: Spaces other than mechanical and electrical equipment rooms, furred spaces, pipe and duct chases, unheated spaces immediately below roof, spaces above ceilings, unexcavated spaces, crawlspace, and tunnels.
- B. Exposed, Interior Installations: Exposed to view indoors. Examples include finished occupied spaces and mechanical equipment rooms.
- C. Exposed, Exterior Installations: Exposed to view outdoors or subject to outdoor ambient temperatures and weather conditions. Examples include rooftop locations.
- D. Concealed, Interior Installations: Concealed from view and protected from physical contact by building occupants. Examples include above ceilings and chases.
- E. Concealed, Exterior Installations: Concealed from view and protected from weather conditions and physical contact by building occupants but subject to outdoor ambient temperatures. Examples include installations within unheated shelters.
- F. The following are industry abbreviations for plastic materials:
 - 1. CPVC: Chlorinated polyvinyl chloride plastic.

2. PE: Polyethylene plastic.
3. PVC: Polyvinyl chloride plastic.

G. The following are industry abbreviations for rubber materials:

1. EPDM: Ethylene-propylene-diene terpolymer rubber.
2. NBR: Acrylonitrile-butadiene rubber.

1.4 SUBMITTALS

A. Product Data: For the following:

1. Transition fittings.
2. Dielectric fittings.
3. Mechanical sleeve seals.
4. Escutcheons.

B. Welding certificates.

1.5 QUALITY ASSURANCE

A. Steel Support Welding: Qualify processes and operators according to AWS D1.1, "Structural Welding Code--Steel."

B. Steel Pipe Welding: Qualify processes and operators according to ASME Boiler and Pressure Vessel Code: Section IX, "Welding and Brazing Qualifications."

1. Comply with provisions in ASME B31 Series, "Code for Pressure Piping."
2. Certify that each welder has passed AWS qualification tests for welding processes involved and that certification is current.

C. Electrical Characteristics for HVAC Equipment: Equipment of higher electrical characteristics may be furnished provided such proposed equipment is approved in writing and connecting electrical services, circuit breakers, and conduit sizes are appropriately modified. If minimum energy ratings or efficiencies are specified, equipment shall comply with requirements.

1.6 DELIVERY, STORAGE, AND HANDLING

A. Deliver pipes and tubes with factory-applied end caps. Maintain end caps through shipping, storage, and handling to prevent pipe end damage and to prevent entrance of dirt, debris, and moisture.

B. Store plastic pipes protected from direct sunlight. Support to prevent sagging and bending.

1.7 COORDINATION

- A. Arrange for pipe spaces, chases, slots, and openings in building structure during progress of construction, to allow for HVAC installations.
- B. Coordinate installation of required supporting devices and set sleeves in poured-in-place concrete and other structural components as they are constructed.
- C. Coordinate requirements for access panels and doors for HVAC items requiring access that are concealed behind finished surfaces.

PART 2 - PRODUCTS

2.1 MANUFACTURERS

- A. In other Part 2 articles where subparagraph titles below introduce lists, the following requirements apply for product selection:
 - 1. Available Manufacturers: Subject to compliance with requirements, manufacturers offering products that may be incorporated into the Work include, but are not limited to, the manufacturers specified.
 - 2. Manufacturers: Subject to compliance with requirements, provide products by the manufacturers specified.

2.2 PIPE, TUBE, AND FITTINGS

- A. Refer to individual Division 23 piping Sections for pipe, tube, and fitting materials and joining methods.
- B. Pipe Threads: ASME B1.20.1 for factory-threaded pipe and pipe fittings.

2.3 JOINING MATERIALS

- A. Refer to individual Division 23 piping Sections for special joining materials not listed below.
- B. Pipe-Flange Gasket Materials: Suitable for chemical and thermal conditions of piping system contents.
 - 1. ASME B16.21, nonmetallic, flat, asbestos-free, 1/8-inch maximum thickness unless thickness or specific material is indicated.
 - a. Full-Face Type: For flat-face, Class 125, cast-iron and cast-bronze flanges.
 - b. Narrow-Face Type: For raised-face, Class 250, cast-iron and steel flanges.
 - 2. AWWA C110, rubber, flat face, 1/8 inch thick, unless otherwise indicated; and full-face or ring type, unless otherwise indicated.

- C. Flange Bolts and Nuts: ASME B18.2.1, carbon steel, unless otherwise indicated.
- D. Plastic, Pipe-Flange Gasket, Bolts, and Nuts: Type and material recommended by piping system manufacturer, unless otherwise indicated.
- E. Solder Filler Metals: ASTM B 32, lead-free alloys. Include water-flushable flux according to ASTM B 813.
- F. Brazing Filler Metals: AWS A5.8, BCuP Series, copper-phosphorus alloys for general-duty brazing, unless otherwise indicated; and AWS A5.8, BAg1, silver alloy for refrigerant piping, unless otherwise indicated.
- G. Welding Filler Metals: Comply with AWS D10.12 for welding materials appropriate for wall thickness and chemical analysis of steel pipe being welded.
- H. Solvent Cements for Joining Plastic Piping:
 - 1. CPVC Piping: ASTM F 493.
 - 2. PVC Piping: ASTM D 2564. Include primer according to ASTM F 656.
- I. Fiberglass Pipe Adhesive: As furnished or recommended by pipe manufacturer.

2.4 TRANSITION FITTINGS

- A. Plastic-to-Metal Transition Adaptors: One-piece fitting with manufacturer's SDR 11 equivalent dimensions; one end with threaded brass insert, and one solvent-cement-joint end.
 - 1. Manufacturers:
 - a. Thompson Plastics, Inc.

2.5 DIELECTRIC FITTINGS

- A. Description: Combination fitting of copper alloy and ferrous materials with threaded, solder-joint, plain, or weld-neck end connections that match piping system materials.
- B. Insulating Material: Suitable for system fluid, pressure, and temperature.
- C. Dielectric Unions: Factory-fabricated, union assembly, for 250-psig minimum working pressure at 180 deg F.
 - 1. Manufacturers:
 - a. Capitol Manufacturing Co.
 - b. Central Plastics Company.
 - c. Eclipse, Inc.
 - d. Epco Sales, Inc.
 - e. Hart Industries, International, Inc.
 - f. Watts Industries, Inc.; Water Products Div.

- g. Zurn Industries, Inc.; Wilkins Div.
- D. Dielectric Flanges: Factory-fabricated, companion-flange assembly, for 150- or 300-psig minimum working pressure as required to suit system pressures.
 - 1. Manufacturers:
 - a. Capitol Manufacturing Co.
 - b. Central Plastics Company.
 - c. Epco Sales, Inc.
 - d. Watts Industries, Inc.; Water Products Div.
- E. Dielectric-Flange Kits: Companion-flange assembly for field assembly. Include flanges, full-face- or ring-type neoprene or phenolic gasket, phenolic or polyethylene bolt sleeves, phenolic washers, and steel backing washers.
 - 1. Manufacturers:
 - a. Advance Products & Systems, Inc.
 - b. Calpico, Inc.
 - c. Central Plastics Company.
 - d. Pipeline Seal and Insulator, Inc.
 - 2. Separate companion flanges and steel bolts and nuts shall have 150- or 300-psig minimum working pressure where required to suit system pressures.
- F. Dielectric Couplings: Galvanized-steel coupling with inert and noncorrosive, thermoplastic lining; threaded ends; and 300-psig minimum working pressure at 225 deg F.
 - 1. Manufacturers:
 - a. Calpico, Inc.
 - b. Lochinvar Corp.
- G. Dielectric Nipples: Electroplated steel nipple with inert and noncorrosive, thermoplastic lining; plain, threaded, or grooved ends; and 300-psig minimum working pressure at 225 deg F.
 - 1. Manufacturers:
 - a. Perfection Corp.
 - b. Precision Plumbing Products, Inc.
 - c. Sioux Chief Manufacturing Co., Inc.
 - d. Victaulic Co. of America.

2.6 SLEEVES

- A. Galvanized-Steel Sheet: 0.0239-inch minimum thickness; round tube closed with welded longitudinal joint.

- B. Steel Pipe: ASTM A 53, Type E, Grade B, Schedule 40, galvanized, plain ends.
- C. Cast Iron: Cast or fabricated "wall pipe" equivalent to ductile-iron pressure pipe, with plain ends and integral waterstop, unless otherwise indicated.
- D. Stack Sleeve Fittings: Manufactured, cast-iron sleeve with integral clamping flange. Include clamping ring and bolts and nuts for membrane flashing.
 - 1. Underdeck Clamp: Clamping ring with set screws.
- E. Molded PVC: Permanent, with nailing flange for attaching to wooden forms.
- F. PVC Pipe: ASTM D 1785, Schedule 40.
- G. Molded PE: Reusable, PE, tapered-cup shaped, and smooth-outer surface with nailing flange for attaching to wooden forms.

2.7 ESCUTCHEONS

- A. Description: Manufactured wall and ceiling escutcheons and floor plates, with an ID to closely fit around pipe, tube, and insulation of insulated piping and an OD that completely covers opening.
- B. One-Piece, Deep-Pattern Type: Deep-drawn, box-shaped brass with polished chrome-plated finish.
- C. One-Piece, Cast-Brass Type: With set screw.
 - 1. Finish: Polished chrome-plated.
- D. Split-Casting, Cast-Brass Type: With concealed hinge and set screw.
 - 1. Finish: Polished chrome-plated.
- E. One-Piece, Stamped-Steel Type: With set screw or spring clips and chrome-plated finish.
- F. Split-Plate, Stamped-Steel Type: With concealed hinge, set screw or spring clips, and chrome-plated finish.

2.8 GROUT

- A. Description: ASTM C 1107, Grade B, nonshrink and nonmetallic, dry hydraulic-cement grout.
 - 1. Characteristics: Post-hardening, volume-adjusting, nonstaining, noncorrosive, nongaseous, and recommended for interior and exterior applications.
 - 2. Design Mix: 5000-psi, 28-day compressive strength.
 - 3. Packaging: Premixed and factory packaged.

PART 3 - EXECUTION

3.1 HVAC DEMOLITION

- A. Refer to Division 02 Section "Selective Structure Demolition" for general demolition requirements and procedures.
- B. Disconnect, demolish, and remove HVAC systems, equipment, and components indicated to be removed.
 - 1. Piping to Be Removed: Remove portion of piping indicated to be removed and cap or plug remaining piping with same or compatible piping material.
 - 2. Piping to Be Abandoned in Place: Drain piping and cap or plug piping with same or compatible piping material.
 - 3. Ducts to Be Removed: Remove portion of ducts indicated to be removed and plug remaining ducts with same or compatible ductwork material.
 - 4. Equipment to Be Removed: Disconnect and cap services and remove equipment.
 - 5. Equipment to Be Removed and Salvaged: Disconnect and cap services and remove equipment and deliver to Owner.
- C. If pipe, insulation, or equipment to remain is damaged in appearance or is unserviceable, remove damaged or unserviceable portions and replace with new products of equal capacity and quality.

3.2 PIPING SYSTEMS - COMMON REQUIREMENTS

- A. Install piping according to the following requirements and Division 23 Sections specifying piping systems.
- B. Drawing plans, schematics, and diagrams indicate general location and arrangement of piping systems. Indicated locations and arrangements were used to size pipe and calculate friction loss, expansion, pump sizing, and other design considerations. Install piping as indicated unless deviations to layout are approved on Coordination Drawings.
- C. Install piping in concealed locations, unless otherwise indicated and except in equipment rooms and service areas.
- D. Install piping indicated to be exposed and piping in equipment rooms and service areas at right angles or parallel to building walls. Diagonal runs are prohibited unless specifically indicated otherwise.
- E. Install piping above accessible ceilings to allow sufficient space for ceiling panel removal.
- F. Install piping to permit valve servicing.
- G. Install piping at indicated slopes.
- H. Install piping free of sags and bends.
- I. Install fittings for changes in direction and branch connections.

- J. Install piping to allow application of insulation.
- K. Select system components with pressure rating equal to or greater than system operating pressure.
- L. Install escutcheons for penetrations of walls, ceilings, and floors according to the following:
 - 1. New Piping:
 - a. Piping with Fitting or Sleeve Protruding from Wall: One-piece, deep-pattern type.
 - b. Chrome-Plated Piping: One-piece, cast-brass type with polished chrome-plated finish.
 - c. Insulated Piping: One-piece, stamped-steel type with spring clips.
 - d. Bare Piping at Wall and Floor Penetrations in Finished Spaces: One-piece, cast-brass type with polished chrome-plated finish.
 - e. Bare Piping at Wall and Floor Penetrations in Finished Spaces: One-piece, stamped-steel type.
 - f. Bare Piping in Equipment Rooms: One-piece, cast-brass type.
 - g. Bare Piping in Equipment Rooms: One-piece, stamped-steel type with set screw or spring clips.
- M. Sleeves are not required for core-drilled holes.
- N. Permanent sleeves are not required for holes formed by removable PE sleeves.
- O. Install sleeves for pipes passing through concrete and masonry walls and concrete floor and roof slabs.
- P. Install sleeves for pipes passing through concrete and masonry walls, gypsum-board partitions, and concrete floor and roof slabs.
 - 1. Cut sleeves to length for mounting flush with both surfaces.
 - a. Exception: Extend sleeves installed in floors of mechanical equipment areas or other wet areas 2 inches above finished floor level. Extend cast-iron sleeve fittings below floor slab as required to secure clamping ring if ring is specified.
 - 2. Install sleeves in new walls and slabs as new walls and slabs are constructed.
 - 3. Install sleeves that are large enough to provide 1/4-inch annular clear space between sleeve and pipe or pipe insulation. Use the following sleeve materials:
 - a. PVC Pipe Sleeves: For pipes smaller than NPS 6.
 - b. Steel Sheet Sleeves: For pipes NPS 6 and larger, penetrating gypsum-board partitions.
 - c. Stack Sleeve Fittings: For pipes penetrating floors with membrane waterproofing. Secure flashing between clamping flanges. Install section of cast-iron soil pipe to extend sleeve to 2 inches above finished floor level. Refer to Division 07 Section "Sheet Metal Flashing and Trim" for flashing.

- 1) Seal space outside of sleeve fittings with grout.
 4. Except for underground wall penetrations, seal annular space between sleeve and pipe or pipe insulation, using joint sealants appropriate for size, depth, and location of joint. Refer to Division 07 Section "Joint Sealants" for materials and installation.
- Q. Aboveground, Exterior-Wall Pipe Penetrations: Seal penetrations using sleeves and mechanical sleeve seals. Select sleeve size to allow for 1-inch annular clear space between pipe and sleeve for installing mechanical sleeve seals.
1. Install steel pipe for sleeves smaller than 6 inches in diameter.
 2. Install cast-iron "wall pipes" for sleeves 6 inches and larger in diameter.
 3. Mechanical Sleeve Seal Installation: Select type and number of sealing elements required for pipe material and size. Position pipe in center of sleeve. Assemble mechanical sleeve seals and install in annular space between pipe and sleeve. Tighten bolts against pressure plates that cause sealing elements to expand and make watertight seal.
- R. Verify final equipment locations for roughing-in.
- S. Refer to equipment specifications in other Sections of these Specifications for roughing-in requirements.

3.3 PIPING JOINT CONSTRUCTION

- A. Join pipe and fittings according to the following requirements and Division 23 Sections specifying piping systems.
- B. Ream ends of pipes and tubes and remove burrs. Bevel plain ends of steel pipe.
- C. Remove scale, slag, dirt, and debris from inside and outside of pipe and fittings before assembly.
- D. Soldered Joints: Apply ASTM B 813, water-flushable flux, unless otherwise indicated, to tube end. Construct joints according to ASTM B 828 or CDA's "Copper Tube Handbook," using lead-free solder alloy complying with ASTM B 32.
- E. Brazed Joints: Construct joints according to AWS's "Brazing Handbook," "Pipe and Tube" Chapter, using copper-phosphorus brazing filler metal complying with AWS A5.8.
- F. Threaded Joints: Thread pipe with tapered pipe threads according to ASME B1.20.1. Cut threads full and clean using sharp dies. Ream threaded pipe ends to remove burrs and restore full ID. Join pipe fittings and valves as follows:
1. Apply appropriate tape or thread compound to external pipe threads unless dry seal threading is specified.
 2. Damaged Threads: Do not use pipe or pipe fittings with threads that are corroded or damaged. Do not use pipe sections that have cracked or open welds.

- G. Welded Joints: Construct joints according to AWS D10.12, using qualified processes and welding operators according to Part 1 "Quality Assurance" Article.
- H. Flanged Joints: Select appropriate gasket material, size, type, and thickness for service application. Install gasket concentrically positioned. Use suitable lubricants on bolt threads.
- I. Plastic Piping Solvent-Cement Joints: Clean and dry joining surfaces. Join pipe and fittings according to the following:
 - 1. Comply with ASTM F 402 for safe-handling practice of cleaners, primers, and solvent cements.
 - 2. CPVC Piping: Join according to ASTM D 2846/D 2846M Appendix.
 - 3. PVC Pressure Piping: Join schedule number ASTM D 1785, PVC pipe and PVC socket fittings according to ASTM D 2672. Join other-than-schedule-number PVC pipe and socket fittings according to ASTM D 2855.
 - 4. PVC Nonpressure Piping: Join according to ASTM D 2855.
- J. Plastic Pressure Piping Gasketed Joints: Join according to ASTM D 3139.
- K. Plastic Nonpressure Piping Gasketed Joints: Join according to ASTM D 3212.
- L. PE Piping Heat-Fusion Joints: Clean and dry joining surfaces by wiping with clean cloth or paper towels. Join according to ASTM D 2657.
 - 1. Plain-End Pipe and Fittings: Use butt fusion.
 - 2. Plain-End Pipe and Socket Fittings: Use socket fusion.
- M. Fiberglass Bonded Joints: Prepare pipe ends and fittings, apply adhesive, and join according to pipe manufacturer's written instructions.

3.4 PIPING CONNECTIONS

- A. Make connections according to the following, unless otherwise indicated:
 - 1. Install unions, in piping NPS 2 and smaller, adjacent to each valve and at final connection to each piece of equipment.
 - 2. Install flanges, in piping NPS 2-1/2 and larger, adjacent to flanged valves and at final connection to each piece of equipment.
 - 3. Dry Piping Systems: Install dielectric unions and flanges to connect piping materials of dissimilar metals.
 - 4. Wet Piping Systems: Install dielectric coupling and nipple fittings to connect piping materials of dissimilar metals.

3.5 EQUIPMENT INSTALLATION - COMMON REQUIREMENTS

- A. Install equipment to allow maximum possible headroom unless specific mounting heights are not indicated.

- B. Install equipment level and plumb, parallel and perpendicular to other building systems and components in exposed interior spaces, unless otherwise indicated.
- C. Install HVAC equipment to facilitate service, maintenance, and repair or replacement of components. Connect equipment for ease of disconnecting, with minimum interference to other installations. Extend grease fittings to accessible locations.
- D. Install equipment to allow right of way for piping installed at required slope.

3.6 PAINTING

- A. Painting of HVAC systems, equipment, and components is specified in Division 09 Sections "Interior Painting" and "Exterior Painting."
- B. Damage and Touchup: Repair marred and damaged factory-painted finishes with materials and procedures to match original factory finish.

3.7 ERECTION OF METAL SUPPORTS AND ANCHORAGES

- A. Refer to Division 05 Section "Metal Fabrications" for structural steel.
- B. Cut, fit, and place miscellaneous metal supports accurately in location, alignment, and elevation to support and anchor HVAC materials and equipment.
- C. Field Welding: Comply with AWS D1.1.

3.8 ERECTION OF WOOD SUPPORTS AND ANCHORAGES

- A. Cut, fit, and place wood grounds, nailers, blocking, and anchorages to support, and anchor HVAC materials and equipment.
- B. Select fastener sizes that will not penetrate members if opposite side will be exposed to view or will receive finish materials. Tighten connections between members. Install fasteners without splitting wood members.
- C. Attach to substrates as required to support applied loads.

3.9 GROUTING

- A. Mix and install grout for HVAC equipment base bearing surfaces, pump and other equipment base plates, and anchors.
- B. Clean surfaces that will come into contact with grout.
- C. Provide forms as required for placement of grout.
- D. Avoid air entrapment during placement of grout.

- E. Place grout, completely filling equipment bases.
- F. Place grout on concrete bases and provide smooth bearing surface for equipment.
- G. Place grout around anchors.
- H. Cure placed grout.

END OF SECTION

SECTION 230513
COMMON MOTOR REQUIREMENTS FOR HVAC EQUIPMENT

PART 1 - GENERAL

1.1 RELATED DOCUMENTS

- A. Drawings and general provisions of the Contract, including General and Supplementary Conditions apply to this Section.

1.2 SUMMARY

- A. Section includes general requirements for single-phase and polyphase, general-purpose, horizontal, small and medium, squirrel-cage induction motors for use on ac power systems up to 600 V and installed at equipment manufacturer's factory or shipped separately by equipment manufacturer for field installation.

1.3 COORDINATION

- A. Coordinate features of motors, installed units, and accessory devices to be compatible with the following:
 - 1. Motor controllers.
 - 2. Torque, speed, and horsepower requirements of the load.
 - 3. Ratings and characteristics of supply circuit and required control sequence.
 - 4. Ambient and environmental conditions of installation location.

PART 2 - PRODUCTS

2.1 GENERAL MOTOR REQUIREMENTS

- A. Comply with requirements in this Section except when stricter requirements are specified in HVAC equipment schedules or Sections.
- B. Comply with NEMA MG 1 unless otherwise indicated.
- C. Comply with IEEE 841 for severe-duty motors.

2.2 MOTOR CHARACTERISTICS

- A. Duty: Continuous duty at ambient temperature of 40 deg C and at altitude of 3300 feet above sea level.
- B. Capacity and Torque Characteristics: Sufficient to start, accelerate, and operate connected loads at designated speeds, at installed altitude and environment, with

indicated operating sequence, and without exceeding nameplate ratings or considering service factor.

2.3 POLYPHASE MOTORS

- A. Description: NEMA MG 1, Design B, medium induction motor.
- B. Efficiency: Energy efficient, as defined in NEMA MG 1.
- C. Service Factor: 1.15.
- D. Multispeed Motors: Variable torque.
 - 1. For motors with 2:1 speed ratio, consequent pole, single winding.
 - 2. For motors with other than 2:1 speed ratio, separate winding for each speed.
- E. Multispeed Motors: Separate winding for each speed.
- F. Rotor: Random-wound, squirrel cage.
- G. Bearings: Regreasable, shielded, antifriction ball bearings suitable for radial and thrust loading.
- H. Temperature Rise: Match insulation rating.
- I. Insulation: Class F.
- J. Code Letter Designation:
 - 1. Motors 15 HP and Larger: NEMA starting Code F or Code G.
 - 2. Motors Smaller than 15 HP: Manufacturer's standard starting characteristic.
- K. Enclosure Material: Cast iron for motor frame sizes 324T and larger; rolled steel for motor frame sizes smaller than 324T.

2.4 POLYPHASE MOTORS WITH ADDITIONAL REQUIREMENTS

- A. Motors Used with Reduced-Voltage and Multispeed Controllers: Match wiring connection requirements for controller with required motor leads. Provide terminals in motor terminal box, suited to control method.
- B. Motors Used with Variable Frequency Controllers: Ratings, characteristics, and features coordinated with and approved by controller manufacturer.
 - 1. Windings: Copper magnet wire with moisture-resistant insulation varnish, designed and tested to resist transient spikes, high frequencies, and short time rise pulses produced by pulse-width modulated inverters.
 - 2. Energy- and Premium-Efficient Motors: Class B temperature rise; Class F insulation.
 - 3. Inverter-Duty Motors: Class F temperature rise; Class H insulation.

- 4. Thermal Protection: Comply with NEMA MG 1 requirements for thermally protected motors.
- C. Severe-Duty Motors: Comply with IEEE 841, with 1.15 minimum service factor.

2.5 SINGLE-PHASE MOTORS

- A. Motors larger than 1/20 hp shall be one of the following, to suit starting torque and requirements of specific motor application:
 - 1. Permanent-split capacitor.
 - 2. Split phase.
 - 3. Capacitor start, inductor run.
 - 4. Capacitor start, capacitor run.
- B. Multispeed Motors: Variable-torque, permanent-split-capacitor type.
- C. Bearings: Prelubricated, antifriction ball bearings or sleeve bearings suitable for radial and thrust loading.
- D. Motors 1/20 HP and Smaller: Shaded-pole type.
- E. Thermal Protection: Internal protection to automatically open power supply circuit to motor when winding temperature exceeds a safe value calibrated to temperature rating of motor insulation. Thermal-protection device shall automatically reset when motor temperature returns to normal range.

PART 3 - EXECUTION (Not Applicable)

END OF SECTION

SECTION 23 05 19
METERS AND GAGES FOR HVAC PIPING

PART 1 - GENERAL

1.1 RELATED DOCUMENTS

- A. Drawings and general provisions of the Contract, including General and Supplementary Conditions, apply to this Section.

1.2 SUMMARY

- A. Section Includes:
 - 1. Bimetallic-actuated thermometers.
 - 2. Filled-system thermometers.
 - 3. Liquid-in-glass thermometers.
 - 4. Thermowells.
 - 5. Dial-type pressure gages.
 - 6. Gage attachments.
 - 7. Test plugs.
 - 8. Test-plug kits.
 - 9. Sight flow indicators.
 - 10. Orifice flowmeters.
 - 11. Pitot-tube flowmeters.
 - 12. Turbine flowmeters.
 - 13. Venturi flowmeters.
 - 14. Vortex-shedding flowmeters.
 - 15. Impeller-turbine, thermal-energy meters.
 - 16. Ultrasonic, thermal-energy meters.

1.3 SUBMITTALS

- A. Product Data: For each type of product indicated.
- B. Wiring Diagrams: For power, signal, and control wiring.
- C. Product Certificates: For each type of meter and gage, from manufacturer.
- D. Operation and Maintenance Data: For meters and gages to include in operation and maintenance manuals.

PART 2 - PRODUCTS

2.1 BIMETALLIC-ACTUATED THERMOMETERS

- A. Manufacturers: Subject to compliance with requirements, provide products by one of the following:
 - 1. Terice, H. O. Co.
 - 2. Tel-Tru Manufacturing Company.
 - 3. Watts Regulator Co.; a div. of Watts Water Technologies, Inc.
 - 4. Weiss Instruments, Inc.
 - 5. WIKA Instrument Corporation - USA.
- B. Standard: ASME B40.200.
- C. Case: Hermetically sealed type(s); stainless steel with 3-inch nominal diameter.
- D. Dial: Nonreflective aluminum white background with permanently etched black and blue scale markings and scales in deg F and deg C.
- E. Connector Type(s): Union joint, adjustable angle, with unified-inch screw threads.
- F. Connector Size: 1/2 inch, with ASME B1.1 screw threads.
- G. Stem: 0.25 or 0.375 inch in diameter; stainless steel.
- H. Window: Double strength glass].
- I. Ring: Stainless steel.
- J. Element: Bimetal coil.
- K. Pointer: Dark-colored metal.
- L. Accuracy: Plus or minus 1 percent of scale range.

2.2 LIQUID-IN-GLASS THERMOMETERS

- A. Metal-Case, Industrial-Style, Liquid-in-Glass Thermometers:
 - 1. Manufacturers: Subject to compliance with requirements, provide products by one of the following:
 - a. Terice, H. O. Co.
 - b. Tel-Tru Manufacturing Company.
 - c. Watts Regulator Co.; a div. of Watts Water Technologies, Inc.
 - d. Weiss Instruments, Inc.
 - e. WIKA Instrument Corporation - USA.
 - 2. Standard: ASME B40.200.

3. Case: Cast aluminum; 9-inch nominal size.
4. Case Form: Adjustable angle unless otherwise indicated.
5. Tube: Glass with magnifying lens and blue organic liquid.
6. Tube Background: Nonreflective aluminum white background with permanently etched black scale markings graduated in deg F and deg C.
7. Window: Glass or Ultraviolet protective acrylic.
8. Stem: Aluminum or brass and of length to suit installation.
 - a. Design for Thermowell Installation: Bare stem.
9. Connector: 1-1/4 inch, with ASME B1.1 screw threads.
10. Accuracy: Plus or minus 1 percent of scale range or one scale division.

2.3 THERMOWELLS

A. Thermowells:

1. Standard: ASME B40.200.
2. Description: Pressure-tight, socket-type fitting made for insertion into piping tee fitting.
3. Material for Use with Copper Tubing: CNR or CUNI.
4. Material for Use with Steel Piping: CRES.
5. Type: Stepped shank unless straight or tapered shank is indicated.
6. External Threads: NPS 1/2, NPS 3/4, or NPS 1, ASME B1.20.1 pipe threads.
7. Internal Threads: 1/2, 3/4, and 1 inch, with ASME B1.1 screw threads.
8. Bore: Diameter required to match thermometer bulb or stem.
9. Insertion Length: Length required to match thermometer bulb or stem.
10. Lagging Extension: Include on thermowells for insulated piping and tubing.
11. Bushings: For converting size of thermowell's internal screw thread to size of thermometer connection.

B. Heat-Transfer Medium: Mixture of graphite and glycerin.

2.4 PRESSURE GAGES

A. Direct-Mounted, Metal-Case, Dial-Type Pressure Gages:

1. Manufacturers: Subject to compliance with requirements, provide products by one of the following:
 - a. Terrice, H. O. Co.
 - b. AMETEK, Inc.; U.S. Gauge.
 - c. Flo Fab Inc.
 - d. Tel-Tru Manufacturing Company.
 - e. Terrice, H. O. Co.
 - f. Watts Regulator Co.; a div. of Watts Water Technologies, Inc.
 - g. Weiss Instruments, Inc.
 - h. WIKA Instrument Corporation - USA.
 - i. Winters Instruments - U.S.

2. Standard: ASME B40.100.
3. Case: Liquid-filled type(s); stainless steel; 4-inch nominal diameter.
4. Pressure-Element Assembly: Bourdon tube unless otherwise indicated.
5. Pressure Connection: Brass, with NPS 1/4 or NPS 1/2, ASME B1.20.1 pipe threads and bottom-outlet type unless back-outlet type is indicated.
6. Movement: Mechanical, with link to pressure element and connection to pointer.
7. Dial: Nonreflective aluminum white background with permanently etched black scale markings graduated in psi.
8. Pointer: Dark-colored metal.
9. Window: Laminated Safety Glass.
10. Ring: Stainless steel.
11. Accuracy: [Grade 1A, plus or minus 1 percent of full scale range.

2.5 GAGE ATTACHMENTS

- A. Snubbers: ASME B40.100, brass; with NPS 1/4 or NPS 1/2, ASME B1.20.1 pipe threads and piston-type surge-dampening device. Include extension for use on insulated piping.
- B. Siphons: Loop-shaped section of brass or stainless-steel pipe with NPS 1/4 or NPS 1/2 pipe threads.
- C. Valves: Brass ball or Brass or stainless-steel needle, with NPS 1/4 or NPS 1/2, ASME B1.20.1 pipe threads.

2.6 TEST PLUGS

- A. Manufacturers: Subject to compliance with requirements, provide products by one of the following:
 1. Flow Design, Inc.
 2. Miljoco Corporation.
 3. National Meter, Inc.
 4. Peterson Equipment Co., Inc.
 5. Sisco Manufacturing Company, Inc.
 6. Trerice, H. O. Co.
 7. Watts Regulator Co.; a div. of Watts Water Technologies, Inc.
 8. Weiss Instruments, Inc.
- B. Description: Test-station fitting made for insertion into piping tee fitting.
- C. Body: Brass or stainless steel with core inserts and gasketed and threaded cap. Include extended stem on units to be installed in insulated piping.
- D. Thread Size: NPS 1/4 or NPS 1/2, ASME B1.20.1 pipe thread.
- E. Minimum Pressure and Temperature Rating: 500 psig at 200 deg F.
- F. Core Inserts: Chlorosulfonated polyethylene synthetic and EPDM self-sealing rubber.

2.7 TEST-PLUG KITS

- A. Manufacturers: Subject to compliance with requirements, provide products by one of the following:
 - 1. Flow Design, Inc.
 - 2. Miljoco Corporation.
 - 3. National Meter, Inc.
 - 4. Peterson Equipment Co., Inc.
 - 5. Sisco Manufacturing Company, Inc.
 - 6. Trerice, H. O. Co.
 - 7. Watts Regulator Co.; a div. of Watts Water Technologies, Inc.
 - 8. Weiss Instruments, Inc.
- B. Furnish two test-plug kit(s) containing two thermometer(s), one pressure gage and adapter, and carrying case. Thermometer sensing elements, pressure gage, and adapter probes shall be of diameter to fit test plugs and of length to project into piping.
- C. High-Range Thermometer: Small, bimetallic insertion type with 1- to 2-inch diameter dial and tapered-end sensing element. Dial range shall be at least 0 to 220 deg F.
- D. Pressure Gage: Small, Bourdon-tube insertion type with 2- to 3-inch diameter dial and probe. Dial range shall be at least 0 to 200 psig.
- E. Carrying Case: Metal or plastic, with formed instrument padding.

2.8 FLOWMETERS

- A. Turbine Flowmeters:
 - 1. Manufacturers: Subject to compliance with requirements, provide products by one of the following:
 - a. ONICON Incorporated.
 - b. ABB; Instrumentation and Analytical.
 - c. Data Industrial Corp.
 - d. EMCO Flow Systems; a division of Spirax Sarco, Inc.
 - e. ERDCO Engineering Corp.
 - f. Hoffer Flow Controls, Inc.
 - g. Liquid Controls; a unit of IDEX Corporation.
 - h. McCrometer, Inc.
 - i. Midwest Instruments & Controls Corp.
 - j. SeaMetrics, Inc.
 - 2. Description: Flowmeter with sensor and indicator.
 - 3. Flow Range: Sensor and indicator shall cover operating range of equipment or system served.
 - 4. Sensor: Impeller turbine; for inserting into pipe fitting or for installing in piping and measuring flow directly in gallons per minute.

- a. Design: Device or pipe fitting with inline turbine and integral direct-reading scale for water].
 - b. Construction: Bronze or stainless-steel body, with plastic turbine or impeller.
 - c. Minimum Pressure Rating: 150 psig.
 - d. Minimum Temperature Rating: 300 deg F.
- 5. Indicator: Hand-held meter; either an integral part of sensor or a separate meter.
 - 6. Accuracy: Plus or minus 1-1/2 percent from 3-30 ft/sec.
 - 7. Display: Shows rate of flow.
 - 8. Operating Instructions: Include complete instructions with each flowmeter.

PART 3 - EXECUTION

3.1 INSTALLATION

- A. Install thermowells with socket extending one-third of pipe diameter and in vertical position in piping tees.
- B. Install thermowells of sizes required to match thermometer connectors. Include bushings if required to match sizes.
- C. Install thermowells with extension on insulated piping.
- D. Fill thermowells with heat-transfer medium.
- E. Install direct-mounted thermometers in thermowells and adjust vertical and tilted positions.
- F. Install direct-mounted pressure gages in piping tees with pressure gage located on pipe at the most readable position.
- G. Install valve and snubber in piping for each pressure gage for fluids (except steam).
- H. Install valve and syphon fitting in piping for each pressure gage for steam.
- I. Install test plugs in piping tees.
- J. Assemble and install connections, tubing, and accessories between flow-measuring elements and flowmeters according to manufacturer's written instructions.
- K. Install flowmeter elements in accessible positions in piping systems.
- L. Install differential-pressure-type flowmeter elements, with at least minimum straight lengths of pipe, upstream and downstream from element according to manufacturer's written instructions.
- M. Install permanent indicators on walls or brackets in accessible and readable positions.
- N. Install connection fittings in accessible locations for attachment to portable indicators.

- O. Install thermometers in the following locations:
 - 1. Inlet and outlet of each hydronic zone.
 - 2. Inlet and outlet of each hydronic boiler.
 - 3. Inlet and outlet of each hydronic coil in air-handling units.
 - 4. Two inlets and two outlets of each hydronic heat exchanger.
 - 5. Inlet and outlet of each thermal-storage tank.
 - 6. Refer to plans for additional locations.
- P. Install pressure gages in the following locations:
 - 1. Discharge of each pressure-reducing valve.
 - 2. Suction and discharge of each pump.
 - 3. Refer to plans for additional locations.

3.2 CONNECTIONS

- A. Install meters and gages adjacent to machines and equipment to allow service and maintenance of meters, gages, machines, and equipment.
- B. Connect flowmeter-system elements to meters.
- C. Connect flowmeter transmitters to meters.

3.3 ADJUSTING

- A. After installation, calibrate meters according to manufacturer's written instructions.
- B. Adjust faces of meters and gages to proper angle for best visibility.

3.4 THERMOMETER SCHEDULE

- A. Thermometers at inlet and outlet of each hydronic zone shall be the following:
 - 1. Industrial-style, liquid-in-glass type.
 - 2. Test plug with EPDM self-sealing rubber inserts.
- B. Thermometers at inlet and outlet of each hydronic boiler shall be the following:
 - 1. Industrial-style, liquid-in-glass type.
 - 2. Test plug with EPDM self-sealing rubber inserts.
- C. Thermometers at inlet and outlet of each hydronic coil in air-handling units and built-up central systems shall be one of the following:
 - 1. Sealed, bimetallic-actuated type.
 - 2. Industrial-style, liquid-in-glass type.
 - 3. Test plug with EPDM self-sealing rubber inserts.
- D. Thermometers at inlets and outlets of each hydronic heat exchanger shall be one of the following:

1. Sealed, bimetallic-actuated type.
 2. Industrial-style, liquid-in-glass type.
 3. Test plug with EPDM self-sealing rubber inserts.
- E. Thermometers at inlet and outlet of each thermal-storage tank shall be one of the following:
1. Sealed, bimetallic-actuated type.
 2. Industrial-style, liquid-in-glass type.
 3. Test plug with EPDM self-sealing rubber inserts.
- F. Thermometer stems shall be of length to match thermowell insertion length.

3.5 THERMOMETER SCALE-RANGE SCHEDULE

- A. Scale Range for Heating, Hot-Water Piping: 30 to 240 deg F and 0 to plus 115 deg C.
- B. Scale Range for Steam and Steam-Condensate Piping: 50 to 400 deg F and 0 to 200 deg C.

3.6 PRESSURE-GAGE SCHEDULE

- A. Pressure gages at discharge of each pressure-reducing valve shall be the following:
1. Liquid-filled, direct-mounted, metal case.
 2. Test plug with EPDM self-sealing rubber inserts.
- B. Pressure gages at suction and discharge of each pump shall be the following:
1. Liquid-filled, direct-mounted, metal case.
 2. Test plug with EPDM self-sealing rubber inserts.

3.7 PRESSURE-GAGE SCALE-RANGE SCHEDULE

- A. Scale Range for Heating, Hot-Water Piping: 0 to 100 psi.
- B. Scale Range for Steam Piping: 0 to 100 psi.

END OF SECTION

SECTION 230529
HANGERS AND SUPPORTS FOR HVAC PIPING AND EQUIPMENT

PART 1 - GENERAL

1.1 RELATED DOCUMENTS

- A. Drawings and general provisions of the Contract, including General and Supplementary Conditions apply to this Section.

1.2 SUMMARY

- A. Section Includes:

- 1. Metal pipe hangers and supports.
- 2. Trapeze pipe hangers.
- 3. Metal framing systems.
- 4. Fastener systems.
- 5. Equipment supports.

- B. Related Sections:

- 1. Division 05 Section "Metal Fabrications" for structural-steel shapes and plates for trapeze hangers for pipe and equipment supports.

1.3 DEFINITIONS

- A. MSS: Manufacturers Standardization Society of The Valve and Fittings Industry Inc.

1.4 PERFORMANCE REQUIREMENTS

- A. Delegated Design: Design trapeze pipe hangers and equipment supports, including comprehensive engineering analysis by a qualified professional engineer, using performance requirements and design criteria indicated.
- B. Structural Performance: Hangers and supports for HVAC piping and equipment shall withstand the effects of gravity loads and stresses within limits and under conditions indicated according to ASCE/SEI 7.
 - 1. Design supports for multiple pipes, including pipe stands, capable of supporting combined weight of supported systems, system contents, and test water.
 - 2. Design equipment supports capable of supporting combined operating weight of supported equipment and connected systems and components.
 - 3. Design seismic-restraint hangers and supports for piping and equipment and obtain approval from authorities having jurisdiction.

1.5 SUBMITTALS

- A. Product Data: For each type of product indicated.
- B. Shop Drawings: Show fabrication and installation details and include calculations for the following; include Product Data for components:
 - 1. Trapeze pipe hangers.
 - 2. Metal framing systems.
 - 3. Equipment supports.
- C. Delegated-Design Submittal: For trapeze hangers indicated to comply with performance requirements and design criteria, including analysis data signed and sealed by the qualified professional engineer responsible for their preparation.
 - 1. Detail fabrication and assembly of trapeze hangers.
 - 2. Design Calculations: Calculate requirements for designing trapeze hangers.
- D. Welding certificates.

1.6 QUALITY ASSURANCE

- A. Structural Steel Welding Qualifications: Qualify procedures and personnel according to AWS D1.1/D1.1M, "Structural Welding Code - Steel."
- B. Pipe Welding Qualifications: Qualify procedures and operators according to ASME Boiler and Pressure Vessel Code.

PART 2 - PRODUCTS

2.1 METAL PIPE HANGERS AND SUPPORTS

- A. Carbon-Steel Pipe Hangers and Supports:
 - 1. Description: MSS SP-58, Types 1 through 58, factory-fabricated components.
 - 2. Galvanized Metallic Coatings: Pregalvanized or hot dipped.
 - 3. Nonmetallic Coatings: Plastic coating, jacket, or liner.
 - 4. Padded Hangers: Hanger with fiberglass or other pipe insulation pad or cushion to support bearing surface of piping.
 - 5. Hanger Rods: Continuous-thread rod, nuts, and washer made of stainless steel.
- B. Stainless-Steel Pipe Hangers and Supports:
 - 1. Description: MSS SP-58, Types 1 through 58, factory-fabricated components.
 - 2. Padded Hangers: Hanger with fiberglass or other pipe insulation pad or cushion to support bearing surface of piping.
 - 3. Hanger Rods: Continuous-thread rod, nuts, and washer made of stainless steel.
- C. Copper Pipe Hangers:

1. Description: MSS SP-58, Types 1 through 58, copper-coated-steel, factory-fabricated components.
2. Hanger Rods: Continuous-thread rod, nuts, and washer made of stainless steel.

2.2 TRAPEZE PIPE HANGERS

- A. Description: MSS SP-69, Type 59, shop- or field-fabricated pipe-support assembly made from structural carbon-steel shapes with MSS SP-58 carbon-steel hanger rods, nuts, saddles, and U-bolts.

2.3 METAL FRAMING SYSTEMS

- A. MFMA Manufacturer Metal Framing Systems:

1. Manufacturers: Subject to compliance with requirements, provide products by one of the following:
 - a. Allied Tube & Conduit.
 - b. Cooper B-Line, Inc.
 - c. Flex-Strut Inc.
 - d. GS Metals Corp.
 - e. Thomas & Betts Corporation.
 - f. Unistrut Corporation; Tyco International, Ltd.
 - g. Wesanco, Inc.
2. Description: Shop- or field-fabricated pipe-support assembly for supporting multiple parallel pipes.
3. Standard: MFMA-4.
4. Channels: Continuous slotted steel channel with intumed lips.
5. Channel Nuts: Formed or stamped steel nuts or other devices designed to fit into channel slot and, when tightened, prevent slipping along channel.
6. Hanger Rods: Continuous-thread rod, nuts, and washer made of stainless steel.
7. Paint Coating: Epoxy.
8. Plastic Coating: PVC.

2.4 FASTENER SYSTEMS

- A. Mechanical-Expansion Anchors: Insert-wedge-type, stainless-steel anchors, for use in hardened portland cement concrete; with pull-out, tension, and shear capacities appropriate for supported loads and building materials where used.

2.5 EQUIPMENT SUPPORTS

- A. Description: Welded, shop- or field-fabricated equipment support made from structural carbon-steel shapes.

2.6 MISCELLANEOUS MATERIALS

- A. Structural Steel: ASTM A 36/A 36M, carbon-steel plates, shapes, and bars; black and galvanized.

PART 3 - EXECUTION

3.1 HANGER AND SUPPORT INSTALLATION

- A. Metal Pipe-Hanger Installation: Comply with MSS SP-69 and MSS SP-89. Install hangers, supports, clamps, and attachments as required to properly support piping from the building structure.
- B. Metal Trapeze Pipe-Hanger Installation: Comply with MSS SP-69 and MSS SP-89. Arrange for grouping of parallel runs of horizontal piping, and support together on field-fabricated trapeze pipe hangers.
 - 1. Pipes of Various Sizes: Support together and space trapezes for smallest pipe size or install intermediate supports for smaller diameter pipes as specified for individual pipe hangers.
 - 2. Field fabricate from ASTM A 36/A 36M, carbon-steel shapes selected for loads being supported. Weld steel according to AWS D1.1/D1.1M.
- C. Metal Framing System Installation: Arrange for grouping of parallel runs of piping, and support together on field-assembled metal framing systems.
- D. Fastener System Installation:
 - 1. Install mechanical-expansion anchors in concrete after concrete is placed and completely cured. Install fasteners according to manufacturer's written instructions.
- E. Install hangers and supports complete with necessary attachments, inserts, bolts, rods, nuts, washers, and other accessories.
- F. Equipment Support Installation: Fabricate from welded-structural-steel shapes.
- G. Install hangers and supports to allow controlled thermal and seismic movement of piping systems, to permit freedom of movement between pipe anchors, and to facilitate action of expansion joints, expansion loops, expansion bends, and similar units.
- H. Install lateral bracing with pipe hangers and supports to prevent swaying.
- I. Install building attachments within concrete slabs or attach to structural steel. Install additional attachments at concentrated loads, including valves, flanges, and strainers, NPS 2-1/2 and larger and at changes in direction of piping. Install concrete inserts before concrete is placed; fasten inserts to forms and install reinforcing bars through openings at top of inserts.

- J. Load Distribution: Install hangers and supports so that piping live and dead loads and stresses from movement will not be transmitted to connected equipment.
- K. Pipe Slopes: Install hangers and supports to provide indicated pipe slopes and to not exceed maximum pipe deflections allowed by ASME B31.9 for building services piping.
- L. Insulated Piping:
 - 1. Attach clamps and spacers to piping.
 - a. Piping Operating above Ambient Air Temperature: Clamp may project through insulation.
 - b. Piping Operating below Ambient Air Temperature: Use thermal-hanger shield insert with clamp sized to match OD of insert.
 - c. Do not exceed pipe stress limits allowed by ASME B31.9 for building services piping.
 - 2. Install MSS SP-58, Type 39, protection saddles if insulation without vapor barrier is indicated. Fill interior voids with insulation that matches adjoining insulation.
 - a. Option: Thermal-hanger shield inserts may be used. Include steel weight-distribution plate for pipe NPS 4 and larger if pipe is installed on rollers.
 - 3. Install MSS SP-58, Type 40, protective shields on cold piping with vapor barrier. Shields shall span an arc of 180 degrees.
 - a. Option: Thermal-hanger shield inserts may be used. Include steel weight-distribution plate for pipe NPS 4 and larger if pipe is installed on rollers.
 - 4. Shield Dimensions for Pipe: Not less than the following:
 - a. NPS 1/4 to NPS 3-1/2: 12 inches long and 0.048 inch thick.
 - b. NPS 4: 12 inches long and 0.06 inch thick.
 - c. NPS 5 and NPS 6: 18 inches long and 0.06 inch thick.
 - d. NPS 8 to NPS 14: 24 inches long and 0.075 inch thick.
 - e. NPS 16 to NPS 24: 24 inches long and 0.105 inch thick.

3.2 EQUIPMENT SUPPORTS

- A. Fabricate structural-steel stands to suspend equipment from structure overhead or to support equipment above floor.
- B. Provide lateral bracing, to prevent swaying, for equipment supports.

3.3 METAL FABRICATIONS

- A. Cut, drill, and fit miscellaneous metal fabrications for trapeze pipe hangers and equipment supports.

- B. Fit exposed connections together to form hairline joints. Field weld connections that cannot be shop welded because of shipping size limitations.
- C. Field Welding: Comply with AWS D1.1/D1.1M procedures for shielded, metal arc welding; appearance and quality of welds; and methods used in correcting welding work; and with the following:
 - 1. Use materials and methods that minimize distortion and develop strength and corrosion resistance of base metals.
 - 2. Obtain fusion without undercut or overlap.
 - 3. Remove welding flux immediately.
 - 4. Finish welds at exposed connections so no roughness shows after finishing and so contours of welded surfaces match adjacent contours.

3.4 ADJUSTING

- A. Hanger Adjustments: Adjust hangers to distribute loads equally on attachments and to achieve indicated slope of pipe.
- B. Trim excess length of continuous-thread hanger and support rods to 1-1/2 inches.

3.5 PAINTING

- A. Touchup: Clean field welds and abraded areas of shop paint. Paint exposed areas immediately after erecting hangers and supports. Use same materials as used for shop painting. Comply with SSPC-PA 1 requirements for touching up field-painted surfaces.
 - 1. Apply paint by brush or spray to provide a minimum dry film thickness of 2.0 mils.
- B. Touchup: Cleaning and touchup painting of field welds, bolted connections, and abraded areas of shop paint on miscellaneous metal are specified in Division 09 painting Sections.
- C. Galvanized Surfaces: Clean welds, bolted connections, and abraded areas and apply galvanizing-repair paint to comply with ASTM A 780.

3.6 HANGER AND SUPPORT SCHEDULE

- A. Specific hanger and support requirements are in Sections specifying piping systems and equipment.
- B. Comply with MSS SP-69 for pipe-hanger selections and applications that are not specified in piping system Sections.
- C. Use hangers and supports with galvanized metallic coatings for piping and equipment that will not have field-applied finish.

- D. Use nonmetallic coatings on attachments for electrolytic protection where attachments are in direct contact with copper tubing.
- E. Use padded hangers for piping that is subject to scratching.
- F. Horizontal-Piping Hangers and Supports: Unless otherwise indicated and except as specified in piping system Sections, install the following types:
 - 1. Adjustable, Steel Clevis Hangers (MSS Type 1): For suspension of noninsulated or insulated, stationary pipes NPS 1/2 to NPS 30.
 - 2. Yoke-Type Pipe Clamps (MSS Type 2): For suspension of up to 1050 deg F, pipes NPS 4 to NPS 24, requiring up to 4 inches of insulation.
 - 3. Carbon- or Alloy-Steel, Double-Bolt Pipe Clamps (MSS Type 3): For suspension of pipes NPS 3/4 to NPS 36, requiring clamp flexibility and up to 4 inches of insulation.
 - 4. Steel Pipe Clamps (MSS Type 4): For suspension of cold and hot pipes NPS 1/2 to NPS 24 if little or no insulation is required.
 - 5. Pipe Hangers (MSS Type 5): For suspension of pipes NPS 1/2 to NPS 4, to allow off-center closure for hanger installation before pipe erection.
 - 6. Adjustable, Swivel Split- or Solid-Ring Hangers (MSS Type 6): For suspension of noninsulated, stationary pipes NPS 3/4 to NPS 8.
 - 7. Adjustable, Steel Band Hangers (MSS Type 7): For suspension of noninsulated, stationary pipes NPS 1/2 to NPS 8.
 - 8. Adjustable Band Hangers (MSS Type 9): For suspension of noninsulated, stationary pipes NPS 1/2 to NPS 8.
 - 9. Adjustable, Swivel-Ring Band Hangers (MSS Type 10): For suspension of noninsulated, stationary pipes NPS 1/2 to NPS 8.
 - 10. Split Pipe Ring with or without Turnbuckle Hangers (MSS Type 11): For suspension of noninsulated, stationary pipes NPS 3/8 to NPS 8.
 - 11. Extension Hinged or Two-Bolt Split Pipe Clamps (MSS Type 12): For suspension of noninsulated, stationary pipes NPS 3/8 to NPS 3.
 - 12. U-Bolts (MSS Type 24): For support of heavy pipes NPS 1/2 to NPS 30.
 - 13. Clips (MSS Type 26): For support of insulated pipes not subject to expansion or contraction.
 - 14. Pipe Saddle Supports (MSS Type 36): For support of pipes NPS 4 to NPS 36, with steel-pipe base stanchion support and cast-iron floor flange or carbon-steel plate.
 - 15. Pipe Stanchion Saddles (MSS Type 37): For support of pipes NPS 4 to NPS 36, with steel-pipe base stanchion support and cast-iron floor flange or carbon-steel plate, and with U-bolt to retain pipe.
 - 16. Adjustable Pipe Saddle Supports (MSS Type 38): For stanchion-type support for pipes NPS 2-1/2 to NPS 36 if vertical adjustment is required, with steel-pipe base stanchion support and cast-iron floor flange.
 - 17. Single-Pipe Rolls (MSS Type 41): For suspension of pipes NPS 1 to NPS 30, from two rods if longitudinal movement caused by expansion and contraction might occur.
 - 18. Adjustable Roller Hangers (MSS Type 43): For suspension of pipes NPS 2-1/2 to NPS 24, from single rod if horizontal movement caused by expansion and contraction might occur.

19. Complete Pipe Rolls (MSS Type 44): For support of pipes NPS 2 to NPS 42 if longitudinal movement caused by expansion and contraction might occur but vertical adjustment is not necessary.
 20. Pipe Roll and Plate Units (MSS Type 45): For support of pipes NPS 2 to NPS 24 if small horizontal movement caused by expansion and contraction might occur and vertical adjustment is not necessary.
 21. Adjustable Pipe Roll and Base Units (MSS Type 46): For support of pipes NPS 2 to NPS 30 if vertical and lateral adjustment during installation might be required in addition to expansion and contraction.
- G. Vertical-Piping Clamps: Unless otherwise indicated and except as specified in piping system Sections, install the following types:
1. Extension Pipe or Riser Clamps (MSS Type 8): For support of pipe risers NPS 3/4 to NPS 24.
 2. Carbon- or Alloy-Steel Riser Clamps (MSS Type 42): For support of pipe risers NPS 3/4 to NPS 24 if longer ends are required for riser clamps.
- H. Hanger-Rod Attachments: Unless otherwise indicated and except as specified in piping system Sections, install the following types:
1. Steel Turnbuckles (MSS Type 13): For adjustment up to 6 inches for heavy loads.
 2. Steel Clevises (MSS Type 14): For 120 to 450 deg F piping installations.
 3. Swivel Turnbuckles (MSS Type 15): For use with MSS Type 11, split pipe rings.
 4. Malleable-Iron Sockets (MSS Type 16): For attaching hanger rods to various types of building attachments.
 5. Steel Weldless Eye Nuts (MSS Type 17): For 120 to 450 deg F piping installations.
- I. Building Attachments: Unless otherwise indicated and except as specified in piping system Sections, install the following types:
1. Steel or Malleable Concrete Inserts (MSS Type 18): For upper attachment to suspend pipe hangers from concrete ceiling.
 2. Top-Beam C-Clamps (MSS Type 19): For use under roof installations with bar-joint construction, to attach to top flange of structural shape.
 3. Side-Beam or Channel Clamps (MSS Type 20): For attaching to bottom flange of beams, channels, or angles.
 4. Center-Beam Clamps (MSS Type 21): For attaching to center of bottom flange of beams.
 5. Welded Beam Attachments (MSS Type 22): For attaching to bottom of beams if loads are considerable and rod sizes are large.
 6. C-Clamps (MSS Type 23): For structural shapes.
 7. Top-Beam Clamps (MSS Type 25): For top of beams if hanger rod is required tangent to flange edge.
 8. Side-Beam Clamps (MSS Type 27): For bottom of steel I-beams.
 9. Steel-Beam Clamps with Eye Nuts (MSS Type 28): For attaching to bottom of steel I-beams for heavy loads.
 10. Linked-Steel Clamps with Eye Nuts (MSS Type 29): For attaching to bottom of steel I-beams for heavy loads, with link extensions.
 11. Malleable-Beam Clamps with Extension Pieces (MSS Type 30): For attaching to structural steel.

12. Welded-Steel Brackets: For support of pipes from below or for suspending from above by using clip and rod. Use one of the following for indicated loads:
 - a. Light (MSS Type 31): 750 lb.
 - b. Medium (MSS Type 32): 1500 lb.
 - c. Heavy (MSS Type 33): 3000 lb.
 13. Side-Beam Brackets (MSS Type 34): For sides of steel or wooden beams.
 14. Plate Lugs (MSS Type 57): For attaching to steel beams if flexibility at beam is required.
 15. Horizontal Travelers (MSS Type 58): For supporting piping systems subject to linear horizontal movement where headroom is limited.
- J. Saddles and Shields: Unless otherwise indicated and except as specified in piping system Sections, install the following types:
1. Steel-Pipe-Covering Protection Saddles (MSS Type 39): To fill interior voids with insulation that matches adjoining insulation.
 2. Protection Shields (MSS Type 40): Of length recommended in writing by manufacturer to prevent crushing insulation.
 3. Thermal-Hanger Shield Inserts: For supporting insulated pipe.
- K. Spring Hangers and Supports: Unless otherwise indicated and except as specified in piping system Sections, install the following types:
1. Restraint-Control Devices (MSS Type 47): Where indicated to control piping movement.
 2. Spring Cushions (MSS Type 48): For light loads if vertical movement does not exceed 1-1/4 inches.
 3. Spring-Cushion Roll Hangers (MSS Type 49): For equipping Type 41, roll hanger with springs.
 4. Spring Sway Braces (MSS Type 50): To retard sway, shock, vibration, or thermal expansion in piping systems.
 5. Variable-Spring Hangers (MSS Type 51): Preset to indicated load and limit variability factor to 25 percent to allow expansion and contraction of piping system from hanger.
 6. Variable-Spring Base Supports (MSS Type 52): Preset to indicated load and limit variability factor to 25 percent to allow expansion and contraction of piping system from base support.
 7. Variable-Spring Trapeze Hangers (MSS Type 53): Preset to indicated load and limit variability factor to 25 percent to allow expansion and contraction of piping system from trapeze support.
 8. Constant Supports: For critical piping stress and if necessary to avoid transfer of stress from one support to another support, critical terminal, or connected equipment. Include auxiliary stops for erection, hydrostatic test, and load-adjustment capability. These supports include the following types:
 - a. Horizontal (MSS Type 54): Mounted horizontally.
 - b. Vertical (MSS Type 55): Mounted vertically.
 - c. Trapeze (MSS Type 56): Two vertical-type supports and one trapeze member.

- L. Comply with MSS SP-69 for trapeze pipe-hanger selections and applications that are not specified in piping system Sections.
- M. Comply with MFMA-103 for metal framing system selections and applications that are not specified in piping system Sections.
- N. Use mechanical-expansion anchors instead of building attachments where required in concrete construction.

END OF SECTION

SECTION 23 05 53
IDENTIFICATION FOR HVAC PIPING AND EQUIPMENT

PART 1 - GENERAL

1.1 RELATED DOCUMENTS

- A. Drawings and general provisions of the Contract, including General and Supplementary Conditions apply to this Section.

1.2 SUMMARY

- A. Section Includes:

- 1. Equipment labels.
- 2. Pipe labels.
- 3. Valve tags.

1.3 SUBMITTALS

- A. Product Data: For each type of product indicated.
- B. Valve numbering scheme.
- C. Valve Schedules: For each piping system to be included in maintenance manuals.

PART 2 - PRODUCTS

2.1 EQUIPMENT LABELS

- A. Plastic Labels for Indoor Equipment:

- 1. Material and Thickness: Multilayer, multicolor, plastic labels for mechanical engraving, 1/8 inch thick, and having predrilled holes for attachment hardware.
- 2. Letter Color: Black.
- 3. Background Color: White.
- 4. Maximum Temperature: Able to withstand temperatures up to 160 deg F.
- 5. Minimum Label Size: Length and width vary for required label content, but not less than 2-1/2 by 3/4 inch.
- 6. Minimum Letter Size: 1/2 inch. Include secondary lettering two-thirds to three-fourths the size of principal lettering.
- 7. Fasteners: Stainless-steel rivets or self-tapping screws.
- 8. Adhesive: Contact-type permanent adhesive, compatible with label and with substrate.

- B. Label Content: Include equipment's Drawing designation or unique equipment number.

- C. Equipment Label Schedule: For each item of equipment to be labeled, on 8-1/2-by-11-inch bond paper. Tabulate equipment identification number and identify Drawing numbers where equipment is indicated (plans, details, and schedules), plus the Specification Section number and title where equipment is specified. Equipment schedule shall be included in operation and maintenance data.

2.2 PIPE LABELS

- A. General Requirements for Manufactured Pipe Labels: Preprinted, color-coded, with lettering indicating service, and showing flow direction.
- B. Pretensioned Pipe Labels: Precoiled, semirigid plastic formed to cover full circumference of pipe and to attach to pipe without fasteners or adhesive.
- C. Self-Adhesive Pipe Labels: Printed plastic with contact-type, permanent-adhesive backing.
- D. Pipe Label Contents: Include identification of piping service using same designations or abbreviations as used on Drawings, pipe size, and an arrow indicating flow direction.
 - 1. Flow-Direction Arrows: Integral with piping system service lettering to accommodate both directions, or as separate unit on each pipe label to indicate flow direction.
 - 2. Lettering Size: At least 1-1/2 inches high.

2.3 VALVE TAGS

- A. Valve Tags: Stamped or engraved with 1/4-inch letters for piping system abbreviation and 1/2-inch numbers.
 - 1. Tag Material: Brass, 0.032-inch or anodized aluminum, 0.032-inch minimum thickness, and having predrilled or stamped holes for attachment hardware.
 - 2. Fasteners: Brass wire-link or beaded chain; or S-hook.
- B. Valve Schedules: For each piping system, on 8-1/2-by-11-inch bond paper. Tabulate valve number, piping system, system abbreviation (as shown on valve tag), location of valve (room or space), normal-operating position (open, closed, or modulating), and variations for identification. Mark valves for emergency shutoff and similar special uses.
 - 1. Valve-tag schedule shall be included in operation and maintenance data.

PART 3 - EXECUTION

3.1 PREPARATION

- A. Clean piping and equipment surfaces of substances that could impair bond of identification devices, including dirt, oil, grease, release agents, and incompatible primers, paints, and encapsulants.

3.2 EQUIPMENT LABEL INSTALLATION

- A. Install or permanently fasten labels on each major item of mechanical equipment.
- B. Locate equipment labels where accessible and visible.

3.3 PIPE LABEL INSTALLATION

- A. Piping Color-Coding: Painting of piping is specified in Division 09 Section "Interior Painting."
- B. Locate pipe labels where piping is exposed or above accessible ceilings in finished spaces; machine rooms; accessible maintenance spaces such as shafts, tunnels, and plenums; and exterior exposed locations as follows:
 - 1. Near each valve and control device.
 - 2. Near each branch connection, excluding short takeoffs for fixtures and terminal units. Where flow pattern is not obvious, mark each pipe at branch.
 - 3. Near penetrations through walls, floors, ceilings, and inaccessible enclosures.
 - 4. At access doors, manholes, and similar access points that permit view of concealed piping.
 - 5. Near major equipment items and other points of origination and termination.
 - 6. Spaced at maximum intervals of 20 feet along each run. Reduce intervals to 10 feet in areas of congested piping and equipment.
 - 7. On piping above removable acoustical ceilings. Omit intermediately spaced labels.
- C. Pipe Label Color Schedule:
 - 1. Chilled-Water Piping:
 - a. Background Color: Blue
 - b. Letter Color: White
 - 2. System-Water Piping:
 - a. Background Color: Green
 - b. Letter Color: White
 - 3. Heating Water Piping:
 - a. Background Color: Red

- b. Letter Color: White

3.4 VALVE-TAG INSTALLATION

- A. Install tags on valves and control devices in piping systems, except check valves; valves within factory-fabricated equipment units; shutoff valves; faucets; convenience and lawn-watering hose connections; and HVAC terminal devices and similar roughing-in connections of end-use fixtures and units. List tagged valves in a valve schedule.
- B. Valve-Tag Application Schedule: Tag valves according to size, shape, and color scheme and with captions similar to those indicated in the following subparagraphs:
 - 1. Valve-Tag Size and Shape:
 - a. Chilled Water: 2 inches, round
 - b. System: 2 inches, round
 - c. Hot Water: 2 inches, round
 - d. Gas: 2 inches, round
 - 2. Valve-Tag Color:
 - a. Chilled Water: Natural
 - b. System Water: Natural
 - c. Hot Water: Natural
 - d. Gas: Natural
 - 3. Letter Color:
 - a. Chilled Water: Black
 - b. System Water: Black
 - c. Hot Water: Black
 - d. Gas: Black

END OF SECTION

SECTION 230553
IDENTIFICATION FOR HVAC PIPING AND EQUIPMENT

PART 1 - GENERAL

1.1 RELATED DOCUMENTS

- A. Drawings and general provisions of the Contract, including General and Supplementary Conditions and Division 01 Specification Sections, apply to this Section.

1.2 SUMMARY

- A. Section Includes:
 - 1. Equipment labels.
 - 2. Warning signs and labels.
 - 3. Pipe labels.
 - 4. Duct labels.
 - 5. Valve tags.
 - 6. Warning tags.

1.3 SUBMITTALS

- A. Product Data: For each type of product indicated.
- B. Samples: For color, letter style, and graphic representation required for each identification material and device.
- C. Equipment Label Schedule: Include a listing of all equipment to be labeled with the proposed content for each label.
- D. Valve numbering scheme.
- E. Valve Schedules: For each piping system to include in maintenance manuals.

1.4 COORDINATION

- A. Coordinate installation of identifying devices with completion of covering and painting of surfaces where devices are to be applied.
- B. Coordinate installation of identifying devices with locations of access panels and doors.
- C. Install identifying devices before installing acoustical ceilings and similar concealment.

PART 2 - PRODUCTS

2.1 EQUIPMENT LABELS

A. Metal Labels for Equipment:

1. Material and Thickness: Aluminum, 0.032-inch minimum thickness, and having predrilled or stamped holes for attachment hardware.
2. Minimum Label Size: Length and width vary for required label content, but not less than 2-1/2 by 3/4 inch.
3. Minimum Letter Size: 1/4 inch for name of units if viewing distance is less than 24 inches, 1/2 inch for viewing distances up to 72 inches, and proportionately larger lettering for greater viewing distances. Include secondary lettering two-thirds to three-fourths the size of principal lettering.
4. Fasteners: Stainless-steel rivets or self-tapping screws.
5. Adhesive: Contact-type permanent adhesive, compatible with label and with substrate.

2.2 PIPE LABELS

- #### A. General Requirements for Manufactured Pipe Labels: Preprinted, color-coded, with lettering indicating service, and showing flow direction.
- #### B. Pretensioned Pipe Labels: Precoiled, semirigid plastic formed to cover full circumference of pipe and to attach to pipe without fasteners or adhesive.
- #### C. Self-Adhesive Pipe Labels: Printed plastic with contact-type, permanent-adhesive backing.
- #### D. Pipe Label Contents: Include identification of piping service using same designations or abbreviations as used on Drawings, pipe size, and an arrow indicating flow direction.
1. Flow-Direction Arrows: Integral with piping system service lettering to accommodate both directions, or as separate unit on each pipe label to indicate flow direction.
 2. Lettering Size: At least 1-1/2 inches high.

2.3 VALVE TAGS

- #### A. Valve Tags: Stamped or engraved with 1/4-inch letters for piping system abbreviation and 1/2-inch numbers.
1. Tag Material: Aluminum, 0.032-inch minimum thickness, and having predrilled or stamped holes for attachment hardware.
 2. Fasteners: Brass wire-link or beaded chain; or S-hook.
- #### B. Valve Schedules: For each piping system, on 8-1/2-by-11-inch bond paper. Tabulate valve number, piping system, system abbreviation (as shown on valve tag), location of

valve (room or space), normal-operating position (open, closed, or modulating), and variations for identification. Mark valves for emergency shutoff and similar special uses.

1. Valve-tag schedule shall be included in operation and maintenance data.

2.4 WARNING TAGS

- A. Warning Tags: Preprinted or partially preprinted, accident-prevention tags, of plasticized card stock with matte finish suitable for writing.
 1. Size: 3 by 5-1/4 inches minimum
 2. Fasteners: Brass grommet and wire
 3. Nomenclature: Large-size primary caption such as "DANGER," "CAUTION," or "DO NOT OPERATE."
 4. Color: Yellow background with black lettering.

PART 3 - EXECUTION

3.1 PREPARATION

- A. Clean piping and equipment surfaces of substances that could impair bond of identification devices, including dirt, oil, grease, release agents, and incompatible primers, paints, and encapsulants.

3.2 EQUIPMENT LABEL INSTALLATION

- A. Install or permanently fasten labels on each major item of mechanical equipment.
- B. Locate equipment labels where accessible and visible.

3.3 PIPE LABEL INSTALLATION

- A. Locate pipe labels where piping is exposed or above accessible ceilings in finished spaces; machine rooms; accessible maintenance spaces such as shafts, tunnels, and plenums; and exterior exposed locations as follows:
 1. Near each valve and control device.
 2. Near each branch connection, excluding short takeoffs for fixtures and terminal units. Where flow pattern is not obvious, mark each pipe at branch.
 3. Near penetrations through walls, floors, ceilings, and inaccessible enclosures.
 4. At access doors, manholes, and similar access points that permit view of concealed piping.
 5. Near major equipment items and other points of origination and termination.
 6. Spaced at maximum intervals of 50 feet along each run. Reduce intervals to 25 feet in areas of congested piping and equipment.

7. On piping above removable acoustical ceilings. Omit intermediately spaced labels.

B. Pipe Label Color Schedule:

1. Chilled-Water Piping:
 - a. Background Color: Blue
 - b. Letter Color: White
2. Heating Water Piping:
 - a. Background Color: Green
 - b. Letter Color: White

3.4 VALVE-TAG INSTALLATION

- A. Install tags on valves and control devices in piping systems, except check valves; valves within factory-fabricated equipment units; shutoff valves; faucets; convenience and lawn-watering hose connections; and HVAC terminal devices and similar roughing-in connections of end-use fixtures and units. List tagged valves in a valve schedule.
- B. Valve-Tag Application Schedule: Tag valves according to size, shape, and color scheme and with captions similar to those indicated in the following subparagraphs:
 1. Valve-Tag Size and Shape:
 - a. Chilled Water: 1-1/2 inches round>.
 - b. Hot Water: 1-1/2 inches round>.
 2. Valve-Tag Color:
 - a. Chilled Water: Natural.
 - b. Hot Water: Natural.
 3. Letter Color:
 - a. Chilled Water: Black.
 - b. Hot Water: Black.

3.5 WARNING-TAG INSTALLATION

- A. Write required message on, and attach warning tags to, equipment and other items where required.

END OF SECTION

SECTION 23 05 93
TESTING, ADJUSTING, AND BALANCING FOR HVAC

PART 1 - GENERAL

1.1 SUMMARY

- A. Section Includes:
 - 1. Balancing Air Systems:
 - a. Constant-volume systems.
 - 2. Building Flush-Out Requirements

1.2 DEFINITIONS

- A. AABC: Associated Air Balance Council.
- B. NEBB: National Environmental Balancing Bureau.
- C. TAB: Testing, adjusting, and balancing.
- D. TABB: Testing, Adjusting, and Balancing Bureau.
- E. TAB Specialist: An entity engaged to perform TAB Work.

1.3 SUBMITTALS

- A. Certified TAB reports.

1.4 QUALITY ASSURANCE

- A. TAB Contractor Qualifications: Engage a TAB entity certified by AABC NEBB or TABB with a minimum of 15 years of successful testing, adjusting, and balancing experience.
 - 1. TAB Field Supervisor: Employee of the TAB contractor and certified by AABC NEBB or TABB.
 - 2. TAB Technician: Employee of the TAB contractor and who is certified by AABC NEBB or TABB as a TAB technician.
- B. Certify TAB field data reports and perform the following:
 - 1. Review field data reports to validate accuracy of data and to prepare certified TAB reports.
 - 2. Certify that the TAB team complied with the approved TAB plan and the procedures specified and referenced in this Specification.

- C. TAB Report Forms: Use standard TAB contractor's forms approved by Engineer.
- D. Instrumentation Type, Quantity, Accuracy, and Calibration: As described in ASHRAE 111, Section 5, "Instrumentation."

1.5 PROJECT CONDITIONS

- A. Full Owner Occupancy: Owner will occupy the site and existing building during entire TAB period. Cooperate with Owner during TAB operations to minimize conflicts with Owner's operations.

1.6 COORDINATION

- A. Notice: Provide seven days' advance notice for each test. Include scheduled test dates and times.
- B. Perform TAB after leakage and pressure tests on air and water distribution systems have been satisfactorily completed.

PART 2 - PRODUCTS (Not Applicable)

PART 3 - EXECUTION

3.1 EXAMINATION

- A. Examine the Contract Documents to become familiar with Project requirements and to discover conditions in systems' designs that may preclude proper TAB of systems and equipment.
- B. Examine systems for installed balancing devices, such as test ports, gage cocks, thermometer wells, flow-control devices, balancing valves and fittings, and manual volume dampers. Verify that locations of these balancing devices are accessible.
- C. Examine the approved submittals for HVAC systems and equipment.
- D. Examine design data including HVAC system descriptions, statements of design assumptions for environmental conditions and systems' output, and statements of philosophies and assumptions about HVAC system and equipment controls.
- E. Examine equipment performance data including fan and pump curves.
 - 1. Relate performance data to Project conditions and requirements, including system effects that can create undesired or unpredicted conditions that cause reduced capacities in all or part of a system.
 - 2. Calculate system-effect factors to reduce performance ratings of HVAC equipment when installed under conditions different from the conditions used to

rate equipment performance. To calculate system effects for air systems, use tables and charts found in AMCA 201, "Fans and Systems," or in SMACNA's "HVAC Systems - Duct Design." Compare results with the design data and installed conditions.

- F. Examine system and equipment installations and verify that field quality-control testing, cleaning, and adjusting specified in individual Sections have been performed.
- G. Examine test reports specified in individual system and equipment Sections.
- H. Examine HVAC equipment and filters and verify that bearings are greased, belts are aligned and tight, and equipment with functioning controls is ready for operation.
- I. Examine heat-transfer coils for correct piping connections and for clean and straight fins.
- J. Examine operating safety interlocks and controls on HVAC equipment.
- K. Report deficiencies discovered before and during performance of TAB procedures. Observe and record system reactions to changes in conditions. Record default set points if different from indicated values.

3.2 PREPARATION

- A. Prepare a TAB plan that includes strategies and step-by-step procedures.
- B. Complete system-readiness checks and prepare reports. Verify the following:
 - 1. Permanent electrical-power wiring is complete.
 - 2. Automatic temperature-control systems are operational.
 - 3. Equipment and duct access doors are securely closed.
 - 4. Balance, smoke, and fire dampers are open.
 - 5. Ceilings are installed in critical areas where air-pattern adjustments are required and access to balancing devices is provided.
 - 6. Windows and doors can be closed so indicated conditions for system operations can be met.

3.3 GENERAL PROCEDURES FOR TESTING AND BALANCING

- A. Perform testing and balancing procedures on each system according to the procedures contained in ASHRAE 111 and in this Section.
 - 1. Comply with requirements in ASHRAE 62.1-2004, Section 7.2.2, "Air Balancing."
- B. Cut insulation, ducts, pipes, and equipment cabinets for installation of test probes to the minimum extent necessary for TAB procedures.
 - 1. After testing and balancing, patch probe holes in ducts with same material and thickness as used to construct ducts.

2. Install and join new insulation that matches removed materials. Restore insulation, coverings, vapor barrier, and finish according to Division 23 Section "HVAC Insulation."
- C. Mark equipment and balancing devices, including damper-control positions, valve position indicators, fan-speed-control levers, and similar controls and devices, with paint or other suitable, permanent identification material to show final settings.
- D. Take and report testing and balancing measurements in inch-pound (IP) units.

3.4 GENERAL PROCEDURES FOR BALANCING AIR SYSTEMS

- A. Prepare test reports for both fans and outlets. Obtain manufacturer's outlet factors and recommended testing procedures. Crosscheck the summation of required outlet volumes with required fan volumes.
- B. Prepare schematic diagrams of systems' "as-built" duct layouts.
- C. Determine the best locations in main and branch ducts for accurate duct-airflow measurements.
- D. Check airflow patterns from the outdoor-air louvers and dampers and the return- and exhaust-air dampers through the supply-fan discharge and mixing dampers.
- E. Locate start-stop and disconnect switches, electrical interlocks, and motor starters.
- F. Verify that motor starters are equipped with properly sized thermal protection.
- G. Check dampers for proper position to achieve desired airflow path.
- H. Check for airflow blockages.
- I. Check condensate drains for proper connections and functioning.
- J. Check for proper sealing of air-handling-unit components.
- K. Verify that air duct system is sealed as specified in Division 23 Section "Metal Ducts."

3.5 PROCEDURES FOR CONSTANT-VOLUME AIR SYSTEMS

- A. Adjust fans to deliver total indicated airflows within the maximum allowable fan speed listed by fan manufacturer.
 1. Measure total airflow.
 - a. Where sufficient space in ducts is unavailable for Pitot-tube traverse measurements, measure airflow at terminal outlets and inlets and calculate the total airflow.

2. Measure fan static pressures as follows to determine actual static pressure:
 - a. Measure outlet static pressure as far downstream from the fan as practical and upstream from restrictions in ducts such as elbows and transitions.
 - b. Measure static pressure directly at the fan outlet or through the flexible connection.
 - c. Measure inlet static pressure of single-inlet fans in the inlet duct as near the fan as possible, upstream from the flexible connection, and downstream from duct restrictions.
 - d. Measure inlet static pressure of double-inlet fans through the wall of the plenum that houses the fan.
3. Measure static pressure across each component that makes up an air-handling unit, rooftop unit, and other air-handling and -treating equipment.
 - a. Report the cleanliness status of filters and the time static pressures are measured.
4. Measure static pressures entering and leaving other devices, such as sound traps, heat-recovery equipment, and air washers, under final balanced conditions.
5. Review Record Documents to determine variations in design static pressures versus actual static pressures. Calculate actual system-effect factors. Recommend adjustments to accommodate actual conditions.
6. Obtain approval from Engineer for adjustment of fan speed higher or lower than indicated speed. Comply with requirements in Division 23 Sections for air-handling units for adjustment of fans, belts, and pulley sizes to achieve indicated air-handling-unit performance.
7. Do not make fan-speed adjustments that result in motor overload. Consult equipment manufacturers about fan-speed safety factors. Modulate dampers and measure fan-motor amperage to ensure that no overload will occur. Measure amperage in full-cooling, full-heating, economizer, and any other operating mode to determine the maximum required brake horsepower.

3.6 PROCEDURES FOR MOTORS

- A. Motors, 1/2 HP and Larger: Test at final balanced conditions and record the following data:
 1. Manufacturer's name, model number, and serial number.
 2. Motor horsepower rating.
 3. Motor rpm.
 4. Efficiency rating.
 5. Nameplate and measured voltage, each phase.
 6. Nameplate and measured amperage, each phase.
 7. Starter thermal-protection-element rating.
- B. Motors Driven by Variable-Frequency Controllers: Test for proper operation at speeds varying from minimum to maximum. Test the manual bypass of the controller to prove

proper operation. Record observations including name of controller manufacturer, model number, serial number, and nameplate data.

3.7 TOLERANCES

- A. Set HVAC system's air flow rates within the following tolerances:
 - 1. Supply, Return, and Exhaust Fans and Equipment with Fans: Plus or minus 10 percent.
 - 2. Air Outlets and Inlets: Plus or minus 10 percent.
 - 3. Outside Air Rates: Plus or minus 10 percent.

3.8 REPORTING

- A. Initial Construction-Phase Report: Based on examination of the Contract Documents as specified in "Examination" Article, prepare a report on the adequacy of design for systems' balancing devices. Recommend changes and additions to systems' balancing devices to facilitate proper performance measuring and balancing. Recommend changes and additions to HVAC systems and general construction to allow access for performance measuring and balancing devices.

3.9 FINAL REPORT

- A. General: Prepare a certified written report; tabulate and divide the report into separate sections for tested systems and balanced systems.
 - 1. Include a certification sheet at the front of the report's binder, signed and sealed by the certified testing and balancing engineer.
 - 2. Include a list of instruments used for procedures, along with proof of calibration.
- B. Final Report Contents: In addition to certified field-report data, include the following:
 - 1. Fan curves.
 - 2. Manufacturers' test data.
 - 3. Field test reports prepared by system and equipment installers.
 - 4. Other information relative to equipment performance; do not include Shop Drawings and product data.
- C. General Report Data: In addition to form titles and entries, include the following data:
 - 1. Title page.
 - 2. Name and address of the TAB contractor.
 - 3. Project name.
 - 4. Project location.
 - 5. Engineer's name and address.
 - 6. Contractor's name and address.
 - 7. Report date.

8. Signature of TAB supervisor who certifies the report.
 9. Table of Contents with the total number of pages defined for each section of the report. Number each page in the report.
 10. Summary of contents including the following:
 - a. Indicated versus final performance.
 - b. Notable characteristics of systems.
 - c. Description of system operation sequence if it varies from the Contract Documents.
 11. Nomenclature sheets for each item of equipment.
 12. Data for terminal units, including manufacturer's name, type, size, and fittings.
 13. Notes to explain why certain final data in the body of reports vary from indicated values.
 14. Test conditions for fans and pump performance forms including the following:
 - a. Settings for outdoor-, return-, and exhaust-air dampers.
 - b. Conditions of filters.
 - c. Cooling coil, wet- and dry-bulb conditions.
 - d. Face and bypass damper settings at coils.
 - e. Fan drive settings including settings and percentage of maximum pitch diameter.
 - f. Inlet vane settings for variable-air-volume systems.
 - g. Settings for supply-air, static-pressure controller.
 - h. Other system operating conditions that affect performance.
- D. System Diagrams: Include schematic layouts of air distribution systems. Present each system with single-line diagram and include the following:
1. Quantities of outdoor, supply, return, and exhaust airflows.
 2. Duct, outlet, and inlet sizes.
 3. Terminal units.
 4. Balancing stations.
 5. Position of balancing devices.

END OF SECTION

SECTION 23 07 00
HVAC INSULATION

PART 1 - GENERAL

1.1 RELATED DOCUMENTS

- A. Drawings and general provisions of the Contract, including General and Supplementary Conditions and Division 01 Specification Sections, apply to this Section.

1.2 SUMMARY

A. Section Includes:

- 1. Insulation Materials:
 - a. Calcium silicate.
 - b. Cellular glass.
 - c. Flexible elastomeric.
 - d. Mineral fiber.
- 2. Fire-rated insulation systems.
- 3. Insulating cements.
- 4. Adhesives.
- 5. Mastics.
- 6. Lagging adhesives.
- 7. Sealants.
- 8. Factory-applied jackets.
- 9. Field-applied fabric-reinforcing mesh.
- 10. Field-applied cloths.
- 11. Field-applied jackets.
- 12. Tapes.
- 13. Securements.
- 14. Corner angles.

B. Related Sections:

- 1. Division 21 Section "Fire-Suppression Systems Insulation."
- 2. Division 22 Section "Plumbing Insulation."
- 3. Division 23 Section "Metal Ducts" for duct liners.

1.3 SUBMITTALS

- A. Product Data: For each type of product indicated.

1.4 QUALITY ASSURANCE

- A. Installer Qualifications: Skilled mechanics who have successfully completed an apprenticeship program or another craft training program certified by the Department of Labor, Bureau of Apprenticeship and Training.
- B. Fire-Test-Response Characteristics: Insulation and related materials shall have fire-test-response characteristics indicated, as determined by testing identical products per ASTM E 84, by a testing and inspecting agency acceptable to authorities having jurisdiction. Factory label insulation and jacket materials and adhesive, mastic, tapes, and cement material containers, with appropriate markings of applicable testing and inspecting agency.
 - 1. Insulation Installed Indoors: Flame-spread index of 25 or less, and smoke-developed index of 50 or less.
 - 2. Insulation Installed Outdoors: Flame-spread index of 75 or less, and smoke-developed index of 150 or less.

1.5 DELIVERY, STORAGE, AND HANDLING

- A. Packaging: Insulation material containers shall be marked by manufacturer with appropriate ASTM standard designation, type and grade, and maximum use temperature.

1.6 COORDINATION

- A. Coordinate size and location of supports, hangers, and insulation shields specified in Division 23 Section "Hangers and Supports for HVAC Piping and Equipment."
- B. Coordinate clearance requirements with piping Installer for piping insulation application, duct Installer for duct insulation application, and equipment Installer for equipment insulation application. Before preparing piping and ductwork Shop Drawings, establish and maintain clearance requirements for installation of insulation and field-applied jackets and finishes and for space required for maintenance.

1.7 SCHEDULING

- A. Schedule insulation application after pressure testing systems and, where required, after installing and testing heat tracing. Insulation application may begin on segments that have satisfactory test results.
- B. Complete installation and concealment of plastic materials as rapidly as possible in each area of construction.

PART 2 - PRODUCTS

2.1 INSULATION MATERIALS

- A. Comply with requirements in Part 3 schedule articles for where insulating materials shall be applied.
- B. Products shall not contain asbestos, lead, mercury, or mercury compounds.
- C. Products that come in contact with stainless steel shall have a leachable chloride content of less than 50 ppm when tested according to ASTM C 871.
- D. Insulation materials for use on austenitic stainless steel shall be qualified as acceptable according to ASTM C 795.
- E. Foam insulation materials shall not use CFC or HCFC blowing agents in the manufacturing process.
- F. Calcium Silicate:
 - 1. Preformed Pipe Sections: Flat-, curved-, and grooved-block sections of noncombustible, inorganic, hydrous calcium silicate with a non-asbestos fibrous reinforcement. Comply with ASTM C 533, Type I.
 - 2. Flat-, curved-, and grooved-block sections of noncombustible, inorganic, hydrous calcium silicate with a non-asbestos fibrous reinforcement. Comply with ASTM C 533, Type I.
 - 3. Prefabricated Fitting Covers: Comply with ASTM C 450 and ASTM C 585 for dimensions used in preforming insulation to cover valves, elbows, tees, and flanges.
- G. Cellular Glass: Inorganic, incombustible, foamed or cellulated glass with annealed, rigid, hermetically sealed cells. Factory-applied jacket requirements are specified in "Factory-Applied Jackets" Article.
 - 1. Products: Subject to compliance with requirements, available products that may be incorporated into the Work include, but are not limited to, the following:
 - a. Cell-U-Foam Corporation; Ultra-CUF.
 - b. Pittsburgh Corning Corporation; Foamglas Super K.
 - 2. Block Insulation: ASTM C 552, Type I.
 - 3. Special-Shaped Insulation: ASTM C 552, Type III.
 - 4. Preformed Pipe Insulation without Jacket: Comply with ASTM C 552, Type II, Class 1.
 - 5. Preformed Pipe Insulation with Factory-Applied ASJ: Comply with ASTM C 552, Type II, Class 2.
 - 6. Factory fabricate shapes according to ASTM C 450 and ASTM C 585.

- H. Flexible Elastomeric: Closed-cell, sponge- or expanded-rubber materials. Comply with ASTM C 534, Type I for tubular materials and Type II for sheet materials.
1. Products: Subject to compliance with requirements, available products that may be incorporated into the Work include, but are not limited to, the following:
 - a. Aeroflex USA Inc.; Aerocel.
 - b. Armacell LLC; AP Armaflex.
 - c. RBX Corporation; Insul-Sheet 1800 and Insul-Tube 180.
- I. Mineral-Fiber Blanket Insulation: Mineral or glass fibers bonded with a thermosetting resin. Comply with ASTM C 553, Type II and ASTM C 1290, Type III with factory-applied FSK jacket. Factory-applied jacket requirements are specified in "Factory-Applied Jackets" Article.
1. Products: Subject to compliance with requirements, available products that may be incorporated into the Work include, but are not limited to, the following:
 - a. CertainTeed Corp.; Duct Wrap.
 - b. Johns Manville; Microlite.
 - c. Knauf Insulation; Duct Wrap.
 - d. Manson Insulation Inc.; Alley Wrap.
 - e. Owens Corning; All-Service Duct Wrap.
- J. Mineral-Fiber, Preformed Pipe Insulation:
1. Products: Subject to compliance with requirements, available products that may be incorporated into the Work include, but are not limited to, the following:
 - a. Fibrex Insulations Inc.; Coreplus 1200.
 - b. Johns Manville; Micro-Lok.
 - c. Knauf Insulation; 1000 Pipe Insulation.
 - d. Manson Insulation Inc.; Alley-K.
 - e. Owens Corning; Fiberglas Pipe Insulation.
 2. Type I, 850 deg F Materials: Mineral or glass fibers bonded with a thermosetting resin. Comply with ASTM C 547, Type I, Grade A, with factory-applied ASJ. Factory-applied jacket requirements are specified in "Factory-Applied Jackets" Article.
 3. Type II, 1200 deg F Materials: Mineral or glass fibers bonded with a thermosetting resin. Comply with ASTM C 547, Type II, Grade A, with factory-applied ASJ. Factory-applied jacket requirements are specified in "Factory-Applied Jackets" Article.
- K. Mineral-Fiber, Pipe and Tank Insulation: Mineral or glass fibers bonded with a thermosetting resin. Semirigid board material with factory-applied FSK jacket complying with ASTM C 1393, Type II or Type IIIA Category 2, or with properties similar to ASTM C 612, Type IB. Nominal density is 2.5 lb/cu. ft. or more. Thermal conductivity (k-value) at 100 deg F is 0.29 Btu x in./h x sq. ft. x deg F or less. Factory-applied jacket requirements are specified in "Factory-Applied Jackets" Article.

1. Products: Subject to compliance with requirements, available products that may be incorporated into the Work include, but are not limited to, the following:
 - a. CertainTeed Corp.; CrimpWrap.
 - b. Johns Manville; MicroFlex.
 - c. Knauf Insulation; Pipe and Tank Insulation.
 - d. Manson Insulation Inc.; AK Flex.
 - e. Owens Corning; Fiberglas Pipe and Tank Insulation.

2.2 INSULATING CEMENTS

- A. Mineral-Fiber Insulating Cement: Comply with ASTM C 195.
- B. Expanded or Exfoliated Vermiculite Insulating Cement: Comply with ASTM C 196.
- C. Mineral-Fiber, Hydraulic-Setting Insulating and Finishing Cement: Comply with ASTM C 449/C 449M.

2.3 ADHESIVES

- A. Materials shall be compatible with insulation materials, jackets, and substrates and for bonding insulation to itself and to surfaces to be insulated, unless otherwise indicated.
- B. Flexible Elastomeric and Polyolefin Adhesive: Comply with MIL-A-24179A, Type II, Class I.
 1. For indoor applications, use adhesive that has a VOC content of 50 g/L or less when calculated according to 40 CFR 59, Subpart D (EPA Method 24).
- C. Mineral-Fiber Adhesive: Comply with MIL-A-3316C, Class 2, Grade A.
 1. For indoor applications, use adhesive that has a VOC content of 80 g/L or less when calculated according to 40 CFR 59, Subpart D (EPA Method 24).
- D. ASJ Adhesive, and FSK and PVDC Jacket Adhesive: Comply with MIL-A-3316C, Class 2, Grade A for bonding insulation jacket lap seams and joints.
 1. For indoor applications, use adhesive that has a VOC content of 50 g/L or less when calculated according to 40 CFR 59, Subpart D (EPA Method 24).
- E. PVC Jacket Adhesive: Compatible with PVC jacket.
 1. For indoor applications, use adhesive that has a VOC content of 50 g/L or less when calculated according to 40 CFR 59, Subpart D (EPA Method 24).

2.4 MASTICS

- A. Materials shall be compatible with insulation materials, jackets, and substrates; comply with MIL-C-19565C, Type II.
- B. Vapor-Barrier Mastic: Water based; suitable for indoor and outdoor use on below ambient services.
 - 1. Products: Subject to compliance with requirements, available products that may be incorporated into the Work include, but are not limited to, the following:
 - a. Childers Products, Division of ITW; CP-35.
 - b. Foster Products Corporation, H. B. Fuller Company; 30-90.
 - c. ITW TACC, Division of Illinois Tool Works; CB-50.
 - d. Marathon Industries, Inc.; 590.
 - e. Mon-Eco Industries, Inc.; 55-40.
 - f. Vimasco Corporation; 749.
 - 2. Water-Vapor Permeance: ASTM E 96, Procedure B, 0.013 perm at 43-mil dry film thickness.
 - 3. Service Temperature Range: Minus 20 to plus 180 deg F.
 - 4. Solids Content: ASTM D 1644, 59 percent by volume and 71 percent by weight.
 - 5. Color: White.

2.5 LAGGING ADHESIVES

- A. Description: Comply with MIL-A-3316C Class I, Grade A and shall be compatible with insulation materials, jackets, and substrates.
 - 1. Products: Subject to compliance with requirements, available products that may be incorporated into the Work include, but are not limited to, the following:
 - a. Childers Products, Division of ITW; CP-52.
 - b. Foster Products Corporation, H. B. Fuller Company; 81-42.
 - c. Marathon Industries, Inc.; 130.
 - d. Mon-Eco Industries, Inc.; 11-30.
 - e. Vimasco Corporation; 136.
 - 2. Fire-resistant, water-based lagging adhesive and coating for use indoors to adhere fire-resistant lagging cloths over duct, equipment, and pipe insulation.
 - 3. Service Temperature Range: Minus 50 to plus 180 deg F.
 - 4. Color: White.

2.6 SEALANTS

- A. Joint Sealants:
 - 1. Materials shall be compatible with insulation materials, jackets, and substrates.
 - 2. Permanently flexible, elastomeric sealant.

3. Service Temperature Range: Minus 100 to plus 300 deg F.
4. Color: White or gray.
5. For indoor applications, use sealants that have a VOC content of 250 g/L or less when calculated according to 40 CFR 59, Subpart D (EPA Method 24).

B. FSK and Metal Jacket Flashing Sealants:

1. Products: Subject to compliance with requirements, available products that may be incorporated into the Work include, but are not limited to, the following:
 - a. Childers Products, Division of ITW; CP-76-8.
 - b. Foster Products Corporation, H. B. Fuller Company; 95-44.
 - c. Marathon Industries, Inc.; 405.
 - d. Mon-Eco Industries, Inc.; 44-05.
 - e. Vimasco Corporation; 750.
2. Materials shall be compatible with insulation materials, jackets, and substrates.
3. Fire- and water-resistant, flexible, elastomeric sealant.
4. Service Temperature Range: Minus 40 to plus 250 deg F.
5. Color: Aluminum.
6. For indoor applications, use sealants that have a VOC content of 250 g/L or less when calculated according to 40 CFR 59, Subpart D (EPA Method 24).

C. ASJ Flashing Sealants, and Vinyl, PVDC, and PVC Jacket Flashing Sealants:

1. Products: Subject to compliance with requirements, available products that may be incorporated into the Work include, but are not limited to, the following:
 - a. Childers Products, Division of ITW; CP-76.
2. Materials shall be compatible with insulation materials, jackets, and substrates.
3. Fire- and water-resistant, flexible, elastomeric sealant.
4. Service Temperature Range: Minus 40 to plus 250 deg F.
5. Color: White.
6. For indoor applications, use sealants that have a VOC content of 250 g/L or less when calculated according to 40 CFR 59, Subpart D (EPA Method 24).

2.7 FACTORY-APPLIED JACKETS

- A. Insulation system schedules indicate factory-applied jackets on various applications. When factory-applied jackets are indicated, comply with the following:
1. ASJ: White, kraft-paper, fiberglass-reinforced scrim with aluminum-foil backing; complying with ASTM C 1136, Type I.
 2. ASJ-SSL: ASJ with self-sealing, pressure-sensitive, acrylic-based adhesive covered by a removable protective strip; complying with ASTM C 1136, Type I.
 3. FSK Jacket: Aluminum-foil, fiberglass-reinforced scrim with kraft-paper backing; complying with ASTM C 1136, Type II.

4. FSP Jacket: Aluminum-foil, fiberglass-reinforced scrim with polyethylene backing; complying with ASTM C 1136, Type II.
5. PVDC Jacket for Indoor Applications: 4-mil-thick, white PVDC biaxially oriented barrier film with a permeance at 0.02 perms when tested according to ASTM E 96 and with a flame-spread index of 5 and a smoke-developed index of 20 when tested according to ASTM E 84.
 - a. Products: Subject to compliance with requirements, available products that may be incorporated into the Work include, but are not limited to, the following:
 - 1) Dow Chemical Company (The); Saran 540 Vapor Retarder Film and Saran 560 Vapor Retarder Film.

2.8 FIELD-APPLIED FABRIC-REINFORCING MESH

- A. Woven Glass-Fiber Fabric for Pipe Insulation: Approximately 2 oz./sq. yd. with a thread count of 10 strands by 10 strands/sq. inch for covering pipe and pipe fittings.
- B. Woven Glass-Fiber Fabric for Duct and Equipment Insulation: Approximately 6 oz./sq. yd. with a thread count of 5 strands by 5 strands/sq. inch for covering equipment.

2.9 FIELD-APPLIED CLOTHS

- A. Woven Glass-Fiber Fabric: Comply with MIL-C-20079H, Type I, plain weave, and presized a minimum of 8 oz./sq. yd..
 1. Products: Subject to compliance with requirements, available products that may be incorporated into the Work include, but are not limited to, the following:
 - a. Alpha Associates, Inc.; Alpha-Maritex 84215 and 84217/9485RW, Luben 59.

2.10 FIELD-APPLIED JACKETS

- A. Field-applied jackets shall comply with ASTM C 921, Type I, unless otherwise indicated.
- B. FSK Jacket: Aluminum-foil-face, fiberglass-reinforced scrim with kraft-paper backing.
- C. PVC Jacket: High-impact-resistant, UV-resistant PVC complying with ASTM D 1784, Class 16354-C; thickness as scheduled; roll stock ready for shop or field cutting and forming. Thickness is indicated in field-applied jacket schedules.
 1. Products: Subject to compliance with requirements, available products that may be incorporated into the Work include, but are not limited to, the following:

- a. Johns Manville; Zeston.
 - b. P.I.C. Plastics, Inc.; FG Series.
 - c. Proto PVC Corporation; LoSmoke.
 - d. Speedline Corporation; SmokeSafe.
 - e. <Insert manufacturer's name; product name or designation.>
2. Adhesive: As recommended by jacket material manufacturer.
 3. Color: Color-code jackets based on system within Central Plant. Color as selected by Architect. All other areas to be white.
 4. Factory-fabricated fitting covers to match jacket if available; otherwise, field fabricate.
 - a. Shapes: 45- and 90-degree, short- and long-radius elbows, tees, valves, flanges, unions, reducers, end caps, soil-pipe hubs, traps, mechanical joints, and P-trap and supply covers for lavatories.
 5. Factory-fabricated tank heads and tank side panels.

D. Metal Jacket:

1. Products: Subject to compliance with requirements, available products that may be incorporated into the Work include, but are not limited to, the following:
 - a. Childers Products, Division of ITW; Metal Jacketing Systems.
 - b. PABCO Metals Corporation; Surefit.
 - c. RPR Products, Inc.; Insul-Mate.
2. Aluminum Jacket: Comply with ASTM B 209, Alloy 3003, 3005, 3105 or 5005, Temper H-14.
 - a. Finish and thickness are indicated in field-applied jacket schedules.
 - b. Moisture Barrier for Indoor Applications: 1-mil-thick, heat-bonded polyethylene and kraft paper
 - c. Moisture Barrier for Outdoor Applications: 3-mil-thick, heat-bonded polyethylene and kraft paper.
 - d. Factory-Fabricated Fitting Covers:
 - 1) Same material, finish, and thickness as jacket.
 - 2) Preformed 2-piece or gore, 45- and 90-degree, short- and long-radius elbows.
 - 3) Tee covers.
 - 4) Flange and union covers.
 - 5) End caps.
 - 6) Beveled collars.
 - 7) Valve covers.
 - 8) Field fabricate fitting covers only if factory-fabricated fitting covers are not available.

2.11 TAPES

- A. ASJ Tape: White vapor-retarder tape matching factory-applied jacket with acrylic adhesive, complying with ASTM C 1136.
 - 1. Width: 3 inches.
 - 2. Thickness: 11.5 mils.
 - 3. Adhesion: 90 ounces force/inch in width.
 - 4. Elongation: 2 percent.
 - 5. Tensile Strength: 40 lbf/inch in width.
 - 6. ASJ Tape Disks and Squares: Precut disks or squares of ASJ tape.
- B. FSK Tape: Foil-face, vapor-retarder tape matching factory-applied jacket with acrylic adhesive; complying with ASTM C 1136.
 - 1. Width: 3 inches.
 - 2. Thickness: 6.5 mils.
 - 3. Adhesion: 90 ounces force/inch in width.
 - 4. Elongation: 2 percent.
 - 5. Tensile Strength: 40 lbf/inch in width.
 - 6. FSK Tape Disks and Squares: Precut disks or squares of FSK tape.

2.12 SECUREMENTS

- A. Bands:
 - 1. Products: Subject to compliance with requirements, available products that may be incorporated into the Work include, but are not limited to, the following:
 - a. Childers Products; Bands.
 - b. PABCO Metals Corporation; Bands.
 - c. RPR Products, Inc.; Bands.
 - 2. Aluminum: ASTM B 209, Alloy 3003, 3005, 3105, or 5005; Temper H-14, 0.020 inch thick, 3/4 inch wide with closed seal.
- B. Insulation Pins and Hangers:
 - 1. Capacitor-Discharge-Weld Pins: Copper- or zinc-coated steel pin, fully annealed for capacitor-discharge welding, 0.106-inch diameter shank, length to suit depth of insulation indicated.
 - a. Products: Subject to compliance with requirements, available products that may be incorporated into the Work include, but are not limited to, the following:
 - 1) AGM Industries, Inc.; CWP-1.
 - 2) GEMCO; CD.
 - 3) Midwest Fasteners, Inc.; CD.
 - 4) Nelson Stud Welding; TPA, TPC, and TPS.

2. Cupped-Head, Capacitor-Discharge-Weld Pins: Copper- or zinc-coated steel pin, fully annealed for capacitor-discharge welding, 0.106-inch-diameter shank, length to suit depth of insulation indicated with integral 1-1/2-inch galvanized carbon-steel washer.
 - a. Products: Subject to compliance with requirements, [available products that may be incorporated into the Work include, but are not limited to, the following:
 - 1) AGM Industries, Inc.; CWP-1.
 - 2) GEMCO; Cupped Head Weld Pin.
 - 3) Midwest Fasteners, Inc.; Cupped Head.
 - 4) Nelson Stud Welding; CHP.
3. Insulation-Retaining Washers: Self-locking washers formed from 0.016-inch-thick, galvanized-steel sheet, with beveled edge sized as required to hold insulation securely in place but not less than 1-1/2 inches in diameter.
 - a. Products: Subject to compliance with requirements, available products that may be incorporated into the Work include, but are not limited to, the following:
 - 1) AGM Industries, Inc.; RC-150.
 - 2) GEMCO; R-150.
 - 3) Midwest Fasteners, Inc.; WA-150.
 - 4) Nelson Stud Welding; Speed Clips.
 - b. Protect ends with capped self-locking washers incorporating a spring steel insert to ensure permanent retention of cap in exposed locations.

2.13 CORNER ANGLES

- A. PVC Corner Angles: 30 mils thick, minimum 1 by 1 inch, PVC according to ASTM D 1784, Class 16354-C. White or color-coded to match adjacent surface.
- B. Aluminum Corner Angles: 0.040 inch thick, minimum 1 by 1 inch, aluminum according to ASTM B 209, Alloy 3003, 3005, 3105 or 5005; Temper H-14.

PART 3 - EXECUTION

3.1 EXAMINATION

- A. Examine substrates and conditions for compliance with requirements for installation and other conditions affecting performance of insulation application.
 1. Verify that systems and equipment to be insulated have been tested and are free of defects.

2. Verify that surfaces to be insulated are clean and dry.
3. Proceed with installation only after unsatisfactory conditions have been corrected.

3.2 PREPARATION

- A. Surface Preparation: Clean and dry surfaces to receive insulation. Remove materials that will adversely affect insulation application.
- B. Surface Preparation: Clean and prepare surfaces to be insulated. Before insulating, apply a corrosion coating to insulated surfaces as follows:
 1. Stainless Steel: Coat 300 series stainless steel with an epoxy primer 5 mils thick and an epoxy finish 5 mils thick if operating in a temperature range between 140 and 300 deg F. Consult coating manufacturer for appropriate coating materials and application methods for operating temperature range.
 2. Carbon Steel: Coat carbon steel operating at a service temperature between 32 and 300 deg F with an epoxy coating. Consult coating manufacturer for appropriate coating materials and application methods for operating temperature range.
- C. Coordinate insulation installation with the trade installing heat tracing. Comply with requirements for heat tracing that apply to insulation.
- D. Mix insulating cements with clean potable water; if insulating cements are to be in contact with stainless-steel surfaces, use demineralized water.

3.3 GENERAL INSTALLATION REQUIREMENTS

- A. Install insulation materials, accessories, and finishes with smooth, straight, and even surfaces; free of voids throughout the length of equipment, ducts and fittings, and piping including fittings, valves, and specialties.
- B. Install insulation materials, forms, vapor barriers or retarders, jackets, and thicknesses required for each item of equipment, duct system, and pipe system as specified in insulation system schedules.
- C. Install accessories compatible with insulation materials and suitable for the service. Install accessories that do not corrode, soften, or otherwise attack insulation or jacket in either wet or dry state.
- D. Install insulation with longitudinal seams at top and bottom of horizontal runs.
- E. Install multiple layers of insulation with longitudinal and end seams staggered.
- F. Do not weld brackets, clips, or other attachment devices to piping, fittings, and specialties.

- G. Keep insulation materials dry during application and finishing.
- H. Install insulation with tight longitudinal seams and end joints. Bond seams and joints with adhesive recommended by insulation material manufacturer.
- I. Install insulation with least number of joints practical.
- J. Where vapor barrier is indicated, seal joints, seams, and penetrations in insulation at hangers, supports, anchors, and other projections with vapor-barrier mastic.
 - 1. Install insulation continuously through hangers and around anchor attachments.
 - 2. For insulation application where vapor barriers are indicated, extend insulation on anchor legs from point of attachment to supported item to point of attachment to structure. Taper and seal ends at attachment to structure with vapor-barrier mastic.
 - 3. Install insert materials and install insulation to tightly join the insert. Seal insulation to insulation inserts with adhesive or sealing compound recommended by insulation material manufacturer.
 - 4. Cover inserts with jacket material matching adjacent pipe insulation. Install shields over jacket, arranged to protect jacket from tear or puncture by hanger, support, and shield.
- K. Apply adhesives, mastics, and sealants at manufacturer's recommended coverage rate and wet and dry film thicknesses.
- L. Install insulation with factory-applied jackets as follows:
 - 1. Draw jacket tight and smooth.
 - 2. Cover circumferential joints with 3-inch-wide strips, of same material as insulation jacket. Secure strips with adhesive and outward clinching staples along both edges of strip, spaced 4 inches o.c.
 - 3. Overlap jacket longitudinal seams at least 1-1/2 inches. Install insulation with longitudinal seams at bottom of pipe. Clean and dry surface to receive self-sealing lap. Staple laps with outward clinching staples along edge at [2 inches] [4 inches] o.c.
 - a. For below ambient services, apply vapor-barrier mastic over staples.
 - 4. Cover joints and seams with tape as recommended by insulation material manufacturer to maintain vapor seal.
 - 5. Where vapor barriers are indicated, apply vapor-barrier mastic on seams and joints and at ends adjacent to duct and pipe flanges and fittings.
- M. Cut insulation in a manner to avoid compressing insulation more than 75 percent of its nominal thickness.
- N. Finish installation with systems at operating conditions. Repair joint separations and cracking due to thermal movement.

- O. Repair damaged insulation facings by applying same facing material over damaged areas. Extend patches at least 4 inches beyond damaged areas. Adhere, staple, and seal patches similar to butt joints.
- P. For above ambient services, do not install insulation to the following:
 - 1. Vibration-control devices.
 - 2. Testing agency labels and stamps.
 - 3. Nameplates and data plates.
 - 4. Manholes.
 - 5. Handholes.
 - 6. Cleanouts.

3.4 PENETRATIONS

- A. Insulation Installation at Roof Penetrations: Install insulation continuously through roof penetrations.
 - 1. Seal penetrations with flashing sealant.
 - 2. For applications requiring only indoor insulation, terminate insulation above roof surface and seal with joint sealant. For applications requiring indoor and outdoor insulation, install insulation for outdoor applications tightly joined to indoor insulation ends. Seal joint with joint sealant.
 - 3. Extend jacket of outdoor insulation outside roof flashing at least 2 inches below top of roof flashing.
 - 4. Seal jacket to roof flashing with flashing sealant.
- B. Insulation Installation at Aboveground Exterior Wall Penetrations: Install insulation continuously through wall penetrations.
 - 1. Seal penetrations with flashing sealant.
 - 2. For applications requiring only indoor insulation, terminate insulation inside wall surface and seal with joint sealant. For applications requiring indoor and outdoor insulation, install insulation for outdoor applications tightly joined to indoor insulation ends. Seal joint with joint sealant.
 - 3. Extend jacket of outdoor insulation outside wall flashing and overlap wall flashing at least 2 inches.
 - 4. Seal jacket to wall flashing with flashing sealant.
- C. Insulation Installation at Interior Wall and Partition Penetrations (That Are Not Fire Rated): Install insulation continuously through walls and partitions.
- D. Insulation Installation at Fire-Rated Wall and Partition Penetrations: Install insulation continuously through penetrations of fire-rated walls and partitions. Terminate insulation at fire damper sleeves for fire-rated wall and partition penetrations. Externally insulate damper sleeves to match adjacent insulation and overlap duct insulation at least 2 inches.

1. Comply with requirements in Division 07 Section "Penetration Firestopping" firestopping and fire-resistive joint sealers.

E. Insulation Installation at Floor Penetrations:

1. Duct: Install insulation continuously through floor penetrations that are not fire rated. For penetrations through fire-rated assemblies, terminate insulation at fire damper sleeves and externally insulate damper sleeve beyond floor to match adjacent duct insulation. Overlap damper sleeve and duct insulation at least 2 inches.
2. Pipe: Install insulation continuously through floor penetrations.
3. Seal penetrations through fire-rated assemblies. Comply with requirements in Division 07 Section "Penetration Firestopping."

3.5 GENERAL PIPE INSULATION INSTALLATION

- A. Requirements in this article generally apply to all insulation materials except where more specific requirements are specified in various pipe insulation material installation articles.

B. Insulation Installation on Fittings, Valves, Strainers, Flanges, and Unions:

1. Install insulation over fittings, valves, strainers, flanges, unions, and other specialties with continuous thermal and vapor-retarder integrity, unless otherwise indicated.
2. Insulate pipe elbows using preformed fitting insulation or mitered fittings made from same material and density as adjacent pipe insulation. Each piece shall be butted tightly against adjoining piece and bonded with adhesive. Fill joints, seams, voids, and irregular surfaces with insulating cement finished to a smooth, hard, and uniform contour that is uniform with adjoining pipe insulation.
3. Insulate tee fittings with preformed fitting insulation or sectional pipe insulation of same material and thickness as used for adjacent pipe. Cut sectional pipe insulation to fit. Butt each section closely to the next and hold in place with tie wire. Bond pieces with adhesive.
4. Insulate valves using preformed fitting insulation or sectional pipe insulation of same material, density, and thickness as used for adjacent pipe. Overlap adjoining pipe insulation by not less than two times the thickness of pipe insulation, or one pipe diameter, whichever is thicker. For valves, insulate up to and including the bonnets, valve stuffing-box studs, bolts, and nuts. Fill joints, seams, and irregular surfaces with insulating cement.
5. Insulate strainers using preformed fitting insulation or sectional pipe insulation of same material, density, and thickness as used for adjacent pipe. Overlap adjoining pipe insulation by not less than two times the thickness of pipe insulation, or one pipe diameter, whichever is thicker. Fill joints, seams, and irregular surfaces with insulating cement. Insulate strainers so strainer basket flange or plug can be easily removed and replaced without damaging the insulation and jacket. Provide a removable reusable insulation cover. For below ambient services, provide a design that maintains vapor barrier.

6. Insulate flanges and unions using a section of oversized preformed pipe insulation. Overlap adjoining pipe insulation by not less than two times the thickness of pipe insulation, or one pipe diameter, whichever is thicker.
 7. Cover segmented insulated surfaces with a layer of finishing cement and coat with a mastic. Install vapor-barrier mastic for below ambient services and a breather mastic for above ambient services. Reinforce the mastic with fabric-reinforcing mesh. Trowel the mastic to a smooth and well-shaped contour.
 8. For services not specified to receive a field-applied jacket except for flexible elastomeric and polyolefin, install fitted PVC cover over elbows, tees, strainers, valves, flanges, and unions. Terminate ends with PVC end caps. Tape PVC covers to adjoining insulation facing using PVC tape.
 9. Stencil or label the outside insulation jacket of each union with the word "UNION." Match size and color of pipe labels.
- C. Insulate instrument connections for thermometers, pressure gages, pressure temperature taps, test connections, flow meters, sensors, switches, and transmitters on insulated pipes, vessels, and equipment. Shape insulation at these connections by tapering it to and around the connection with insulating cement and finish with finishing cement, mastic, and flashing sealant.
- D. Install removable insulation covers at locations indicated. Installation shall conform to the following:
1. Make removable flange and union insulation from sectional pipe insulation of same thickness as that on adjoining pipe. Install same insulation jacket as adjoining pipe insulation.
 2. When flange and union covers are made from sectional pipe insulation, extend insulation from flanges or union long at least two times the insulation thickness over adjacent pipe insulation on each side of flange or union. Secure flange cover in place with stainless-steel or aluminum bands. Select band material compatible with insulation and jacket.
 3. Construct removable valve insulation covers in same manner as for flanges except divide the two-part section on the vertical center line of valve body.
 4. When covers are made from block insulation, make two halves, each consisting of mitered blocks wired to stainless-steel fabric. Secure this wire frame, with its attached insulation, to flanges with tie wire. Extend insulation at least 2 inches over adjacent pipe insulation on each side of valve. Fill space between flange or union cover and pipe insulation with insulating cement. Finish cover assembly with insulating cement applied in two coats. After first coat is dry, apply and trowel second coat to a smooth finish.
 5. Unless a PVC jacket is indicated in field-applied jacket schedules, finish exposed surfaces with a metal jacket.

3.6 CELLULAR-GLASS INSULATION INSTALLATION

A. Insulation Installation on Straight Pipes and Tubes:

1. Secure each layer of insulation to pipe with wire or bands and tighten bands without deforming insulation materials.

2. Where vapor barriers are indicated, seal longitudinal seams, end joints, and protrusions with vapor-barrier mastic and joint sealant.
3. For insulation with factory-applied jackets on above ambient services, secure laps with outward clinched staples at 6 inches o.c.
4. For insulation with factory-applied jackets on below ambient services, do not staple longitudinal tabs but secure tabs with additional adhesive as recommended by insulation material manufacturer and seal with vapor-barrier mastic and flashing sealant.

B. Insulation Installation on Pipe Flanges:

1. Install preformed pipe insulation to outer diameter of pipe flange.
2. Make width of insulation section same as overall width of flange and bolts, plus twice the thickness of pipe insulation.
3. Fill voids between inner circumference of flange insulation and outer circumference of adjacent straight pipe segments with cut sections of cellular-glass block insulation of same thickness as pipe insulation.
4. Install jacket material with manufacturer's recommended adhesive, overlap seams at least 1 inch, and seal joints with flashing sealant.

C. Insulation Installation on Pipe Fittings and Elbows:

1. Install preformed sections of same material as straight segments of pipe insulation when available. Secure according to manufacturer's written instructions.
2. When preformed sections of insulation are not available, install mitered sections of cellular-glass insulation. Secure insulation materials with wire or bands.

D. Insulation Installation on Valves and Pipe Specialties:

1. Install preformed sections of cellular-glass insulation to valve body.
2. Arrange insulation to permit access to packing and to allow valve operation without disturbing insulation.
3. Install insulation to flanges as specified for flange insulation application.

E. Where PVC jackets are indicated, install with 1-inch overlap at longitudinal seams and end joints; for horizontal applications, install with longitudinal seams along top and bottom of tanks and vessels. Seal with manufacturer's recommended adhesive.

1. Apply two continuous beads of adhesive to seams and joints, one bead under lap and the finish bead along seam and joint edge.

F. Where metal jackets are indicated, install with 2-inch overlap at longitudinal seams and end joints. Overlap longitudinal seams arranged to shed water. Seal end joints with weatherproof sealant recommended by insulation manufacturer. Secure jacket with stainless-steel bands 12 inches o.c. and at end joints.

3.7 PIPING INSULATION SCHEDULE, GENERAL

- A. Acceptable preformed pipe and tubular insulation materials and thicknesses are identified for each piping system and pipe size range. If more than one material is listed for a piping system, selection from materials listed is Contractor's option.
- B. Items Not Insulated: Unless otherwise indicated, do not install insulation on the following:
 - 1. Drainage piping located in crawl spaces.
 - 2. Underground piping.
 - 3. Chrome-plated pipes and fittings unless there is a potential for personnel injury.

3.8 INDOOR PIPING INSULATION SCHEDULE

- A. Chilled or Heating Water Supply and Return:
 - 1. NPS 2-1/2 and Smaller: Insulation shall be the following:
 - a. Mineral-Fiber, Preformed Pipe, Type I: 1-1/2 inches thick.
 - 2. NPS 3 and larger: Insulation shall be the following:
 - a. Mineral-Fiber, Preformed Pipe, Type I: 2 inches thick.

3.9 OUTDOOR, ABOVEGROUND PIPING INSULATION SCHEDULE

- A. Chilled or Heating Water Supply and Return:
 - 1. All Pipe Sizes: Insulation shall be the following:
 - a. Mineral-Fiber, Preformed Pipe Insulation, Type I: 2 inches thick.

3.10 INDOOR, FIELD-APPLIED JACKET SCHEDULE

- A. Install jacket over insulation material. For insulation with factory-applied jacket, install the field-applied jacket over the factory-applied jacket.
- B. If more than one material is listed, selection from materials listed is Contractor's option.
- C. Ducts and Plenums, Concealed:
 - 1. None.
- D. Piping, Concealed:
 - 1. PVC: 20 mil thick
- E. Piping, Exposed:

1. PVC: 20 mil thick

3.11 OUTDOOR, FIELD-APPLIED JACKET SCHEDULE

- A. Install jacket over insulation material. For insulation with factory-applied jacket, install the field-applied jacket over the factory-applied jacket.
- B. If more than one material is listed, selection from materials listed is Contractor's option.
- C. Piping, Concealed:
 1. Aluminum, Smooth: 0.020 inch thick.
- D. Piping, Exposed:
 1. Aluminum, Smooth: 0.020 inch thick.

END OF SECTION

SECTION 232113
HYDRONIC PIPING

PART 1 - GENERAL

1.1 RELATED DOCUMENTS

- A. Drawings and general provisions of the Contract, including General and Supplementary Conditions apply to this Section.

1.2 SUMMARY

- A. This Section includes pipe and fitting materials, joining methods, special-duty valves, and specialties for the following:
 - 1. Hot-water heating piping.
 - 2. Chilled-water piping.
 - 3. Dual-temperature heating and cooling water piping.
 - 4. Condensate-drain piping.
 - 5. Blowdown-drain piping.
 - 6. Air-vent piping.
 - 7. Safety-valve-inlet and -outlet piping.
- B. Related Sections include the following:
 - 1. Division 23 Section "Hydronic Pumps" for pumps, motors, and accessories for hydronic piping.

1.3 DEFINITIONS

- A. PTFE: Polytetrafluoroethylene.
- B. RTRF: Reinforced thermosetting resin (fiberglass) fittings.
- C. RTRP: Reinforced thermosetting resin (fiberglass) pipe.

1.4 PERFORMANCE REQUIREMENTS

- A. Hydronic piping components and installation shall be capable of withstanding the following minimum working pressure and temperature:
 - 1. Hot-Water Heating Piping: 150 psig at 200 deg F.
 - 2. Chilled-Water Piping: 150 psig at 200 deg F.
 - 3. Dual-Temperature Heating and Cooling Water Piping: 150 psig at 200 deg F
 - 4. Condensate-Drain Piping: 150 deg F.
 - 5. Air-Vent Piping: 200 deg F.

6. Safety-Valve-Inlet and -Outlet Piping: Equal to the pressure of the piping system to which it is attached.

1.5 SUBMITTALS

- A. Product Data: For each type of the following:
- B. Welding certificates.
- C. Qualification Data: For Installer.
- D. Field quality-control test reports.
- E. Operation and Maintenance Data: For air control devices, hydronic specialties, and special-duty valves to include in emergency, operation, and maintenance manuals.
- F. Water Analysis: Submit a copy of the water analysis to illustrate water quality available at Project site.

1.6 QUALITY ASSURANCE

- A. ASME Compliance: Comply with ASME B31.9, "Building Services Piping," for materials, products, and installation. Safety valves and pressure vessels shall bear the appropriate ASME label. Fabricate and stamp air separators and expansion tanks to comply with ASME Boiler and Pressure Vessel Code: Section VIII, Division 01.

1.7 EXTRA MATERIALS

- A. Water-Treatment Chemicals: Furnish enough chemicals for initial system startup and for preventive maintenance for one year from date of Substantial Completion.
- B. Differential Pressure Meter: For each type of balancing valve and automatic flow control valve, include flowmeter, probes, hoses, flow charts, and carrying case.

PART 2 - PRODUCTS

2.1 COPPER TUBE AND FITTINGS

- A. Drawn-Temper Copper Tubing: ASTM B 88, Type L.
- B. Wrought-Copper Fittings: ASME B16.22.
 1. Available Manufacturers: Subject to compliance with requirements, manufacturers offering products that may be incorporated into the Work include, but are not limited to, the following:
 - a. Anvil International, Inc.

- b. S. P. Fittings; a division of Star Pipe Products.
 - c. Victaulic Company of America.
- 2. Grooved-End Copper Fittings: ASTM B 75, copper tube or ASTM B 584, bronze casting.
- 3. Grooved-End-Tube Couplings: Rigid pattern, unless otherwise indicated; gasketed fitting. Ductile-iron housing with keys matching pipe and fitting grooves, prelubricated EPDM gasket rated for minimum 230 deg F for use with housing, and steel bolts and nuts.
- C. Copper or Bronze Pressure-Seal Fittings:
 - 1. Available Manufacturers: Subject to compliance with requirements, manufacturers offering products that may be incorporated into the Work include, but are not limited to, the following:
 - a. Stadler-Viega.
 - 2. Housing: Copper.
 - 3. O-Rings and Pipe Stops: EPDM.
 - 4. Tools: Manufacturer's special tools.
 - 5. Minimum 200-psig working-pressure rating at 250 deg F.
- D. Copper, Mechanically Formed Tee Option: For forming T-branch on copper water tube.
 - 1. Available Manufacturers: Subject to compliance with requirements, manufacturers offering products that may be incorporated into the Work include, but are not limited to, the following:
 - a. T-DRILL Industries Inc.
- E. Wrought-Copper Unions: ASME B16.22.

2.2 STEEL PIPE AND FITTINGS

- A. Steel Pipe: ASTM A 53/A 53M, black steel with plain ends; type, grade, and wall thickness as indicated in Part 3 "Piping Applications" Article.
- B. Cast-Iron Threaded Fittings: ASME B16.4; Classes 125 and 250 as indicated in Part 3 "Piping Applications" Article.
- C. Malleable-Iron Threaded Fittings: ASME B16.3, Classes 150 and 300 as indicated in Part 3 "Piping Applications" Article.
- D. Malleable-Iron Unions: ASME B16.39; Classes 150, 250, and 300 as indicated in Part 3 "Piping Applications" Article.
- E. Cast-Iron Pipe Flanges and Flanged Fittings: ASME B16.1, Classes 25, 125, and 250; raised ground face, and bolt holes spot faced as indicated in Part 3 "Piping Applications" Article.

- F. Wrought-Steel Fittings: ASTM A 234/A 234M, wall thickness to match adjoining pipe.
- G. Wrought Cast- and Forged-Steel Flanges and Flanged Fittings: ASME B16.5, including bolts, nuts, and gaskets of the following material group, end connections, and facings:
 - 1. Material Group: 1.1.
 - 2. End Connections: Butt welding.
 - 3. Facings: Raised face.
- H. Grooved Mechanical-Joint Fittings and Couplings:
 - 1. NOT PERMITTED.

2.3 JOINING MATERIALS

- A. Pipe-Flange Gasket Materials: Suitable for chemical and thermal conditions of piping system contents.
 - 1. ASME B16.21, nonmetallic, flat, asbestos free, 1/8-inch maximum thickness unless thickness or specific material is indicated.
 - a. Full-Face Type: For flat-face, Class 125, cast-iron and cast-bronze flanges.
 - b. Narrow-Face Type: For raised-face, Class 250, cast-iron and steel flanges.
- B. Flange Bolts and Nuts: ASME B18.2.1, carbon steel, unless otherwise indicated.
- C. Plastic, Pipe-Flange Gasket, Bolts, and Nuts: Type and material recommended by piping system manufacturer, unless otherwise indicated.
- D. Solder Filler Metals: ASTM B 32, lead-free alloys. Include water-flushable flux according to ASTM B 813.
- E. Brazing Filler Metals: AWS A5.8, BCuP Series, copper-phosphorus alloys for joining copper with copper; or BAg-1, silver alloy for joining copper with bronze or steel.
- F. Welding Filler Metals: Comply with AWS D10.12/D10.12M for welding materials appropriate for wall thickness and chemical analysis of steel pipe being welded.
- G. Gasket Material: Thickness, material, and type suitable for fluid to be handled and working temperatures and pressures.

2.4 DIELECTRIC FITTINGS

- A. Description: Combination fitting of copper-alloy and ferrous materials with threaded, solder-joint, plain, or weld-neck end connections that match piping system materials.
- B. Insulating Material: Suitable for system fluid, pressure, and temperature.
- C. Dielectric Unions:

1. Available Manufacturers: Subject to compliance with requirements, manufacturers offering products that may be incorporated into the Work include, but are not limited to, the following:
2. Manufacturers: Subject to compliance with requirements, provide products by one of the following:
 - a. Capitol Manufacturing Company.
 - b. Central Plastics Company.
 - c. Hart Industries International, Inc.
 - d. Watts Regulator Co.; a division of Watts Water Technologies, Inc.
 - e. Zurn Plumbing Products Group; AquaSpec Commercial Products Division.
3. Factory-fabricated union assembly, for 250-psig minimum working pressure at 180 deg F.

D. Dielectric Flanges:

1. Available Manufacturers: Subject to compliance with requirements, manufacturers offering products that may be incorporated into the Work include, but are not limited to, the following:
2. Manufacturers: Subject to compliance with requirements, provide products by one of the following:
 - a. Capitol Manufacturing Company.
 - b. Central Plastics Company.
 - c. Watts Regulator Co.; a division of Watts Water Technologies, Inc.
3. Factory-fabricated companion-flange assembly, for 150- or 300-psig minimum working pressure as required to suit system pressures.

E. Dielectric-Flange Kits:

1. Available Manufacturers: Subject to compliance with requirements, manufacturers offering products that may be incorporated into the Work include, but are not limited to, the following:
2. Manufacturers: Subject to compliance with requirements, provide products by one of the following:
 - a. Advance Products & Systems, Inc.
 - b. Calpico, Inc.
 - c. Central Plastics Company.
 - d. Pipeline Seal and Insulator, Inc.
3. Companion-flange assembly for field assembly. Include flanges, full-face- or ring-type neoprene or phenolic gasket, phenolic or polyethylene bolt sleeves, phenolic washers, and steel backing washers.
4. Separate companion flanges and steel bolts and nuts shall have 150psig minimum working pressure where required to suit system pressures.

F. Dielectric Couplings:

1. Available Manufacturers: Subject to compliance with requirements, manufacturers offering products that may be incorporated into the Work include, but are not limited to, the following:
2. Manufacturers: Subject to compliance with requirements, provide products by one of the following:
 - a. Calpico, Inc.
 - b. Lochinvar Corporation.
3. Galvanized-steel coupling with inert and noncorrosive thermoplastic lining; threaded ends; and 300-psig minimum working pressure at 225 deg F.

G. Dielectric Nipples:

1. Available Manufacturers: Subject to compliance with requirements, manufacturers offering products that may be incorporated into the Work include, but are not limited to, the following:
2. Manufacturers: Subject to compliance with requirements, provide products by one of the following:
 - a. Perfection Corporation; a subsidiary of American Meter Company.
 - b. Precision Plumbing Products, Inc.
 - c. Sioux Chief Manufacturing Company, Inc.
 - d. Victaulic Company of America.
3. Electroplated steel nipple with inert and noncorrosive, thermoplastic lining; plain, threaded, or grooved ends; and 300-psig minimum working pressure at 225 deg F.

2.5 VALVES

- A. Gate, Globe, Check, Ball, and Butterfly Valves: Comply with requirements specified in Division 23 Section "General-Duty Valves for HVAC Piping."
- B. Automatic Temperature-Control Valves, Actuators, and Sensors: Comply with requirements specified in Division 23 Section "Instrumentation and Control for HVAC."
- C. Bronze, Calibrated-Orifice, Balancing Valves:
 1. Manufacturers: Subject to compliance with requirements, provide products by one of the following:
 - a. Armstrong Pumps, Inc.
 - b. Bell & Gossett Domestic Pump; a division of ITT Industries.
 - c. Flow Design Inc.
 - d. Griswold Controls.
 - e. Taco.
 2. Body: Bronze, ball or plug type with calibrated orifice or venturi.
 3. Ball: Brass or stainless steel.

4. Plug: Resin.
5. Seat: PTFE.
6. End Connections: Threaded or socket.
7. Pressure Gage Connections: Integral seals for portable differential pressure meter.
8. Handle Style: Lever, with memory stop to retain set position.
9. CWP Rating: Minimum 125 psig.
10. Maximum Operating Temperature: 250 deg F.

D. Cast-Iron or Steel, Calibrated-Orifice, Balancing Valves:

1. Available Manufacturers: Subject to compliance with requirements, provide products by one of the following:
 - a. Armstrong Pumps, Inc.
 - b. Bell & Gossett Domestic Pump; a division of ITT Industries.
 - c. Flow Design Inc.
 - d. Gerand Engineering Co.
 - e. Griswold Controls.
 - f. Taco.
 - g. Tour & Andersson; available through Victaulic Company of America.
2. Body: Cast-iron or steel body, ball, plug, or globe pattern with calibrated orifice or venturi.
3. Ball: Brass or stainless steel.
4. Stem Seals: EPDM O-rings.
5. Disc: Glass and carbon-filled PTFE.
6. Seat: PTFE.
7. End Connections: Flanged or grooved.
8. Pressure Gage Connections: Integral seals for portable differential pressure meter.
9. Handle Style: Lever, with memory stop to retain set position.
10. CWP Rating: Minimum 125 psig.
11. Maximum Operating Temperature: 250 deg F.

E. Diaphragm-Operated, Pressure-Reducing Valves:

1. Available Manufacturers: Subject to compliance with requirements, provide products by one of the following:
 - a. Amtrol, Inc.
 - b. Armstrong Pumps, Inc.
 - c. Bell & Gossett Domestic Pump; a division of ITT Industries.
 - d. Conbraco Industries, Inc.
 - e. Spence Engineering Company, Inc.
 - f. Watts Regulator Co.; a division of Watts Water Technologies, Inc.
 - g. <
2. Body: Bronze or brass.
3. Disc: Glass and carbon-filled PTFE.
4. Seat: Brass.

5. Stem Seals: EPDM O-rings.
6. Diaphragm: EPT.
7. Low inlet-pressure check valve.
8. Inlet Strainer: Stainless steel, removable without system shutdown.
9. Valve Seat and Stem: Noncorrosive.
10. Valve Size, Capacity, and Operating Pressure: Selected to suit system in which installed, with operating pressure and capacity factory set and field adjustable.

F. Diaphragm-Operated Safety Valves:

1. Available Manufacturers: Subject to compliance with requirements, provide products by one of the following:
 - a. Amtrol, Inc.
 - b. Armstrong Pumps, Inc.
 - c. Bell & Gossett Domestic Pump; a division of ITT Industries.
 - d. Conbraco Industries, Inc.
 - e. Spence Engineering Company, Inc.
 - f. Watts Regulator Co.; a division of Watts Water Technologies, Inc.
2. Body: Bronze or brass.
3. Disc: Glass and carbon-filled PTFE.
4. Seat: Brass.
5. Stem Seals: EPDM O-rings.
6. Diaphragm: EPT.
7. Wetted, Internal Work Parts: Brass and rubber.
8. Inlet Strainer: Stainless Steel, removable without system shutdown.
9. Valve Seat and Stem: Noncorrosive.
10. Valve Size, Capacity, and Operating Pressure: Comply with ASME Boiler and Pressure Vessel Code: Section IV, and selected to suit system in which installed, with operating pressure and capacity factory set and field adjustable.

G. Automatic Flow-Control Valves:

1. Manufacturers: Subject to compliance with requirements, provide products by one of the following:
 - a. Flow Design Inc.
 - b. Griswold Controls.
2. Body: Brass or ferrous metal.
3. Piston and Spring Assembly: Stainless Steel, tamper proof, self cleaning, and removable.
4. Combination Assemblies: Include bronze or brass-alloy ball valve.
5. Identification Tag: Marked with zone identification, valve number, and flow rate.
6. Size: Same as pipe in which installed.
7. Performance: Maintain constant flow, plus or minus 5 percent over system pressure fluctuations.
8. Minimum CWP Rating: 175 psig.
9. Maximum Operating Temperature: 250 deg F.

2.6 AIR CONTROL DEVICES

- A. Manufacturers: Subject to compliance with requirements, provide products by one of the following:
1. Taco.
 2. Armstrong Pumps, Inc.
 3. Bell & Gossett Domestic Pump; a division of ITT Industries.
 4. Amtrol, Inc.
- B. Manual Air Vents:
1. Body: Bronze.
 2. Internal Parts: Nonferrous.
 3. Operator: Screwdriver or thumbscrew.
 4. Inlet Connection: NPS 1/2.
 5. Discharge Connection: NPS 1/8.
 6. CWP Rating: 150 psig.
 7. Maximum Operating Temperature: 225 deg F.
- C. Automatic Air Vents:
1. Body: Bronze or cast iron.
 2. Internal Parts: Nonferrous.
 3. Operator: Noncorrosive metal float.
 4. Inlet Connection: NPS 1/2.
 5. Discharge Connection: NPS 1/4.
 6. CWP Rating: 150 psig.
 7. Maximum Operating Temperature: 240 deg F.
- D. Expansion Tanks:
1. Tank: Welded steel, rated for 125-psig working pressure and 375 deg F maximum operating temperature, with taps in bottom of tank for tank fitting and taps in end of tank for gage glass. Tanks shall be factory tested with taps fabricated and labeled according to ASME Boiler and Pressure Vessel Code: Section VIII, Division 1.
 2. Air-Control Tank Fitting: Cast-iron body, copper-plated tube, brass vent tube plug, and stainless-steel ball check, 100-gal. unit only; sized for compression-tank diameter. Provide tank fittings for 125-psig working pressure and 250 deg F maximum operating temperature.
 3. Tank Drain Fitting: Brass body, nonferrous internal parts; 125-psig working pressure and 240 deg F maximum operating temperature; constructed to admit air to compression tank, drain water, and close off system.
 4. Gage Glass: Full height with dual manual shutoff valves, 3/4-inch-diameter gage glass, and slotted-metal glass guard.
- E. Bladder-Type Expansion Tanks:
1. Tank: Welded steel, rated for 125-psig working pressure and 375 deg F maximum operating temperature. Factory test with taps fabricated and supports installed

and labeled according to ASME Boiler and Pressure Vessel Code: Section VIII, Division 1.

2. Bladder: Securely sealed into tank to separate air charge from system water to maintain required expansion capacity.
3. Air-Charge Fittings: Schrader valve, stainless steel with EPDM seats.

A. Combination Air and Dirt Separators:

1. Full-flow coalescing type combination air eliminator and dirt separator shall be fabricated steel, rated for 150 psig working pressure, stamped and registered in accordance with ASME Section VIII, Division 1 for unfired pressure vessels, and include two equal chambers above and below the inlet / outlet nozzles.
2. Unit shall include internal structured elements filling the entire vessel to suppress turbulence and provide air elimination efficiency of 100% free air, 100% entrained air, and 99.6% dissolved air at the installed location. Dirt separation efficiency shall be a minimum of 80% of all particles 30 micron and larger within 100 passes. The elements must be fabricated by the manufacturer and consist of a copper core tube with continuous wound copper wire medium permanently attached and followed by a separate continuous wound copper wire permanently affixed.
3. Each unit shall have a separate venting chamber to prevent system contaminants from harming the float and venting valve operation. At the top of the venting chamber shall be an integral full port float actuated brass venting mechanism. Units shall include a side tap valve to flush floating dirt or liquids and for quick bleeding of large amounts of air during system fill or refill. Unit shall be manufactured with a removable lower head for internal inspection.
4. Maximum Working Pressure: Up to 150 psig.
5. Maximum Operating Temperature: Up to 300 deg F.

2.7 CHEMICAL TREATMENT

A. Bypass Chemical Feeder: Welded steel construction; 125-psig working pressure; 5-gal. capacity; with fill funnel and inlet, outlet, and drain valves.

1. Chemicals: Specially formulated, based on analysis of makeup water, to prevent accumulation of scale and corrosion in piping and connected equipment.

B. Ethylene and Propylene Glycol: Industrial grade with corrosion inhibitors and environmental-stabilizer additives for mixing with water in systems indicated to contain antifreeze or glycol solutions.

2.8 HYDRONIC PIPING SPECIALTIES

A. Y-Pattern Strainers:

1. Body: ASTM A 126, Class B, cast iron with bolted cover and bottom drain connection.
2. End Connections: Threaded ends for NPS 2 and smaller; flanged ends for NPS 2-1/2 and larger.

3. Strainer Screen: 40-mesh startup strainer, and perforated stainless-steel basket with 50 percent free area.
 4. CWP Rating: 125 psig.
- B. Basket Strainers:
1. Body: ASTM A 126, Class B, high-tensile cast iron with bolted cover and bottom drain connection.
 2. End Connections: Threaded ends for NPS 2 and smaller; flanged ends for NPS 2-1/2 and larger.
 3. Strainer Screen: 40-mesh startup strainer, and perforated stainless-steel basket with 50 percent free area.
 4. CWP Rating: 125 psig.
- C. T-Pattern Strainers:
1. Body: Ductile or malleable iron with removable access coupling and end cap for strainer maintenance.
 2. End Connections: Grooved ends.
 3. Strainer Screen: 40-mesh startup strainer, and perforated stainless-steel basket with 57 percent free area.
 4. CWP Rating: 750 psig.
- D. Stainless-Steel Bellow, Flexible Connectors:
1. Body: Stainless-steel bellows with woven, flexible, bronze, wire-reinforcing protective jacket.
 2. End Connections: Threaded or flanged to match equipment connected.
 3. Performance: Capable of 3/4-inch misalignment.
 4. CWP Rating: 150 psig.
 5. Maximum Operating Temperature: 250 deg F.
- E. Expansion fittings are specified in Division 23 Section "Expansion Fittings and Loops for HVAC Piping."

PART 3 - EXECUTION

3.1 PIPING APPLICATIONS

- A. Hot-water heating piping, aboveground, [NPS 2 and smaller,] shall be any of the following:
1. Type L, drawn-temper copper tubing, wrought-copper fittings, and soldered joints.
 2. Schedule 40 steel pipe; Class 150, malleable-iron fittings; cast-iron flanges and flange fittings; and threaded joints.
- A. Hot-water heating piping, aboveground, [NPS 2-1/2 and larger,] shall be the following:

1. Schedule 40 steel pipe, wrought-steel fittings and wrought-cast or forged-steel flanges and flange fittings, and welded and flanged joints.
- A. Chilled-water piping, aboveground, NPS 2 and smaller, shall be any of the following:
 1. Type L, drawn-temper copper tubing, wrought-copper fittings, and soldered joints.
 2. Schedule 40 steel pipe; Class 150, malleable-iron fittings; cast-iron flanges and flange fittings; and threaded joints.
- B. Chilled-water piping, aboveground, NPS 2-1/2 and larger, shall be the following:
 1. Schedule 40 steel pipe, wrought-steel fittings and wrought-cast or forged-steel flanges and flange fittings, and welded and flanged joints.
- C. Dual-temperature heating and cooling water piping, aboveground, NPS 2 and smaller, shall be any of the following:
 1. Type L, drawn-temper copper tubing, wrought-copper fittings, and soldered joints.
 2. Schedule 40 steel pipe; Class 150, malleable-iron fittings; cast-iron flanges and flange fittings; and threaded joints.
- D. Dual-temperature heating and cooling water piping, aboveground, NPS 2-1/2 and larger, shall be the following:
 1. Schedule 40 steel pipe, wrought-steel fittings and wrought-cast or forged-steel flanges and flange fittings, and welded and flanged joints.
- E. Condensate-Drain Piping: Type M, drawn-temper copper tubing, wrought-copper fittings, and soldered joints.
- F. Air-Vent Piping:
 1. Inlet: Same as service where installed with metal-to-plastic transition fittings for plastic piping systems according to the piping manufacturer's written instructions.
 2. Outlet: Type K, annealed-temper copper tubing with soldered or flared joints.
- G. Safety-Valve-Inlet and -Outlet Piping for Hot-Water Piping: Same materials and joining methods as for piping specified for the service in which safety valve is installed with metal-to-plastic transition fittings for plastic piping systems according to the piping manufacturer's written instructions.

3.2 VALVE APPLICATIONS

- A. Install shutoff-duty valves at each branch connection to supply mains, and at supply connection to each piece of equipment.
- B. Install throttling-duty valves at each branch connection to return main.
- C. Install calibrated-orifice, balancing valves in the return pipe of each heating or cooling terminal.

- D. Install check valves at each pump discharge and elsewhere as required to control flow direction.
- E. Install safety valves at hot-water generators and elsewhere as required by ASME Boiler and Pressure Vessel Code. Install drip-pan elbow on safety-valve outlet and pipe without valves to the outdoors; and pipe drain to nearest floor drain or as indicated on Drawings. Comply with ASME Boiler and Pressure Vessel Code: Section VIII, Division 1, for installation requirements.
- F. Install pressure-reducing valves at makeup-water connection to regulate system fill pressure.

3.3 PIPING INSTALLATIONS

- A. Drawing plans, schematics, and diagrams indicate general location and arrangement of piping systems. Indicate piping locations and arrangements if such were used to size pipe and calculate friction loss, expansion, pump sizing, and other design considerations. Install piping as indicated unless deviations to layout are approved on Coordination Drawings.
- B. Install piping in concealed locations, unless otherwise indicated and except in equipment rooms and service areas.
- C. Install piping indicated to be exposed and piping in equipment rooms and service areas at right angles or parallel to building walls. Diagonal runs are prohibited unless specifically indicated otherwise.
- D. Install piping above accessible ceilings to allow sufficient space for ceiling panel removal.
- E. Install piping to permit valve servicing.
- F. Install piping at indicated slopes.
- G. Install piping free of sags and bends.
- H. Install fittings for changes in direction and branch connections.
- I. Install piping to allow application of insulation.
- J. Select system components with pressure rating equal to or greater than system operating pressure.
- K. Install groups of pipes parallel to each other, spaced to permit applying insulation and servicing of valves.
- L. Install drains, consisting of a tee fitting, NPS 3/4 ball valve, and short NPS 3/4 threaded nipple with cap, at low points in piping system mains and elsewhere as required for system drainage.
- M. Install piping at a uniform grade of 0.2 percent upward in direction of flow.

- N. Reduce pipe sizes using eccentric reducer fitting installed with level side up.
- O. Install branch connections to mains using mechanically formed tee fittings in main pipe, with the branch connected to the bottom of the main pipe. For up-feed risers, connect the branch to the top of the main pipe.
- P. Install valves according to Division 23 Section "General-Duty Valves for HVAC Piping."
- Q. Install unions in piping, NPS 2 and smaller, adjacent to valves, at final connections of equipment, and elsewhere as indicated.
- R. Install flanges in piping, NPS 2-1/2 and larger, at final connections of equipment and elsewhere as indicated.
- S. Install strainers on inlet side of each control valve, pressure-reducing valve, solenoid valve, in-line pump, and elsewhere as indicated. Install NPS 3/4 nipple and ball valve in blowdown connection of strainers NPS 2 and larger. Match size of strainer blowoff connection for strainers smaller than NPS 2.
- T. Install expansion loops, expansion joints, anchors, and pipe alignment guides as specified in Division 23 Section "Expansion Fittings and Loops for HVAC Piping."
- U. Identify piping as specified in Division 23 Section "Identification for HVAC Piping and Equipment."

3.4 HANGERS AND SUPPORTS

- A. Hanger, support, and anchor devices are specified in Division 23 Section "Hangers and Supports for HVAC Piping and Equipment." Comply with the following requirements for maximum spacing of supports.
- B. Seismic restraints are specified in Division 23 Section "Vibration and Seismic Controls for HVAC Piping and Equipment."
- C. Install the following pipe attachments:
 - 1. Adjustable steel clevis hangers for individual horizontal piping less than 20 feet long.
 - 2. Adjustable roller hangers and spring hangers for individual horizontal piping 20 feet or longer.
 - 3. Pipe Roller: MSS SP-58, Type 44 for multiple horizontal piping 20 feet or longer, supported on a trapeze.
 - 4. Spring hangers to support vertical runs.
 - 5. Provide copper-clad hangers and supports for hangers and supports in direct contact with copper pipe.
 - 6. On plastic pipe, install pads or cushions on bearing surfaces to prevent hanger from scratching pipe.
- D. Install hangers for steel piping with the following maximum spacing and minimum rod sizes:

1. NPS 3/4: Maximum span, 7 feet; minimum rod size, 3/8 inch.
2. NPS 1: Maximum span, 7 feet; minimum rod size, 3/8 inch.
3. NPS 1-1/4: Maximum span, 7 feet; minimum rod size, 3/8 inch.
4. NPS 1-1/2: Maximum span, 9 feet; minimum rod size, 3/8 inch.
5. NPS 2: Maximum span, 10 feet; minimum rod size, 3/8 inch.
6. NPS 2-1/2: Maximum span, 11 feet; minimum rod size, 1/2 inch.
7. NPS 3: Maximum span, 12 feet; minimum rod size, 1/2 inch.
8. NPS 3-1/2: Maximum span, 13 feet; minimum rod size, 1/2 inch.
9. NPS 4: Maximum span, 14 feet; minimum rod size, 5/8 inch.

- E. Support vertical runs at roof, at each floor, and at 10-foot intervals between floors.

3.5 PIPE JOINT CONSTRUCTION

- A. Join pipe and fittings according to the following requirements and Division 23 Sections specifying piping systems.
- B. Ream ends of pipes and tubes and remove burrs. Bevel plain ends of steel pipe.
- C. Remove scale, slag, dirt, and debris from inside and outside of pipe and fittings before assembly.
- D. Soldered Joints: Apply ASTM B 813, water-flushable flux, unless otherwise indicated, to tube end. Construct joints according to ASTM B 828 or CDA's "Copper Tube Handbook," using lead-free solder alloy complying with ASTM B 32.
- E. Brazed Joints: Construct joints according to AWS's "Brazing Handbook," "Pipe and Tube" Chapter, using copper-phosphorus brazing filler metal complying with AWS A5.8.
- F. Threaded Joints: Thread pipe with tapered pipe threads according to ASME B1.20.1. Cut threads full and clean using sharp dies. Ream threaded pipe ends to remove burrs and restore full ID. Join pipe fittings and valves as follows:
1. Apply appropriate tape or thread compound to external pipe threads unless dry seal threading is specified.
 2. Damaged Threads: Do not use pipe or pipe fittings with threads that are corroded or damaged. Do not use pipe sections that have cracked or open welds.
- G. Welded Joints: Construct joints according to AWS D10.12/D10.12M, using qualified processes and welding operators according to Part 1 "Quality Assurance" Article.
- H. Flanged Joints: Select appropriate gasket material, size, type, and thickness for service application. Install gasket concentrically positioned. Use suitable lubricants on bolt threads.

3.6 HYDRONIC SPECIALTIES INSTALLATION

- A. Install manual air vents at high points in piping, at heat-transfer coils, and elsewhere as required for system air venting.

- B. Install automatic air vents at high points of system piping in mechanical equipment rooms only. Manual vents at heat-transfer coils and elsewhere as required for air venting.
- C. Install piping from boiler air outlet, air separator, or air purger to expansion tank with a 2 percent upward slope toward tank.
- D. Install in-line air separators in pump suction. Install drain valve on air separators NPS 2 and larger.
- E. Install tangential air separator in pump suction. Install blowdown piping with gate or full-port ball valve; extend full size to nearest floor drain.
- F. Install bypass chemical feeders in each hydronic system where indicated, in upright position with top of funnel not more than 48 inches above the floor. Install feeder in minimum NPS 3/4 bypass line, from main with full-size, full-port, ball valve in the main between bypass connections. Install NPS 3/4 pipe from chemical feeder drain, to nearest equipment drain and include a full-size, full-port, ball valve.
- G. Install expansion tanks above the air separator. Install tank fitting in tank bottom and charge tank. Use manual vent for initial fill to establish proper water level in tank.
 - 1. Install tank fittings that are shipped loose.
 - 2. Support tank from floor or structure above with sufficient strength to carry weight of tank, piping connections, fittings, plus tank full of water. Do not overload building components and structural members.
- H. Install expansion tanks on the floor. Vent and purge air from hydronic system, and ensure tank is properly charged with air to suit system Project requirements.

3.7 TERMINAL EQUIPMENT CONNECTIONS

- A. Sizes for supply and return piping connections shall be the same as or larger than equipment connections.
- B. Install control valves in accessible locations close to connected equipment.
- C. Install bypass piping with globe valve around control valve. If parallel control valves are installed, only one bypass is required.
- D. Install ports for pressure gages and thermometers at coil inlet and outlet connections according to Division 23 Section "Meters and Gages for HVAC Piping."

3.8 CHEMICAL TREATMENT

- A. Perform an analysis of makeup water to determine type and quantities of chemical treatment needed to keep system free of scale, corrosion, and fouling, and to sustain the following water characteristics:
 - 1. pH: 9.0 to 10.5.
 - 2. "P" Alkalinity: 100 to 500 ppm.

3. Boron: 100 to 200 ppm.
4. Chemical Oxygen Demand: Maximum 100 ppm.
5. Corrosion Inhibitor:
 - a. Sodium Nitrate: 1000 to 1500 ppm.
 - b. Molybdate: 200 to 300 ppm.
 - c. Chromate: 200 to 300 ppm.
 - d. Sodium Nitrate Plus Molybdate: 100 to 200 ppm each.
 - e. Chromate Plus Molybdate: 50 to 100 ppm each.
6. Soluble Copper: Maximum 0.20 ppm.
7. Tolyriazole Copper and Yellow Metal Corrosion Inhibitor: Minimum 10 ppm.
8. Total Suspended Solids: Maximum 10 ppm.
9. Ammonia: Maximum 20 ppm.
10. Free Caustic Alkalinity: Maximum 20 ppm.
11. Microbiological Limits:
 - a. Total Aerobic Plate Count: Maximum 1000 organisms/ml.
 - b. Total Anaerobic Plate Count: Maximum 100 organisms/ml.
 - c. Nitrate Reducers: 100 organisms/ml.
 - d. Sulfate Reducers: Maximum 0 organisms/ml.
 - e. Iron Bacteria: Maximum 0 organisms/ml.

- B. Fill system with fresh water and add liquid alkaline compound with emulsifying agents and detergents to remove grease and petroleum products from piping. Circulate solution for a minimum of 24 hours, drain, clean strainer screens, and refill with fresh water.
- C. Add initial chemical treatment and maintain water quality in ranges noted above for the first year of operation.

3.9 FIELD QUALITY CONTROL

- A. Prepare hydronic piping according to ASME B31.9 and as follows:
 1. Leave joints, including welds, uninsulated and exposed for examination during test.
 2. Provide temporary restraints for expansion joints that cannot sustain reactions due to test pressure. If temporary restraints are impractical, isolate expansion joints from testing.
 3. Flush hydronic piping systems with clean water; then remove and clean or replace strainer screens.
 4. Isolate equipment from piping. If a valve is used to isolate equipment, its closure shall be capable of sealing against test pressure without damage to valve. Install blinds in flanged joints to isolate equipment.
 5. Install safety valve, set at a pressure no more than one-third higher than test pressure, to protect against damage by expanding liquid or other source of overpressure during test.
- B. Perform the following tests on hydronic piping:

1. Use ambient temperature water as a testing medium unless there is risk of damage due to freezing. Another liquid that is safe for workers and compatible with piping may be used.
 2. While filling system, use vents installed at high points of system to release air. Use drains installed at low points for complete draining of test liquid.
 3. Isolate expansion tanks and determine that hydronic system is full of water.
 4. Subject piping system to hydrostatic test pressure that is not less than 1.5 times the system's working pressure. Test pressure shall not exceed maximum pressure for any vessel, pump, valve, or other component in system under test. Verify that stress due to pressure at bottom of vertical runs does not exceed 90 percent of specified minimum yield strength or 1.7 times "SE" value in Appendix A in ASME B31.9, "Building Services Piping."
 5. After hydrostatic test pressure has been applied for at least 10 minutes, examine piping, joints, and connections for leakage. Eliminate leaks by tightening, repairing, or replacing components, and repeat hydrostatic test until there are no leaks.
 6. Prepare written report of testing.
- C. Perform the following before operating the system:
1. Open manual valves fully.
 2. Inspect pumps for proper rotation.
 3. Set makeup pressure-reducing valves for required system pressure.
 4. Inspect air vents at high points of system and determine if all are installed and operating freely (automatic type), or bleed air completely (manual type).
 5. Set temperature controls so all coils are calling for full flow.
 6. Inspect and set operating temperatures of hydronic equipment, such as boilers, chillers, cooling towers, to specified values.
 7. Verify lubrication of motors and bearings.

END OF SECTION

SECTION 23 21 15
UNDERGROUND HYDRONIC PIPING

PART 1 - GENERAL

1.1 RELATED DOCUMENTS

- A. Drawings and general provisions of the Contract, including General and Supplementary Conditions and Division 01 Specification Sections, apply to this Section.

1.2 SUMMARY

- A. Section Includes:
 - 1. Cased piping system.

1.3 PERFORMANCE REQUIREMENTS

- A. Provide components and installation capable of producing hydronic piping systems with the following minimum working-pressure ratings:
 - 1. Chilled or Heating Piping: 150 psig at 200 deg F.

1.4 SUBMITTALS

- A. Product Data: For the following:
 - 1. Conduit piping.
 - 2. Cased piping.
 - 3. Loose-fill insulation.
- B. Shop Drawings: For underground hydronic piping. Signed and sealed by a professional engineer.
 - 1. Calculate requirements for expansion compensation for underground piping.
 - 2. Show expansion compensators, offsets, and loops with appropriate materials to allow piping movement in the required locations. Show anchors and guides that restrain piping movement with calculated loads, and show concrete thrust block dimensions.
 - 3. Show pipe sizes, locations, and elevations. Show piping in trench, conduit, and cased pipe with details showing clearances between piping, and show insulation thickness.
- C. Profile Drawings: Show system piping in elevation. Draw profiles at horizontal scale of not less than 1/8 inch equals 1 feet. Show types, sizes, materials, and elevations of other utilities crossing hydronic piping.

- D. Qualification Data: For qualified Installer.
- E. Welding certificates.
- F. Material Test Reports: For cased piping.
- G. Source quality-control reports.
- H. Field quality-control reports.

1.5 QUALITY ASSURANCE

- A. Welding Qualifications: Qualify procedures and personnel according to ASME Boiler and Pressure Vessel Code: Section IX.
 - 1. Comply with provisions in ASME B31.1.
 - 2. Certify that each welder has passed AWS qualification tests for welding processes involved and that certification is current.
- B. ASME Compliance: Comply with ASME B31.9, "Building Services Piping," for materials, products, and installation.

PART 2 - PRODUCTS

2.1 CASED PIPING SYSTEM

- A. Description: Factory-fabricated piping with carrier pipe, insulation, and casing.
 - 1. Manufacturers: Subject to compliance with requirements, provide products by one of the following:
 - a. Perma-Pipe, Inc.
 - b. Rovanco Piping Systems, Inc.
 - c. Thermacor Process, L.P.
 - d. Thermal Pipe Systems.
- B. Carrier Pipe:
 - 1. SCH 40, steel pipe and fittings
 - 2. Factory fabricated fittings shall be pre-fabricated, insulated, and attached to pipe at the factory.
- C. Carrier Pipe Insulation:
 - 1. Polyurethane Foam Pipe Insulation: Rigid, cellular, high-pressure injected between carrier pipe and jacket.
 - a. Comply with ASTM C 591; thermal conductivity (k-value) shall not exceed 0.14 Btu x in./h x sq. ft. x deg F at 75 deg F after 180 days of aging.
- D. Casing: HDPE

- E. Casing accessories include the following:
1. Joint Kit: Half-shell, pourable or split insulation, casing sleeve, and shrink-wrap sleeve.
 2. Expansion Blanket: Elastomeric foam, formed to fit over piping.
 3. End Seals: Shrink wrap the casing material to seal watertight around casing and carrier pipe.

PART 3 - EXECUTION

3.1 EARTHWORK

- A. See Division 31 Section "Earth Moving" for excavating, trenching, and backfilling.

3.2 PIPING APPLICATION

- A. Dual-Water Heating Piping:
1. NPS 2-1/2 and larger shall be the following:
 - a. Schedule 40 steel pipe, wrought-steel fittings and wrought-cast or forged-steel flanges and flange fittings, and welded and flanged joints.
 2. Cased piping with polyurethane carrier-pipe insulation.
 - a. Piping Insulation Thickness: 2 inches.

3.3 PIPING INSTALLATION

- A. Drawing plans, schematics, and diagrams indicate general location and arrangement of piping systems. Indicate piping locations and arrangements if such were used to size pipe and calculate friction loss, expansion, pump sizing, and other design considerations. Install piping as indicated unless deviations to layout are approved on Coordination Drawings.
- B. Remove standing water in the bottom of trench.
- C. Do not backfill piping trench until field quality-control testing has been completed and results approved.
- D. Install piping at uniform grade of 0.2 percent. Install drains, consisting of a tee fitting, NPS 3/4 ball valve, and short NPS 3/4 threaded nipple with cap, at low points and elsewhere as required for system drainage. Install manual air vents at high points.
- E. In conduits, install drain valves at low points and manual air vents at high points.
- F. Install components with pressure rating equal to or greater than system operating pressure.

- G. Install piping free of sags and bends.
- H. Install fittings for changes in direction and branch connections.
- I. See Division 23 Section "Common Work Results for HVAC" for sleeves and mechanical sleeve seals through exterior building walls.
- J. Secure anchors with concrete thrust blocks. Concrete is specified in Division 03 Section "Cast-in-Place Concrete."
- K. See Division 26 Section "Cathodic Protection" for cathodic devices and connections to piping and conduit systems.

3.4 JOINT CONSTRUCTION

- A. See Division 33 Section "Common Work Results for Utilities" for basic piping joint construction.
- B. Join pipe and fittings according to the following requirements and Division 23 Sections specifying piping systems.
- C. Ream ends of pipes and tubes and remove burrs. Bevel plain ends of steel pipe.
- D. Remove scale, slag, dirt, and debris from inside and outside of pipe and fittings before assembly.
- E. Welded Joints: Construct joints according to AWS D10.12M/D10.12, using qualified processes and welding operators according to "Quality Assurance" Article.

3.5 IDENTIFICATION

- A. Install continuous plastic underground warning tapes during back filling of trenches for underground hydronic piping. Locate tapes 6 to 8 inches below finished grade, directly over piping. See Division 31 Section "Earth Moving" for warning-tape materials and devices and their installation.

3.6 FIELD QUALITY CONTROL

- A. Testing Agency: Engage a qualified testing agency to perform tests and inspections.
- B. Manufacturer's Field Service: Engage a factory-authorized service representative to inspect, test, and adjust components, assemblies, and equipment installations, including connections.
- C. Perform tests and inspections.
 - 1. Manufacturer's Field Service: Engage a factory-authorized service representative to inspect components, assemblies, and equipment installations, including connections, and to assist in testing.

D. Tests and Inspections:

1. Prepare hydronic piping for testing according to ASME B31.9 and as follows:
 - a. Leave joints, including welds, uninsulated and exposed for examination during test.
 - b. Fill system with water. Where there is risk of freezing, air or a safe, compatible liquid may be used.
 - c. Use vents installed at high points to release trapped air while filling system.
2. Test hydronic piping as follows:
 - a. Subject hydronic piping to hydrostatic test pressure that is not less than 1.5 times the design pressure.
 - b. After hydrostatic test pressure has been applied for 10 minutes, examine joints for leakage. Remake leaking joints using new materials and repeat hydrostatic test until no leaks exist.
3. Engage factory authorized representative during construction and installation of pre-engineered system for verification of compliance.

E. Prepare test and inspection reports.

END OF SECTION

SECTION 233113
METAL DUCTS

PART 1 - GENERAL

1.1 RELATED DOCUMENTS

- A. Drawings and general provisions of the Contract, including General and Supplementary Conditions apply to this Section.

1.2 SUMMARY

- A. Section Includes:
 - 1. Single-wall rectangular ducts and fittings.
 - 2. Sheet metal materials.
 - 3. Sealants and gaskets.
- B. Related Sections:
 - 1. Division 23 Section "Testing, Adjusting, and Balancing for HVAC" for testing, adjusting, and balancing requirements for metal ducts.

1.3 PERFORMANCE REQUIREMENTS

- A. Delegated Duct Design: Duct construction, including sheet metal thicknesses, seam and joint construction, reinforcements, and hangers and supports, shall comply with SMACNA's "HVAC Duct Construction Standards - Metal and Flexible" and performance requirements and design criteria indicated in "Duct Schedule" Article.
- B. Airstream Surfaces: Surfaces in contact with the airstream shall comply with requirements in ASHRAE 62.1-2004.

1.4 SUBMITTALS

- A. Product Data: For each type of the following products:
 - 1. Liners and adhesives.
 - 2. Sealants and gaskets.
 - 3. Seismic-restraint devices.
- B. Shop Drawings:
 - 1. Fabrication, assembly, and installation, including plans, sections, components, and attachments to other work.
 - 2. Factory- and shop-fabricated ducts and fittings.

3. Duct layout indicating sizes, configuration, liner material, and static-pressure classes.
 4. Dimensions of main duct runs from building grid lines.
 5. Fittings.
 6. Reinforcement and spacing.
 7. Seam and joint construction.
 8. Penetrations through fire-rated and other partitions.
 9. Equipment installation based on equipment being used on Project.
 10. Locations for duct accessories, including dampers, turning vanes, and access doors and panels.
- C. Coordination Drawings: Plans, drawn to scale, on which the following items are shown and coordinated with each other, using input from installers of the items involved:
1. Duct installation in congested spaces, indicating coordination with general construction, building components, and other building services. Indicate proposed changes to duct layout.
 2. Suspended ceiling components.
 3. Structural members to which duct will be attached.
 4. Size and location of initial access modules for acoustical tile.
 5. Penetrations of smoke barriers and fire-rated construction.
 6. Items penetrating finished ceiling including the following:
 - a. Air outlets and inlets.
 - b. Sprinklers.
 - c. Perimeter moldings.
- D. Welding certificates.
- E. Field quality-control reports.

1.5 QUALITY ASSURANCE

- A. Welding Qualifications: Qualify procedures and personnel according to AWS D1.2/D1.2M, "Structural Welding Code - Aluminum," for aluminum supports and AWS D9.1M/D9.1, "Sheet Metal Welding Code," for duct joint and seam welding.
- B. Welding Qualifications: Qualify procedures and personnel according to the following:
1. AWS D1.1/D1.1M, "Structural Welding Code - Steel," for hangers and supports.
 2. AWS D1.2/D1.2M, "Structural Welding Code - Aluminum," for aluminum supports.
 3. AWS D9.1M/D9.1, "Sheet Metal Welding Code," for duct joint and seam welding.
- C. ASHRAE Compliance: Applicable requirements in ASHRAE 62.1-2004, Section 5 - "Systems and Equipment" and Section 7 - "Construction and System Start-Up."
- D. ASHRAE/IESNA Compliance: Applicable requirements in ASHRAE/IESNA 90.1-2004, Section 6.4.4 - "HVAC System Construction and Insulation."

PART 2 - PRODUCTS

2.1 SINGLE-WALL RECTANGULAR DUCTS AND FITTINGS

- A. General Fabrication Requirements: Comply with SMACNA's "HVAC Duct Construction Standards - Metal and Flexible" based on indicated static-pressure class unless otherwise indicated.
- B. Transverse Joints: Select joint types and fabricate according to SMACNA's "HVAC Duct Construction Standards - Metal and Flexible," Figure 1-4, "Transverse (Girth) Joints," for static-pressure class, applicable sealing requirements, materials involved, duct-support intervals, and other provisions in SMACNA's "HVAC Duct Construction Standards - Metal and Flexible."
- C. Longitudinal Seams: Select seam types and fabricate according to SMACNA's "HVAC Duct Construction Standards - Metal and Flexible," Figure 1-5, "Longitudinal Seams - Rectangular Ducts," for static-pressure class, applicable sealing requirements, materials involved, duct-support intervals, and other provisions in SMACNA's "HVAC Duct Construction Standards - Metal and Flexible."

2.2 SHEET METAL MATERIALS

- A. General Material Requirements: Comply with SMACNA's "HVAC Duct Construction Standards - Metal and Flexible" for acceptable materials, material thicknesses, and duct construction methods unless otherwise indicated. Sheet metal materials shall be free of pitting, seam marks, roller marks, stains, discolorations, and other imperfections.
- B. Galvanized Sheet Steel: Comply with ASTM A 653/A 653M.
 - 1. Galvanized Coating Designation: G60.
 - 2. Finishes for Surfaces Exposed to View: Mill phosphatized.
- C. PVC-Coated, Galvanized Sheet Steel: Comply with ASTM A 653/A 653M.
 - 1. Galvanized Coating Designation: G60.
 - 2. Minimum Thickness for Factory-Applied PVC Coating: 4 mils thick.
 - 3. Coating Materials: Acceptable to authorities having jurisdiction for use on ducts listed and labeled by an NRTL for compliance with UL 181, Class 1.
- D. Carbon-Steel Sheets: Comply with ASTM A 1008/A 1008M, with oiled, matte finish for exposed ducts.
- E. Stainless-Steel Sheets: Comply with ASTM A 480/A 480M, Type 304 or 316, as indicated in the "Duct Schedule" Article; cold rolled, annealed, sheet. Exposed surface finish shall be No. 2B, No. 2D, No. 3, or No. 4 as indicated in the "Duct Schedule" Article.

- F. Aluminum Sheets: Comply with ASTM B 209 and Alloy 3003, H14 temper; with mill finish for concealed ducts, and standard, one-side bright finish for duct surfaces exposed to view.
- G. Factory- or Shop-Applied Antimicrobial Coating:
 - 1. Apply to the surface of sheet metal that will form the interior surface of the duct. An untreated clear coating shall be applied to the exterior surface.
 - 2. Antimicrobial compound shall be tested for efficacy by an NRTL and registered by the EPA for use in HVAC systems.
 - 3. Coating containing the antimicrobial compound shall have a hardness of 2H, minimum, when tested according to ASTM D 3363.
 - 4. Surface-Burning Characteristics: Maximum flame-spread index of 25 and maximum smoke-developed index of 50 when tested according to UL 723; certified by an NRTL.
 - 5. Shop-Applied Coating Color: Black.
 - 6. Antimicrobial coating on sheet metal is not required for duct containing liner treated with antimicrobial coating.
- H. Reinforcement Shapes and Plates: ASTM A 36/A 36M, steel plates, shapes, and bars; black and galvanized.
 - 1. Where black- and galvanized-steel shapes and plates are used to reinforce aluminum ducts, isolate the different metals with butyl rubber, neoprene, or EPDM gasket materials.
- I. Tie Rods: Galvanized steel, 1/4-inch minimum diameter for lengths 36 inches or less; 3/8-inch minimum diameter for lengths longer than 36 inches.

2.3 SEALANT AND GASKETS

- A. General Sealant and Gasket Requirements: Surface-burning characteristics for sealants and gaskets shall be a maximum flame-spread index of 25 and a maximum smoke-developed index of 50 when tested according to UL 723; certified by an NRTL.
- B. Two-Part Tape Sealing System:
 - 1. Tape: Woven cotton fiber impregnated with mineral gypsum and modified acrylic/silicone activator to react exothermically with tape to form hard, durable, airtight seal.
 - 2. Tape Width: 3 inches.
 - 3. Sealant: Modified styrene acrylic.
 - 4. Water resistant.
 - 5. Mold and mildew resistant.
 - 6. Maximum Static-Pressure Class: 10-inch wg, positive and negative.
 - 7. Service: Indoor and outdoor.
 - 8. Service Temperature: Minus 40 to plus 200 deg F.
 - 9. Substrate: Compatible with galvanized sheet steel (both PVC coated and bare), stainless steel, or aluminum.

10. For indoor applications, use sealant that has a VOC content of 250 g/L or less when calculated according to 40 CFR 59, Subpart D (EPA Method 24).

C. Water-Based Joint and Seam Sealant:

1. Application Method: Brush on.
2. Solids Content: Minimum 65 percent.
3. Shore A Hardness: Minimum 20.
4. Water resistant.
5. Mold and mildew resistant.
6. VOC: Maximum 75 g/L (less water).
7. Maximum Static-Pressure Class: 10-inch wg, positive and negative.
8. Service: Indoor or outdoor.
9. Substrate: Compatible with galvanized sheet steel (both PVC coated and bare), stainless steel, or aluminum sheets.

D. Solvent-Based Joint and Seam Sealant:

1. Application Method: Brush on.
2. Base: Synthetic rubber resin.
3. Solvent: Toluene and heptane.
4. Solids Content: Minimum 60 percent.
5. Shore A Hardness: Minimum 60.
6. Water resistant.
7. Mold and mildew resistant.
8. For indoor applications, use sealant that has a VOC content of 250 g/L or less when calculated according to 40 CFR 59, Subpart D (EPA Method 24).
9. VOC: Maximum 395 g/L.
10. Maximum Static-Pressure Class: 10-inch wg, positive or negative.
11. Service: Indoor or outdoor.
12. Substrate: Compatible with galvanized sheet steel (both PVC coated and bare), stainless steel, or aluminum sheets.

E. Flanged Joint Sealant: Comply with ASTM C 920.

1. General: Single-component, acid-curing, silicone, elastomeric.
2. Type: S.
3. Grade: NS.
4. Class: 25.
5. Use: O.
6. For indoor applications, use sealant that has a VOC content of 250 g/L or less when calculated according to 40 CFR 59, Subpart D (EPA Method 24).

F. Flange Gaskets: Butyl rubber, neoprene, or EPDM polymer with polyisobutylene plasticizer.

PART 3 - EXECUTION

3.1 DUCT INSTALLATION

- A. Drawing plans, schematics, and diagrams indicate general location and arrangement of duct system. Indicated duct locations, configurations, and arrangements were used to size ducts and calculate friction loss for air-handling equipment sizing and for other design considerations. Install duct systems as indicated unless deviations to layout are approved on Shop Drawings and Coordination Drawings.
- B. Install ducts according to SMACNA's "HVAC Duct Construction Standards - Metal and Flexible" unless otherwise indicated.
- C. Install round ducts in maximum practical lengths.
- D. Install ducts with fewest possible joints.
- E. Install factory- or shop-fabricated fittings for changes in direction, size, and shape and for branch connections.
- F. Unless otherwise indicated, install ducts vertically and horizontally, and parallel and perpendicular to building lines.
- G. Install ducts close to walls, overhead construction, columns, and other structural and permanent enclosure elements of building.
- H. Install ducts with a clearance of 1 inch, plus allowance for insulation thickness.
- I. Route ducts to avoid passing through transformer vaults and electrical equipment rooms and enclosures.
- J. Where ducts pass through non-fire-rated interior partitions and exterior walls and are exposed to view, cover the opening between the partition and duct or duct insulation with sheet metal flanges of same metal thickness as the duct. Overlap openings on four sides by at least 1-1/2 inches.
- K. Where ducts pass through fire-rated interior partitions and exterior walls, install fire dampers. Comply with requirements in Division 23 Section "Air Duct Accessories" for fire and smoke dampers.
- L. Protect duct interiors from moisture, construction debris and dust, and other foreign materials. Comply with SMACNA's "Duct Cleanliness for New Construction Guidelines."

3.2 DUCT SEALING

- A. Seal ducts for duct static-pressure, seal classes, and leakage classes specified in "Duct Schedule" Article according to SMACNA's "HVAC Duct Construction Standards - Metal and Flexible."

- B. Seal ducts to the following seal classes according to SMACNA's "HVAC Duct Construction Standards - Metal and Flexible":
 - 1. Comply with SMACNA's "HVAC Duct Construction Standards - Metal and Flexible."
 - 2. Outdoor, Supply-Air Ducts: Seal Class A.
 - 3. Outdoor, Exhaust Ducts: Seal Class C.
 - 4. Outdoor, Return-Air Ducts: Seal Class C.
 - 5. Unconditioned Space, Supply-Air Ducts in Pressure Classes 2-Inch wg and Lower: Seal Class B.
 - 6. Unconditioned Space, Supply-Air Ducts in Pressure Classes Higher Than 2-Inch wg: Seal Class A.
 - 7. Unconditioned Space, Exhaust Ducts: Seal Class C.
 - 8. Unconditioned Space, Return-Air Ducts: Seal Class B.
 - 9. Conditioned Space, Supply-Air Ducts in Pressure Classes 2-Inch wg and Lower: Seal Class C.
 - 10. Conditioned Space, Supply-Air Ducts in Pressure Classes Higher Than 2-Inch wg: Seal Class B.
 - 11. Conditioned Space, Exhaust Ducts: Seal Class B.
 - 12. Conditioned Space, Return-Air Ducts: Seal Class C.

3.3 CONNECTIONS

- A. Make connections to equipment with flexible connectors complying with Division 23 Section "Air Duct Accessories."
- B. Comply with SMACNA's "HVAC Duct Construction Standards - Metal and Flexible" for branch, outlet and inlet, and terminal unit connections.

3.4 PAINTING

- A. Paint interior of metal ducts that are visible through registers and grilles and that do not have duct liner. Apply one coat of flat, black, latex paint over a compatible galvanized-steel primer. Paint materials and application requirements are specified in Division 09 painting Sections.

3.5 FIELD QUALITY CONTROL

- A. Perform tests and inspections.
- B. Leakage Tests:
 - 1. Comply with SMACNA's "HVAC Air Duct Leakage Test Manual." Submit a test report for each test.
 - 2. Test the following systems:

- a. Ducts with a Pressure Class Higher Than 3-Inch wg: Test representative duct sections totaling no less than 25 percent of total installed duct area for each designated pressure class.
 3. Disassemble, reassemble, and seal segments of systems to accommodate leakage testing and for compliance with test requirements.
 4. Test for leaks before applying external insulation.
 5. Conduct tests at static pressures equal to maximum design pressure of system or section being tested. If static-pressure classes are not indicated, test system at maximum system design pressure. Do not pressurize systems above maximum design operating pressure.
 6. Give sevendays' advance notice for testing.
- C. Duct system will be considered defective if it does not pass tests and inspections.
- D. Prepare test and inspection reports.
- 3.6 START UP
- A. Air Balance: Comply with requirements in Division 23 Section "Testing, Adjusting, and Balancing for HVAC."
- 3.7 DUCT SCHEDULE
- A. Fabricate ducts with galvanized sheet steel except as otherwise indicated and as follows:
- B. Outdoor-Air (Not Filtered, Heated, or Cooled) Ducts:
1. Ducts Connected to Equipment Not Listed Above:
 - a. Pressure Class: Positive or negative 2-inch wg
 - b. Minimum SMACNA Seal Class: B.
SMACNA Leakage Class for Rectangular: 3
 2. Rectangular Duct: Comply with SMACNA's "HVAC Duct Construction Standards - Metal and Flexible," Figure 2-2, "Rectangular Elbows."
 - a. Radius Type RE 1 with minimum 1.5 radius-to-diameter ratio.
 - b. Radius Type RE 3 with minimum 1.0 radius-to-diameter ratio and two vanes.
 - c. Mitered Type RE 2 with vanes complying with SMACNA's "HVAC Duct Construction Standards - Metal and Flexible," Figure 2-3, "Vanes and Vane Runners," and Figure 2-4, "Vane Support in Elbows."

END OF SECTION

SECTION 23 73 23
CUSTOM AIR HANDLING UNIT

PART 1 - GENERAL

1.01 SECTION INCLUDES

Design, performance criteria, controls, and installation requirements for Custom Indoor Central Station Air Handling Units.

1.02 REFERENCES

- A. AMCA Standard 99: Standards Handbook
- B. AMCA /ANSI Standard 204: Balance Quality and Vibration Levels for Fans
- C. AMCA Standard 210: Laboratory Methods of Testing Fans for Ratings
- D. AMCA Standard 300: Reverberant Room Method for Sound Testing of Fans
- E. AMCA Standard 500: Test Methods for Louvers, Dampers and Shutters
- F. ARI Standard 410: Forced-Circulation Air-Cooling and Air-Heating Coil
- G. ASHRAE Standard 52: Gravimetric and Dust Spot Procedures for Testing Air Cleaning Devices Used in General Ventilation for Removing Particulate Matter
- H. ASHRAE/ANSI Standard 111: Practices for Measurement, Testing, Adjusting and Balancing of Building Heating, Ventilation, Air-Conditioning and Refrigeration Systems
- I. UL Standard 1995: Heating and Cooling Equipment
- J. ASTM A-525: Specification for General Requirements for Steel Sheet, Zinc-Coated (Galvanized) by the Hot-Dip Process

1.03 SUBMITTALS

- A. Submit shop drawings and product data in accordance with Division 1.
- B. Submittals shall include the following:
 - 1. Dimensioned plan and elevation view drawings, including motor starter and control cabinets, required clearances, and location of all field connections.
 - 2. Summary of all auxiliary utility requirements such as: electricity, water, compressed air, etc. Summary shall indicate quality and quantity of each required utility.
 - 3. Ladder type schematic drawing of the power and ancillary utility field hookup requirements, indicating all items that are furnished.
 - 4. Manufacturer's performance of each unit. Selection shall indicate, as a minimum, the following:
 - a. Input data used for selection.
 - b. Model number of the unit.
 - c. Net capacity.
 - d. Rated load amp draw.
 - e. Noise levels produced by equipment.
 - f. Fan curves.
 - g. Approximate unit shipping weight.

1.04 OPERATION AND MAINTENANCE DATA

- A. Include data on design, inspection and procedures related to preventative maintenance. Operation and Maintenance manuals shall be submitted at the time of unit shipment.

1.05 QUALIFICATIONS

- A. Manufacturer shall be a company specializing in the design and manufacture of commercial / industrial custom HVAC equipment. Manufacturer shall have been in production of custom HVAC equipment for a minimum of 5 years.
- B. Each unit shall bear an ETL or UL label under UL Standard 1995 indicating the complete unit is listed as an assembly. ETL or UL listing of individual components, or control panels only, is not acceptable.

1.06 DELIVERY, STORAGE, AND HANDLING

- A. Deliver, store, protect and handle products to site under the supervision of the owner.

1.07 SEQUENCING AND SCHEDULING

- A. Coordinate work performed under this section with work performed under the separate installation contract.

1.08 WARRANTY

- A. The complete unit shall be covered by a parts warranty issued by the manufacturer covering the first year of operation. This warranty period shall start upon receipt of start-up forms for the unit or eighteen months after the date of shipment, whichever occurs first.
- B. The installing contractor shall provide labor warranty during the unit's first year of operation.

PART TWO: PRODUCTS

2.01 MANUFACTURERS

- A. Manufacturers: Subject to compliance with requirements, provide products by one of the following:
 - 1. Alliance
 - 2. Concepts and Designs, Inc.
 - 3. Energy Labs
 - 4. Wils Energy

2.02 GENERAL

- A. Furnish and install where shown on the plans, mechanical frame style air handling units specifically designed for indoor application with construction features as specified below.

The units shall be provided and installed in strict accordance with the specifications. All units shall be complete with all components and accessories as specified. Any exceptions must be clearly defined. The contractor shall be responsible for any additional expenses that may occur due to any exception made.

2.03 Factory Testing and Quality Control

- A. Standard Factory Tests: The fans shall be factory run tested to ensure structural integrity and proper RPM. All electrical circuits shall be tested to ensure correct operation before shipment of unit. Units shall pass quality control and be thoroughly cleaned prior to shipment.

2.04 UNIT CONSTRUCTION DESCRIPTION

- A. General: Provide factory-fabricated air handling units with capacity as indicated on the schedule. Units shall have overall dimensions as indicated and fit into the space available with adequate clearance for service as determined by the Engineer. Units shall be completely assembled. Multiple sectioned units shall be shipped as a single factory assembled piece (except where shipping limitations prevent) de-mounted into modular sections in the field by the contractor. Units shall be furnished with sufficient gasket and bolts for reassembly in the field by the contractor. Unit manufacturer shall provide certified ratings conforming to the latest edition of AMCA 210, 310, 500 and ARI 410. All electrical components and assemblies shall comply with NEMA standards. Unit internal insulation must have a flame spread rating not over 25 and smoke developed rating no higher than 50 complying with NFPA 90A, "Standard for the Installation of Air Conditioning and Ventilating Systems." Units shall comply with NFPA 70, "National Electrical Code," as applicable for installation and electrical connections of ancillary electrical components of air handling units. Tags and decals to aid in service or indicate caution areas shall be provided. Electrical wiring diagrams shall be attached to the control panel access doors. Operation and maintenance manuals shall be furnished with each unit. Units shall be UL or ETL listed.
- B. Rigging Provision – Multiple Piece Units: Units shipped in multiple sections shall be engineered for field assembly. The base frame shall have integral lifting lugs. Lifting lugs shall be located at the corner of each section (and along the sides if required) and sized to allow rigging and handling of the unit. All gasket and necessary assembly hardware shall ship loose with unit. Junction boxes with a factory supplied numbered terminal strip shall be supplied at each shipping split for reconnection of control wiring.

Unit Base - Floor: Unit perimeter base shall be completely welded and fabricated using heavy gauge aluminum tubing. (Note: bolted bases are not acceptable) C-Channel cross supports shall be welded to perimeter base aluminum tubing and located on maximum 24" centers to provide support for internal components. Base rails shall include lifting lugs welded to perimeter base at the corner of the unit or each section if de-mounted.

- C. Unit Casing –Provide necessary support to limit casing deflection to L/200 of the narrowest panel dimension. If panels cannot meet this deflection, additional internal reinforcing is required. All panel seams shall be caulked and sealed for an airtight unit. Leakage rates shall be less than 1% at design static pressure or 9" W.C. whichever is greater.

The exterior panel finish shall be Painted with a polyester resin coating designed for long Term corrosion resistance meeting or exceeding (ASTM B-117) Salt Spray Resistance at 95 degrees F. 2500 hrs. and (ASTM D-2247) Humidity Resistance at 95 degrees F. 2500 hrs. The color shall be Manufacturer standard color.

- D. Double Wall Liner - Each unit shall have double wall construction.
- E. Insulation - Entire unit to be insulated with a full 3" (R12.5) thick non-compressed fiberglass insulation. The insulation shall have an effective thermal conductivity (C) of .24 (BTU in./sq.ft. F°) and a noise reduction coefficient (NRC) of 0.70 / per inch thick (based on a type "A" mounting). The coefficients shall meet or exceed a 3.0 P.C.F. density material rating. Insulation shall meet the erosion requirements of UL 181 facing the air stream and fire hazard classification of 25/50 (per ASTM-84 and UL 723 and CAN/ULC S102-M88) and meet NFPA 90A and 90B. All insulation edges shall be encapsulated within the panel. All perforated sections shall have Micromat® or equal insulation with non-woven mat facing, 5000 fpm rating and non-hygroscopic fibers as manufactured by Johns Manville or approved equal.
- F. Access Doors - The unit shall be equipped with a solid double wall insulated (same as the unit casing), hinged access doors as shown on the plans. The doorframe shall be foam filled with a built in thermal break barrier and full perimeter gasket. There shall be a minimum of two heavy duty handles per door. Provide ETL, UL 1995, and CAL-OSHA approved tool operated safety latch on all fan section access doors. Access doors (in the fan section) (all sections) shall be provided with a 10 x 10 dual thermal pane safety glass window.

2.05 UNIT COMPONENT DESCRIPTION

- A. Unit Fans: All fans shall meet the air flow performance specified and shall not exceed the break horsepower or sound power levels specified on the mechanical equipment schedule. Fan performance shall be based on testing and be in accordance with AMCA Standards 210 and 300. All fans shall have a steep pressure/volume curve. Fan shaft shall be turned, ground and polished solid steel rated at maximum RPM below critical speed. Fan wheel and sheaves shall be keyed to the shaft. Fan shall be balanced per ANSI / AMCA 204-96 fan application category BV-3 using a digital signal analyzer at the design RPM with belts and drives in place to a vibration velocity less than or equal to 0.157 inches per second measured horizontal and vertical at each bearing pad. Vibration amplitudes are in inches/second-Peak. All values are filter-in at the fan speed. Fan assemblies shall be designed for heavy-duty industrial applications. Formed load bearing members are not acceptable. Fan assemblies shall be independently isolated with spring-type vibration isolators. Inlet cones shall be precision spun or die formed. Inlet cones shall be aerodynamically matched to the wheel side plate to provide streamlined airflow in the wheel and ensure full loading of the blades.
- B. Coils – Water Coil

1. All coil assemblies shall be leak tested under water at 315 PSIG and PERFORMANCE is to be CERTIFIED under ARI Standard 410. Coils exceeding the range of ARI standard rating conditions shall be noted.
 2. Coils shall be mounted on stainless steel support rack to permit coils to slide out individually from the unit. Provide intermediate drain pans on all stacked cooling coils. The intermediate pan shall drain to the main drain pan through a copper downspout. Water coils shall be constructed of seamless copper tubing mechanically expanded into fin collars. All fins shall be continuous within the coil casing to eliminate carryover inherent with a split fin design. Fins are die formed Plate type.
 3. Headers are to be seamless copper with die formed tube holes.
 4. Connections shall be male pipe thread (MPT) Schedule 40 Red Brass with 1/8" vent and drain provided on coil header for coil drainage. All coil connections shall be extended to the exterior of the unit casing by the manufacturer. Coils shall be suitable for 250 PSIG working pressure. Intermediate tube supports shall be supplied on coils over 44" fin length with an additional support every 42" multiple thereafter.
 5. Water coils shall have the following construction:
 - Standard 5/8":
 - 5/8" o.d. x .025" wall copper tube with .028 return bends.
 - .008" aluminum fins
 - 16 gauge 304 stainless steel casing.
- C. Condensate / Drain Pans - Drain pans shall be provided under all cooling coils as shown on the drawings. All pans are to be triple pitched for complete drainage with no standing water in the unit. They shall be insulated minimum 3-inch "Double Bottom" construction with welded corners. All drain connections shall be piped and trapped separately for proper drainage.
- D. Filters - Provide filters of the type indicated on the schedule. Factory fabricated filter sections shall be of the same construction and finish as the unit. Face loaded pre and final filters shall have MERV-13 frames as manufactured by BLC, FARR or equal. Filter racks over 72" in length shall require an angle center reinforcement support.
1. Filter Gauge: Each Filter bank shall be furnished with Dwyer Series 2000 filter gauge or equal.
 2. MERV 13 Pleated filters – Provide 2" filters. The filters shall be as manufactured by AAF, FARR or equal. Filters shall be in compliance with ANSI/UL 900 – Test Performance of Air Filters. Option: Provide (2) total sets of media.
- E. Dampers – Provide Class 1 rated, ultra low leak dampers (less than 3 cfm/sq ft. @ 1" w.g.) as indicated on the unit drawings.

2.06 ELECTRICAL POWER AND CONTROLS

- A. All electrical and automatic control devices not previously called out or listed below are to be furnished and installed in the field by the controls contractor.
- B. All wiring shall be (75°C) Insulated copper wires.
- C. The unit shall feature a mounted permanent nameplate displaying at a minimum the manufacturer, serial number, model number and current and amps voltage. The unit must have an ETL or UL Listing and bear the appropriate mark.
- D. The unit shall feature a main non-fused disconnect of the proper amp rating to allow shutoff of all electrical motors and control items.
- E. Motor Starters and Accessories – Provide a motor starter panel with main disconnect for each unit. Furnish electromechanical starters for all auxiliary electric motors required. Starter shall include overload protection devices in each of 3 phases. Contactors for electromechanical starters shall be UL.

END OF SECTION

MECHANICAL SCHEDULES

AIR HANDLER SCHEDULE - ADMINISTRATION		
DESIGNATION		AHU-A1
BLOWER	AIR FLOW (CFM)	12595
	MIN. OSA (CFM)	1525
	FLA	24.9
	MCA / MOCP	30 / 35
	VOLTS / PHASE	460 / 3
COOLING	CAPACITY TOT. (MBH)	512.6
	CAPACITY SENS. (MBH)	352.6
	EADB/EAWB (°F)	80 / 67
	AMBIENT AIR (°F)	105
	GPM	65
HEATING	WATER PD (FT)	19.8
	CAPACITY	475.9
	EADB (°F)	57
	GPM	96.15
FILTERS	WATER PD (FT)	15.1
	QUANTITY/SIZE	2 / 24x24 1 / 12x24
	EFFICIENCY (MERV)	MERV 13
	FINAL PD MX (IN. WC)	5.19
MANUFACTURER		WILLIS-ENERGY
TYPE		MULTI-ZONE VAV
MODEL NUMBER		Q1660GA
LOCATION		PENTHOUSE
SERVICE		ADMINISTRATION
NO. OF ZONES		7
OPER WT (LBS)		4525
ACCESSORIES		1-3

1. SUPPLY DUCT SMOKE DETECTOR (SYSTEM SENSOR D4120). PROVIDE CONDUIT AND CONDUCTORS AS REQUIRED FOR UNIT SHUTDOWN UPON DETECTION OF SMOKE. FURNISH REMOTE TEST SWITCH (RTS451KEY) TO ELECTRICAL FOR INSTALLATION.
2. CO2 SENSOR FOR DEMAND CONTROL VENTILATION.
3. CONTRACTOR TO PROVIDE (N) BELIMO ACTUATORS & DAMPERS THAT ARE TO BE INTEGRATED INTO THE (E) JOHNSON METASYS. ALL (E) ACTUATORS TO BE SALVAGED TO THE OWNER.

GENERAL NOTES

1. COORDINATION OF WORK: LAYOUT OF MATERIALS, EQUIPMENT AND SYSTEMS IS GENERALLY DIAGRAMMATIC UNLESS SPECIFICALLY DIMENSIONED. SOME WORK MAY BE SHOWN OFFSET FOR CLARITY.
2. THE ACTUAL LOCATION OF ALL MATERIALS, PIPING, DUCTWORK, FIXTURES, EQUIPMENT, SUPPORTS, ETC. SHALL BE CAREFULLY PLANNED, PRIOR TO INSTALLATION OF ANY WORK TO AVOID ALL INTERFERENCES WITH EACH OTHER, OR WITH STRUCTURAL, ELECTRICAL, ARCHITECTURAL OR OTHER ELEMENTS.
3. VERIFY THE PROPER VOLTAGE AND PHASE OF ALL EQUIPMENT WITH THE ELECTRICAL PLANS. ALL CONFLICTS SHALL BE CALLED TO THE ATTENTION OF THE ARCHITECT AND THE ENGINEER PRIOR TO THE INSTALLATION OF ANY WORK OR THE ORDERING OF ANY EQUIPMENT.
4. PROVIDE ALL DUCT TRANSITION PIECES AND FITTINGS REQUIRED TO ACCOMMODATE MECHANICAL EQUIPMENT CONNECTIONS, STRUCTURE, ARCHITECTURAL ELEMENTS, AND CHANGES IN DUCT SIZES.
5. ALL DUCTWORK SHALL BE CONSTRUCTED, ERECTED AND TESTED IN ACCORDANCE WITH THE STANDARDS ADOPTED BY SMACNA AND CHAPTER 6 OF THE 2022 CMC.
6. ALL DUCTWORK AND PIPING SHALL BE INSULATED CONSISTENT WITH THE REQUIREMENTS OF 2022 CMC. INSULATION MATERIALS SHALL MEET THE CALIFORNIA QUALITY STANDARD PER SECTION 110.8, 120.3, AND 120.4 OF THE 2022 CALIFORNIA ENERGY CODE.
7. ALL DUCT SIZES SHOWN ARE NET INSIDE DIMENSIONS.
8. DUCTWORK SHALL BE SHEET METAL CONSTRUCTED IN COMPLETE CONFORMANCE WITH CMC LATEST EDITION, CHAPTER 6 AND THE LATEST SMACNA HVAC DUCT CONSTRUCTION STANDARDS.
9. ALL DRAWINGS AND SPECIFICATIONS ARE TO BE CONSIDERED PART OF THE CONTRACT DOCUMENTS. THE CONTRACTOR SHALL BE RESPONSIBLE FOR THE REVIEW AND COORDINATION OF ALL DRAWINGS PRIOR TO ANY CONSTRUCTION, INCLUDING ARCHITECTURAL, STRUCTURAL, MECHANICAL, PLUMBING, AND ELECTRICAL. ANY WORK PERFORMED IN CONFLICT WITH THE CONTRACT DOCUMENTS OR ANY CODE REQUIREMENT SHALL BE CORRECTED BY THE CONTRACTOR AT HIS OWN EXPENSE AND AT NO EXPENSE TO THE OWNER OR THE OWNER REPRESENTATIVE.
10. PROVIDE VOLUME DAMPERS IN ALL BRANCH DUCTS (SUPPLY, RETURN, OSA AND EXHAUST) FOR SYSTEM BALANCING.
11. HANDLE, STORE AND INSTALL ALL EQUIPMENT PER MANUFACTURER'S INSTRUCTIONS AND AS DIRECTED IN THE PROJECT MANUAL.
12. ALL AIR SYSTEMS SHALL BE TESTED, ADJUSTED AND BALANCED TO MEET THE REQUIRED FLOW. TAB METHODOLOGY SHALL BE SUBMITTED TO OWNER REPRESENTATIVE PRIOR TO IMPLEMENTATION AND IN ACCORDANCE WITH PROJECT SEQUENCING.
13. ALL PLUMBING FIXTURES AND PIPING SHALL BE IN ACCORDANCE WITH THE STANDARDS ADOPTED BY THE 2022 CPC.

MECHANICAL LEGEND

SYMBOL	ITEM	ABBR.
	ABOVE	ABV
	ABOVE CEILING	ABV CLG
	ABOVE FINISHED FLOOR	AFF
	ALTERNATE	ALT
	AIR CONDITIONING	AC
	AIR FLOW STATION	AFS
	AIR HANDLER UNIT	AHU
	ANALOG INPUT	AI
	ANALOG OUTPUT	AO
&	AND	
	ARCHITECT / ARCHITECTURAL	ARCH
⊗	AT	
	BACKDRAFT DAMPER	BDD
	BELOW FINISH CEILING	BFC
	BELOW FLOOR	BEL FLR
	BELOW GRADE	BEL GR
	BLIND FLANGE	BLF
	BRITISH THERMAL UNIT	BTU
	BRITISH THERMAL UNIT PER HOUR	BTUH
	CALIFORNIA MECHANICAL CODE	CMC
	CALIFORNIA PLUMBING CODE	CPC
	CEILING	CLG
℄	CENTER LINE	
	CONTINUATION	CONT
	CUBIC FEET OF AIR PER MINUTE	CFM
	CURRENT SENSOR	CS
∅	DIAMETER	DIA
	DIFFERENTIAL PRESSURE SWITCH	DPS
	DIGITAL INPUT	DI
	DIGITAL OUTPUT	DO
	DOWN	DN
	DRAWING	DWG
	ELECTRICAL	ELEC
	ELBOW	ELL
	EXHAUST	EXH
	EXHAUST AIR	EA
	EXHAUST FAN	EF
	EXISTING	(E)
	FEET	FT
	FLOOR	FLR
	FLOW LINE	FL
	FLOW SWITCH	FS
	GAUGE	GA
	GALLON	GAL
	GALLONS PER HOUR	GPH
	GALLONS PER MINUTE	GPM
	INSIDE DIAMETER	ID
	MAKE-UP AIR UNIT	MAU
	MAXIMUM	MAX
	MINIMUM	MIN
	NEW	(N)
	NOT IN CONTRACT	NIC
	NOT TO SCALE	NTS
#	NUMBER	NO.
	OUTSIDE AIR	OSA
	OUTSIDE DIAMETER	OD
	POUNDS	LBS
	POUNDS PER SQUARE INCH	PSI
	POUNDS PER SQUARE INCH ABSOLUTE	PSIA
	POUNDS PER SQUARE INCH GAUGE	PSIG
	POLYVINYL CHLORIDE	PVC
	PRESSURE STATION	PS
	RETURN AIR	RA
	ROOM	RM
	SUPPLY AIR	SA
	SPECIFICATION	SPEC
	SQUARE FEET	SQ FT
	STAINLESS STEEL	SS
	TEMPERATURE	TEMP
	TEMPERATURE SENSOR	TS
	THROUGH	THRU
	TYPICAL	(TYP)
	VARIABLE REFRIGERANT FLOW	VRF
	VARIABLE AIR VOLUME UNIT	VAV
	WITH	WI
	WITHOUT	W/O
— A —	COMPRESSED AIR	A
— CHWS —	CHILLED WATER SUPPLY	CHWS
— CHWR —	CHILLED WATER RETURN	CHWR
— CWS —	CONDENSER WATER SUPPLY	CWS
— CWR —	CONDENSER WATER RETURN	CWR
— CW —	DOMESTIC COLD WATER	
— HWS —	HOT WATER SUPPLY	HWS
— HWR —	HOT WATER RETURN	HWR
— RD —	REFRIGERANT DISCHARGE	RD
— RL —	REFRIGERANT LIQUID	RL
— RS —	REFRIGERANT SUCTION	RS
— S —	STEAM SUPPLY	S
— CR —	STEAM CONDENSATE RETURN	CR
— CD —	CONDENSATE DRAIN	CD

SYMBOL	ITEM	ABBR.
— — — — —	PIPING CAP	
— — — — —	EXISTING (DESIGNATED)	(E)
//////	REMOVE / DEMO EXISTING (DESIGNATED)	
→	DIRECTION OF FLOW	
→	SUPPLY AIR	SA
→	RETURN AIR	RA
→	EXHAUST AIR	EA
→	PIPE/DUCT TURN DOWN	
→	PIPE/DUCT TURN UP	
→	ROUND DUCT (SMALLER THAN 10"Ø)	
~~	ROUND FLEXIBLE DUCT	
=====	RECTANGULAR OR ROUND DUCT (SIZE PER PLAN)	
-----	EXISTING DUCT (DESIGNATED)	
ZZZZZ	REMOVE/ DEMO EXISTING DUCT (DESIGNATED)	
=====	DUCT WITH ACOUSTIC LINING	
→	SUPPLY AIR DUCT DROP	
→	SUPPLY AIR DUCT RISE	
→	RETURN AIR DUCT DROP	
→	RETURN AIR DUCT RISE	
→	EXHAUST AIR DUCT DROP	
→	EXHAUST AIR DUCT RISE	
→	OUTSIDE AIR DUCT DROP	
→	OUTSIDE AIR DUCT RISE	
→	TURNING VANES	TV
→	EXTRACTOR	
GO	CO ₂ SENSOR	
DD	DUCT DETECTOR	DD
HD	HEAT DETECTOR	HD
SD	SMOKE DETECTOR	SD
M	MOTORIZED DAMPER	
◆	FIRE DAMPER W/MOTORIZED RESET AND ACCESS DOOR	
~~ -OR- ■	FIRE/SMOKE DAMPER WITH ACCESS PANEL	FSD
—	VOLUME CONTROL DAMPER WITH LOCKING QUADRANT	VCD
△	REMOTE T'STAT WITH SENSOR IN DUCT	
T AC-1	THERMOSTAT; THERMOSTAT LABEL EXAMPLE : THERMOSTAT FOR AC-1	T'STAT
— X — →	POINT OF CONNECTION TO EXISTING	POC
→	BYPASS TIMER	BPT
→	THERMOMETER	
→	PRESSURE GAGE	
●	SECURITY BARS	
→	PETE'S PLUG	
→	BALANCING COCK	
→	BALL VALVE	
→	BUTTERFLY VALVE	
→	CHECK VALVE	
→	CONCENTRIC REDUCER	
→	TWO-WAY CONTROL VALVE	
→	FLOW SWITCH	FS
→	FLEXIBLE CONNECTION	FLEX
→	GATE VALVE	
→	GLOBE VALVE	
→	INSTRUMENT WELL	
→	PLUG VALVE	
→	PRESSURE RELIEF VALVE	PRV
→	"Y" TYPE STRAINER	
→	UNION	
①	KEYNOTE	
A 8"x8" 100 CFM	NEW GRILLE TAG EXAMPLE: GRILLE MARK A NECK SIZE: 8"x8" / AIRFLOW: 100 CFM	
EF 8	NEW EQUIPMENT TAG EXAMPLE: DESCRIPTION EF, MARK NUMBER 8	
2 M202	DETAIL REFERENCE EXAMPLE: DETAIL 2, SHEET M202	
3 M400	SECTION REFERENCE EXAMPLE: SECTION 3, SHEET M400	

SHEET INDEX


M001	MECHANICAL LEGEND, SCHEDULES AND NOTES
M100	MECHANICAL SITE PLAN - MERCED COLLEGE
M101	ENLARGED MECHANICAL SITE PLAN - ADMINISTRATION BUILDING
M200	ENLARGED MECHANICAL FLOOR PLAN - ADMINISTRATION BUILDING
M500	ENLARGED MECHANICAL ROOF PLANS - ADMINISTRATION BUILDING
M800	MECHANICAL DETAILS
M900	TITLE 24 DOCUMENTATION



NET POSITIVE
consulting
engineers

www.NPCeng.com
559.940.7293

The ideas, drawings, designs and specifications incorporated herein serve as an instrument of services and is the property of Net Positive Consulting Engineers, Inc. and is not to be copied, reproduced, or distributed without the written authorization of Net Positive Consulting Engineers, Inc.

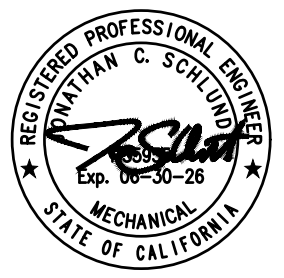

REVISIONS:			
MARK	DATE	DESCRIPTION	

PROJECT NAME:

**MERCED COLLEGE
ADMIN MULTI-ZONE REPLACEMENT**

3600 N ST., MERCED, CA 95348

PROJECT NO. 1478

DATE: 03/26/2025


SHEET TITLE:

**MECHANICAL
LEGEND,
SCHEDULES
& NOTES**


SHEET NO:

M001

DRAWN BY: REVIEW BY:

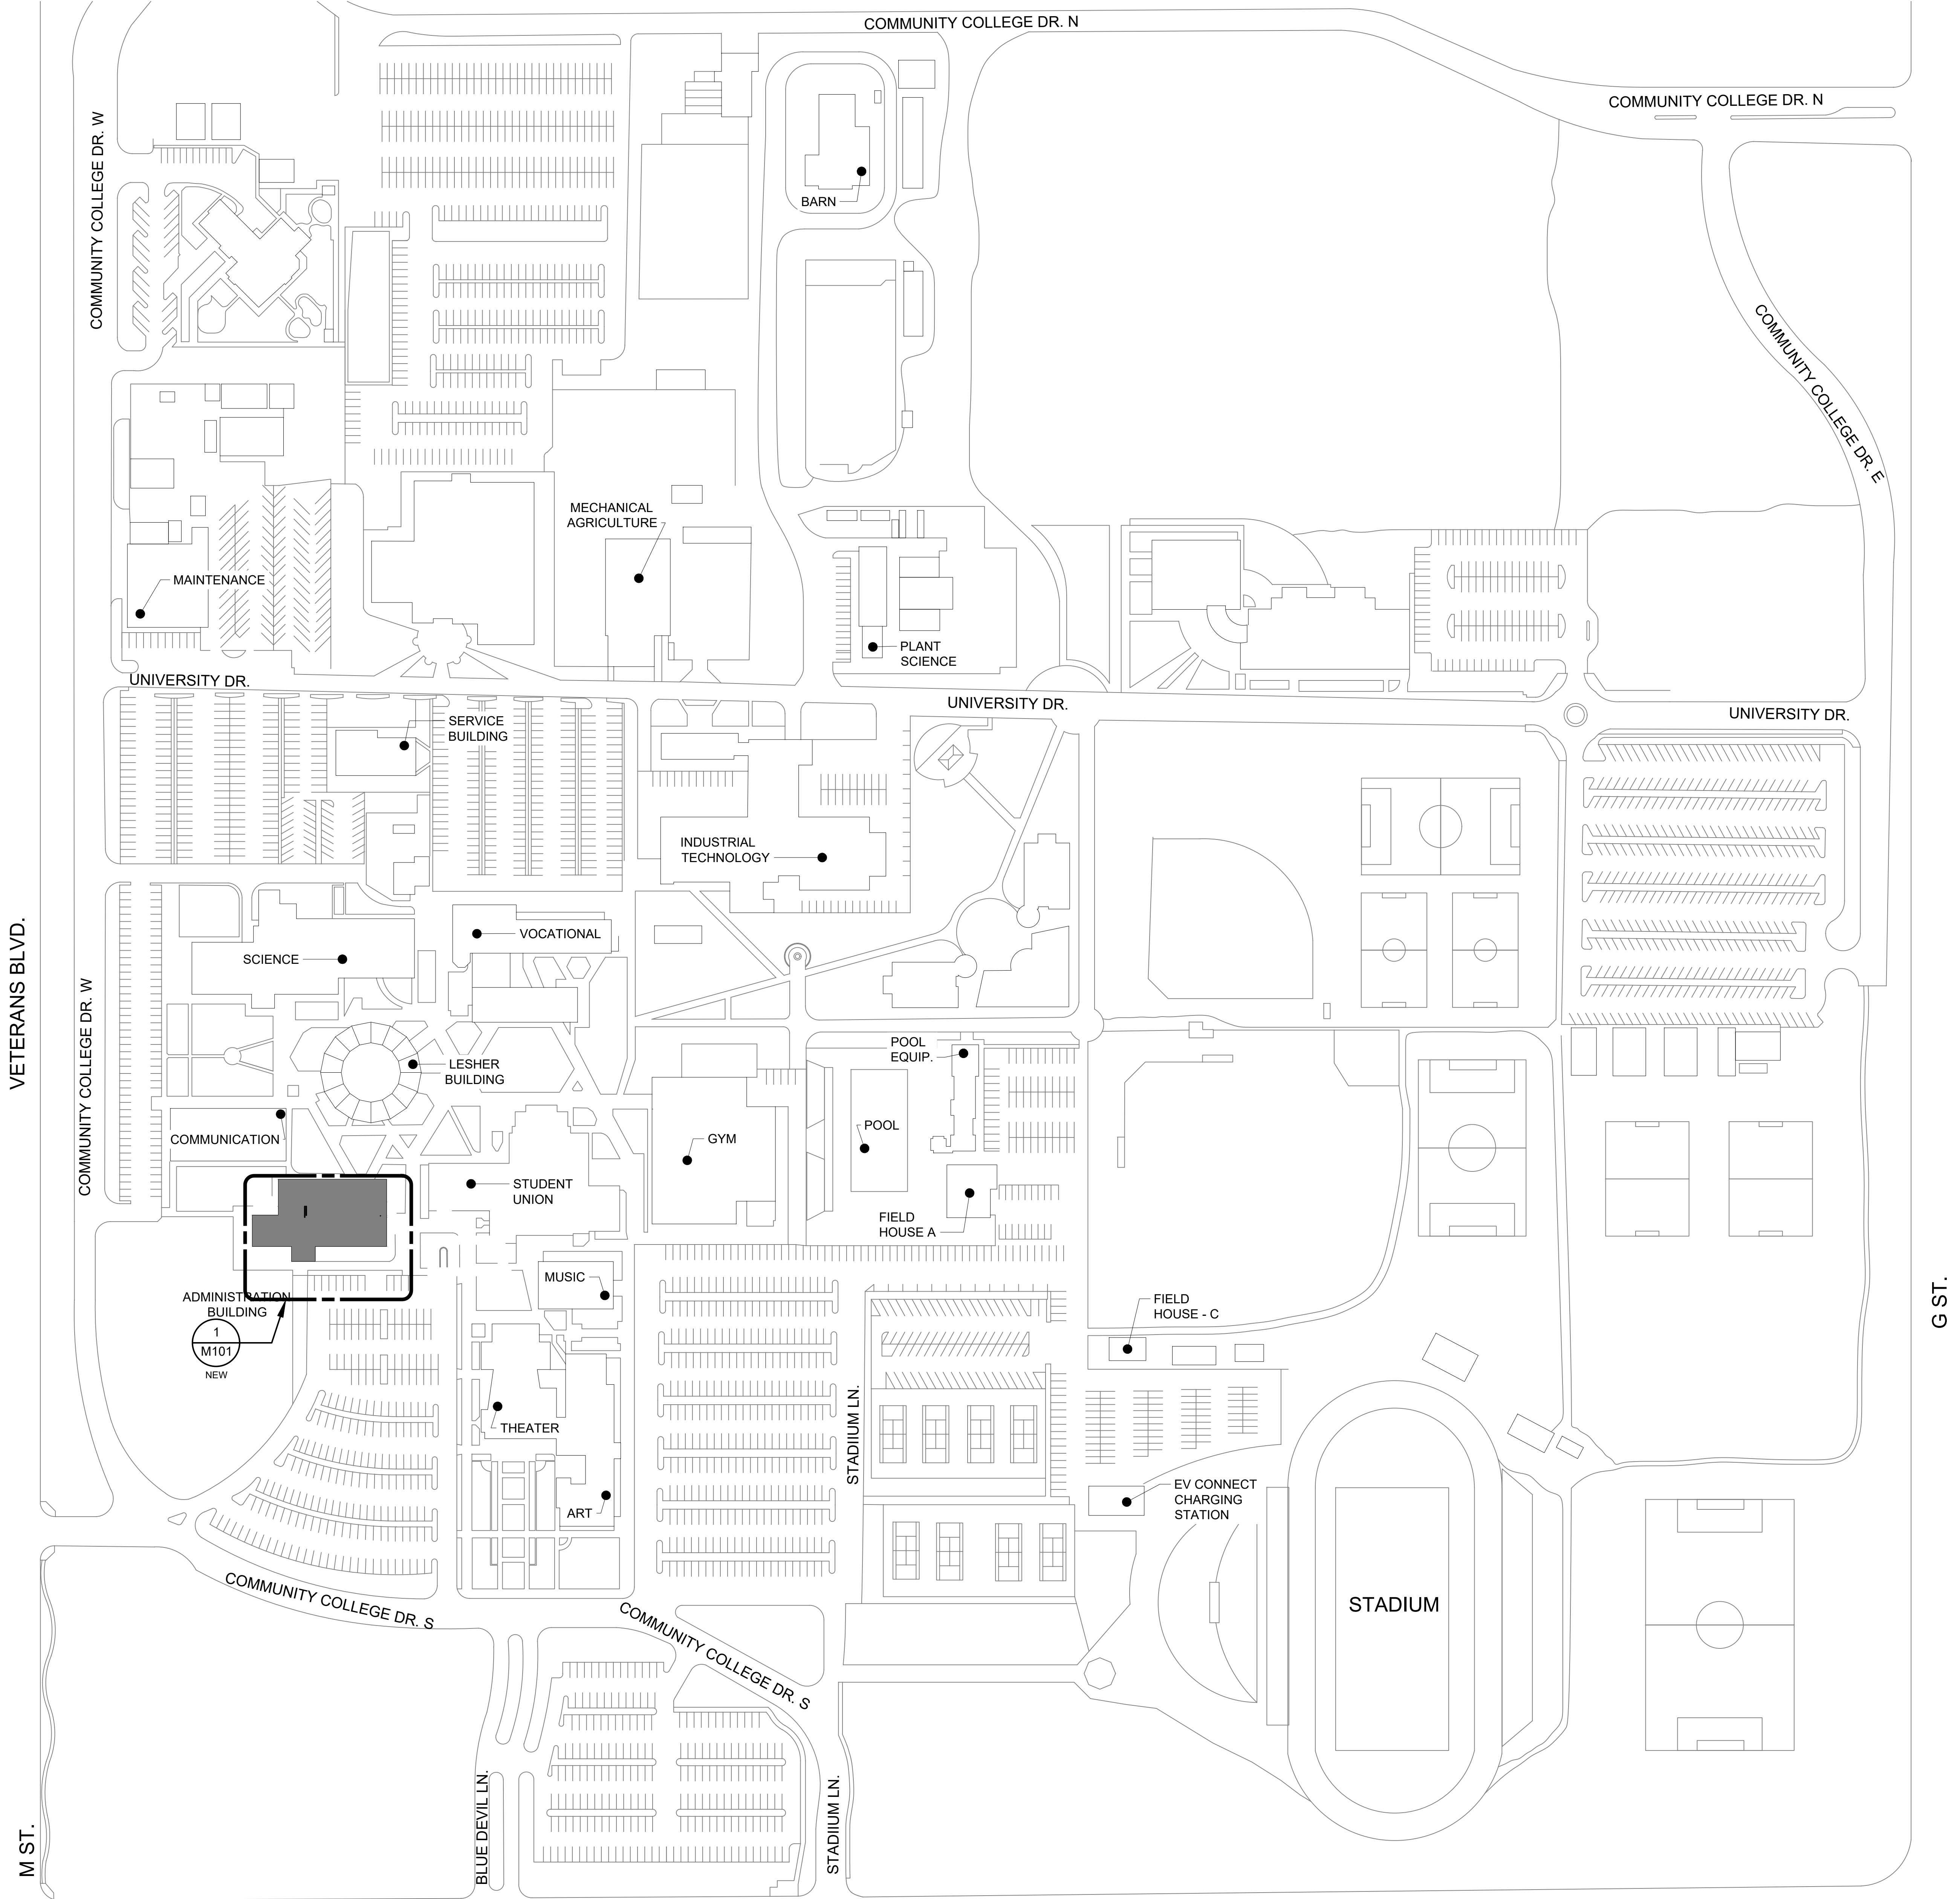

LEGEND

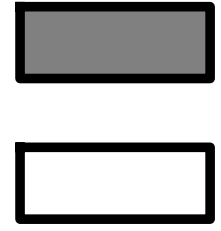


IN HVAC REPLACEMENT SCOPE.
NOT IN HVAC REPLACEMENT SCOPE.



NET POSITIVE
consulting
engineers

www.NPCeng.com
559.940.7293

The ideas, drawings, designs and specifications incorporated herein serve as an instrument of services and is the property of Net Positive Consulting Engineers, Inc. and is not to be copied, reproduced, or distributed without the written authorization of Net Positive Consulting Engineers, Inc.

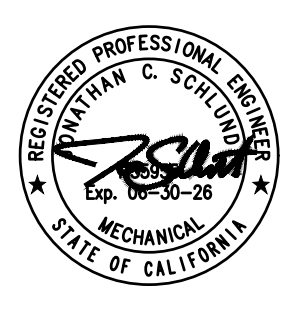

REVISIONS:			MARK	DATE	DESCRIPTION

PROJECT NAME:

**MERCED COLLEGE
ADMIN MULTI-ZONE REPLACEMENT**

3600 N ST., MERCED, CA 95348

PROJECT NO: 1478


DATE: 03/26/2025

SHEET TITLE:


**MECHANICAL
SITE PLAN -
MERCED
COLLEGE**

SHEET NO:

M100

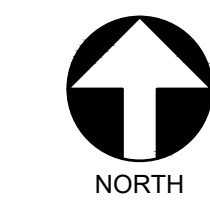

DRAWN BY: REVIEW BY:

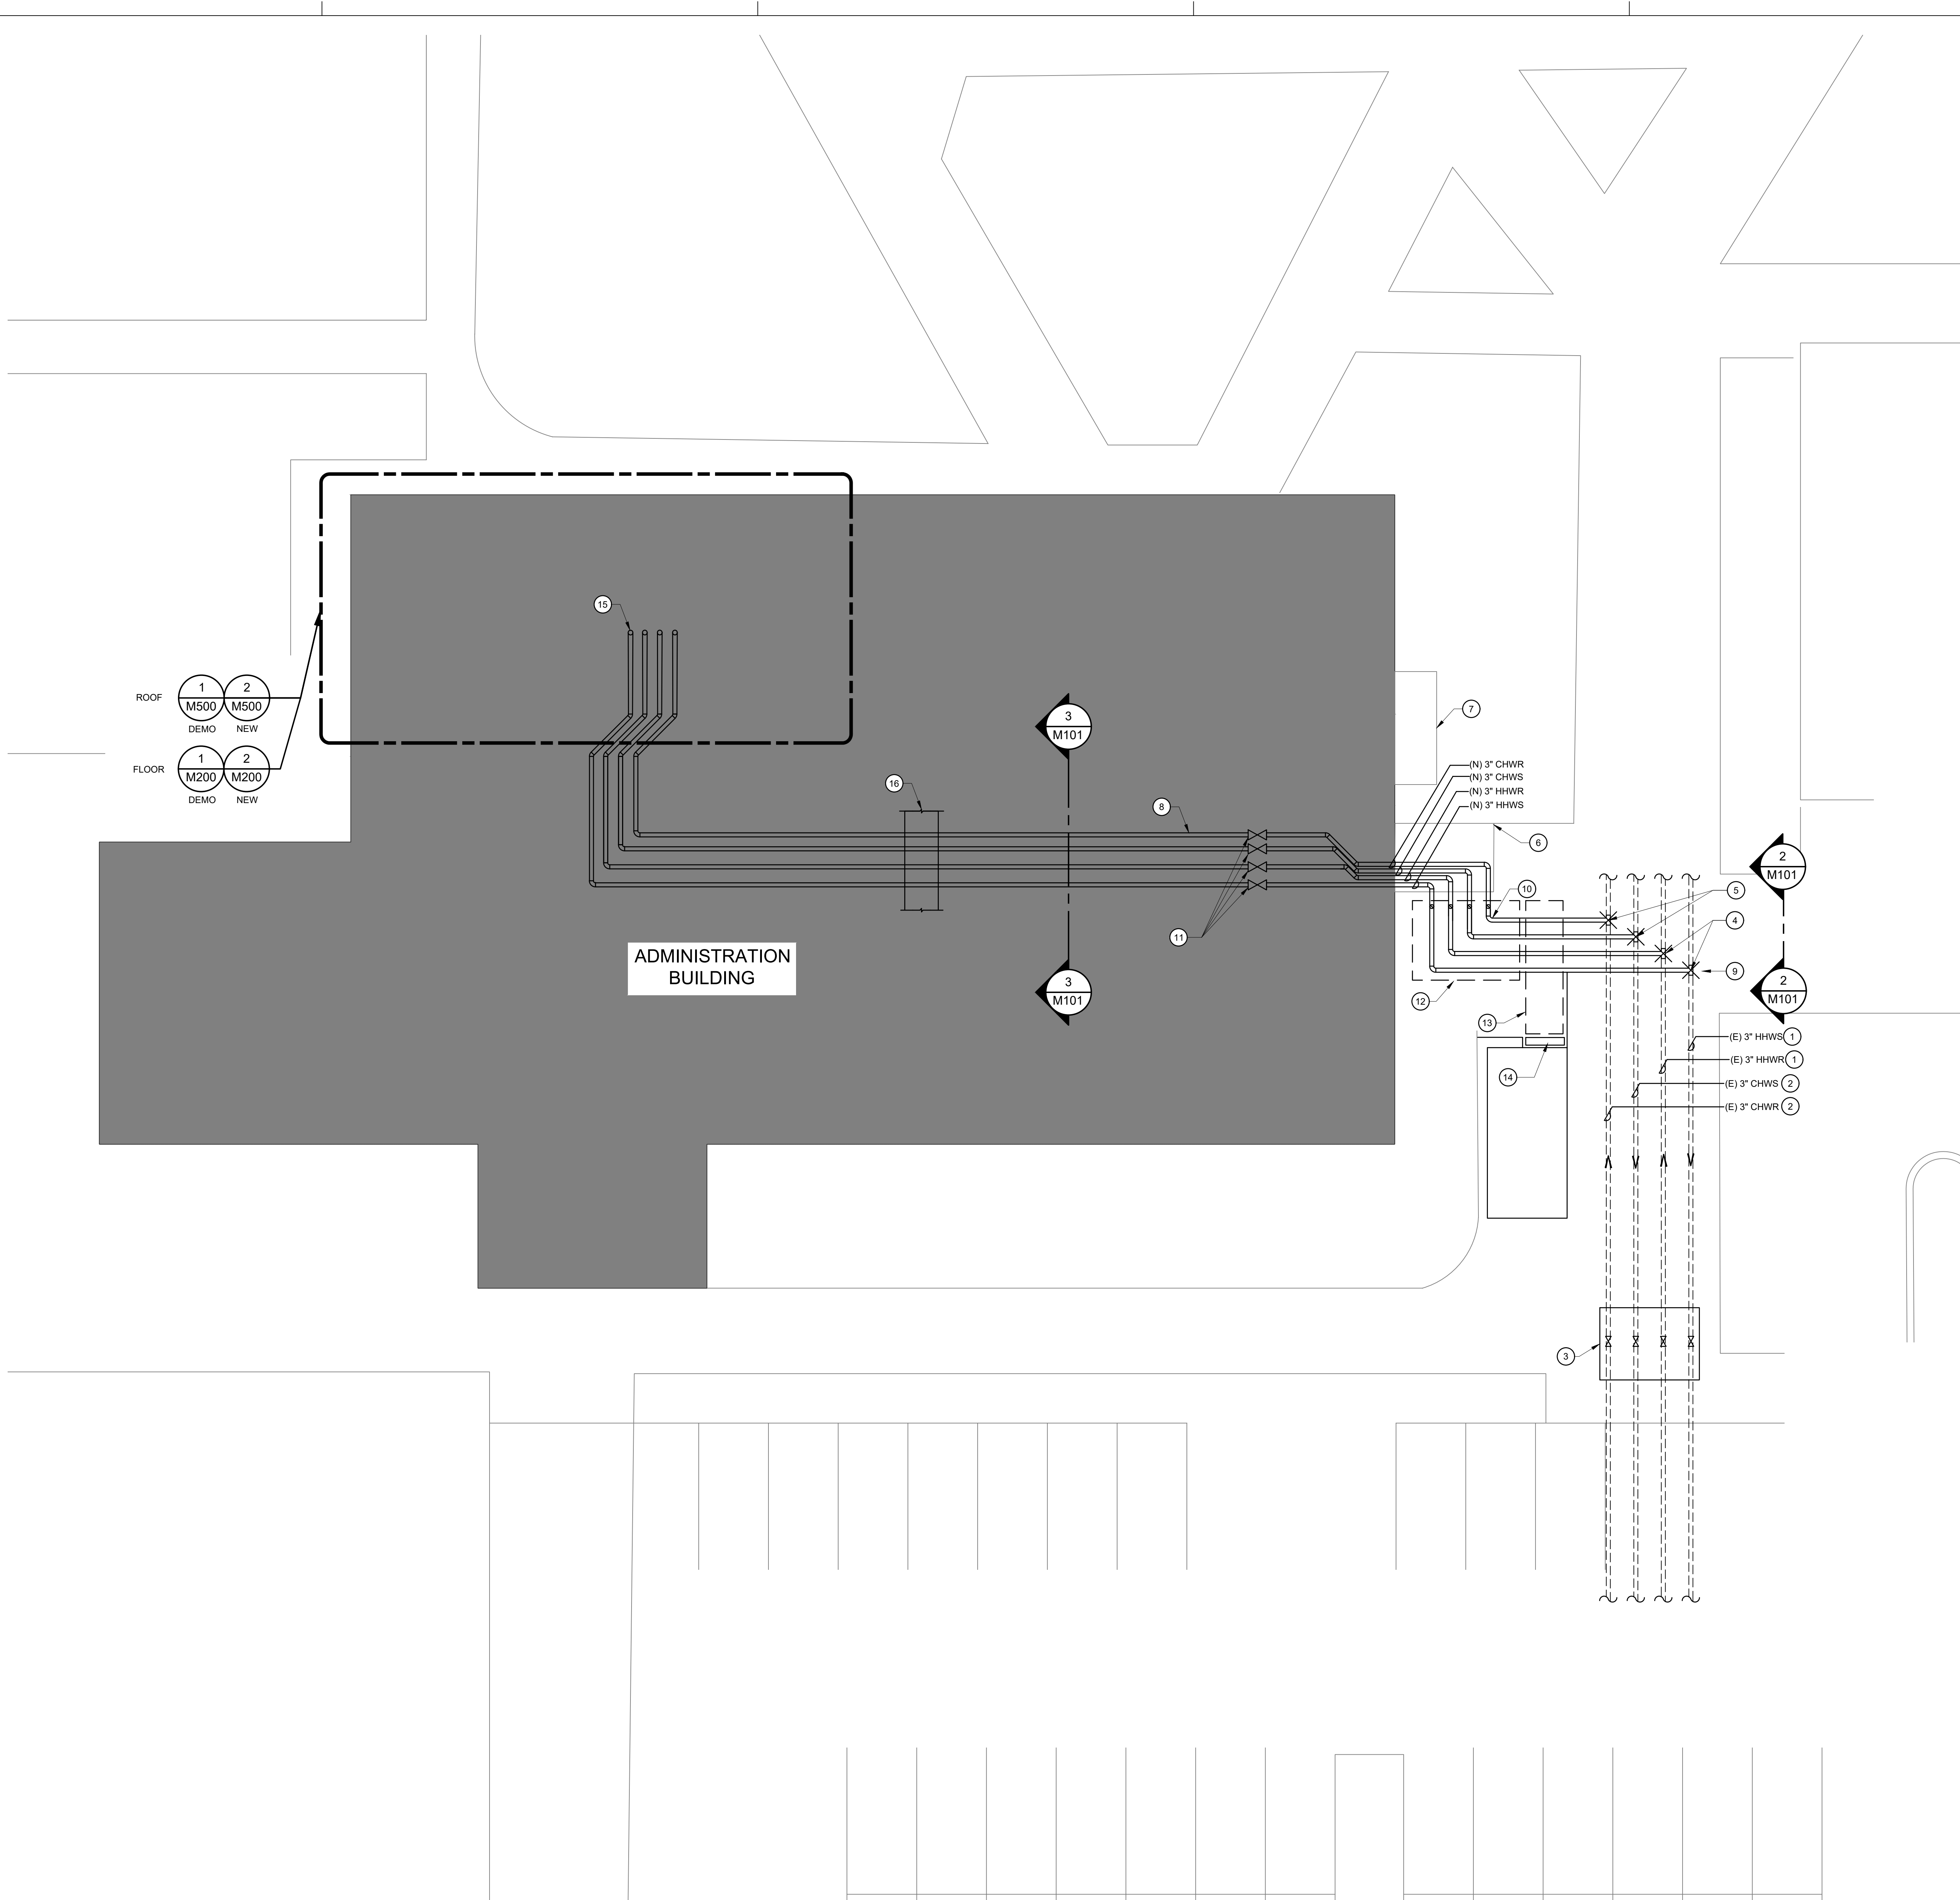

KEYNOTES

- (E) 3" HWS/R BELOW GRADE HYDRONIC PIPES TO REMAIN.
- (E) 3" CHWS/R BELOW GRADE HYDRONIC PIPES TO REMAIN.
- (E) SITE SOV FOR HOT & CHILLED WATER HYDRONIC PIPES TO REMAIN.
- (N) 3" HWS/R POC TO (E) 3" HWS/R BELOW GRADE. SEE M200 FOR CONTINUATION.
- (N) 3" CHWS/R POC TO (E) 3" CHWS/R BELOW GRADE. SEE M200 FOR CONTINUATION.
- (E) UNDERGROUND TUNNEL ACCESS BELOW BUILDING. DO NOT BLOCK ACCESS WITH NEW PIPE.
- (E) ELECTRICAL EQUIPMENT TO REMAIN.
- (N) PIPING TO BE ROUTED UNDER BUILDING WITHIN TUNNEL. PIPING TO BE SUSPENDED WITHIN UNDERGROUND TUNNEL PER DETAIL 12/M800 FOR SINGLE PIPE OR 17/M800 FOR TRAPEZE.
- APPROXIMATE AREA FOR (N) BELOW GRADE PIPING. CONTRACTOR TO SAW OUT (E) CONCRETE WALKWAY & TRENCH AS REQUIRED TO INSTALL (N) PIPING. CONTRACTOR TO FILL TRENCH & PATCH CONCRETE AS REQUIRED TO MATCH (E) CONDITIONS. SEE DETAIL 5/M800 FOR PIPE TRENCH REQUIREMENTS.
- (N) PIPING TO PENETRATE TUNNEL USING LINK-SEAL SYSTEM. LINK-SEAL PENETRATION TO BE INSTALLED PER MANUFACTURER'S INSTRUCTION.
- CONTRACTOR TO PROVIDE (N) ISOLATION VALVES FOR (N) PIPING, SUSPENDED IN CRAWL SPACE (TYP).
- APPROXIMATE AREA FOR (N) BELOW GRADE PIPING WITHIN DECOMPOSED GRANITE AREA. CONTRACTOR SHALL EXCAVATE AND PRESERVE DECOMPOSED GRANITE FOR RE-INSTALLATION FOLLOWING CONSTRUCTION. CONTRACTOR SHALL HAND-DIG TO PRESERVE EXISTING UTILITIES, AND REPAIR ANY DAMAGE CAUSED. BACKFILL SHALL MATCH EXISTING CONDITIONS. SEE DETAIL 5/M800 FOR PIPE TRENCH REQUIREMENTS.
- REMOVE (E) PAVERS AND GROUT FOR (N) BG PIPE. BACKFILL PIPE TRENCH AS DETAILED PROVIDE (N) DECOMPOSED GRANITE AT SURFACE TO MATCH EXISTING.
- PROVIDE NEW PLANTER CURBING TO MATCH ADJACENT.
- PIPE RISER UP THRU FLOOR, CONCEALED IN PIPE CHASE BY OTHERS, AND ROUTED TO ROOF. COORDINATE EXACT ROUTING BASED ON CONDITIONS NOTED ON M200.
- ROUTE PIPE BELOW DUCT OBSTRUCTION AND IMMEDIATELY ROUTE BACK UP TO STRUCTURE.

GENERAL NOTES


- CONTRACTOR SHALL FIELD VERIFY LOCATIONS AND SIZES FOR ALL HYDRONIC PIPING. NOTIFY ENGINEER WITH ANY DISCREPANCIES.
- LEAN CONCRETE SHALL BE USED AS BACK FILL WHERE UTILITY TRENCHES EXTEND FROM THE EXTERIOR TO THE INTERIOR LIMITS OF THE BUILDING. LEAN CONCRETE SHALL EXTEND A MINIMUM OF SIX (6) INCHES ABOVE THE FOOTING PENETRATION.
- BELOW GRADE CHILLED AND HEATING WATER PIPE SYSTEM SHALL BE PRE-MANUFACTURED, PRE-ENGINEERED, AND PROVIDED WITH FIELD JOINTS ON STRAIGHT LENGTHS AS REQUIRED TO MINIMIZE FIELD JOINTS. PRE-INSULATED METAL PIPE SYSTEM ROUTING SHALL BE FIELD VERIFIED PRIOR TO SUBMITTING PRODUCT DESIGN AND LAYOUT FOR REVIEW. CONTRACTOR SHALL INCLUDE ALL PIPE OFFSETS AS REQUIRED PER THE GENERAL MECHANICAL PROVISIONS.



CRAWLSPACE PIPE ROUTING

NTS

3

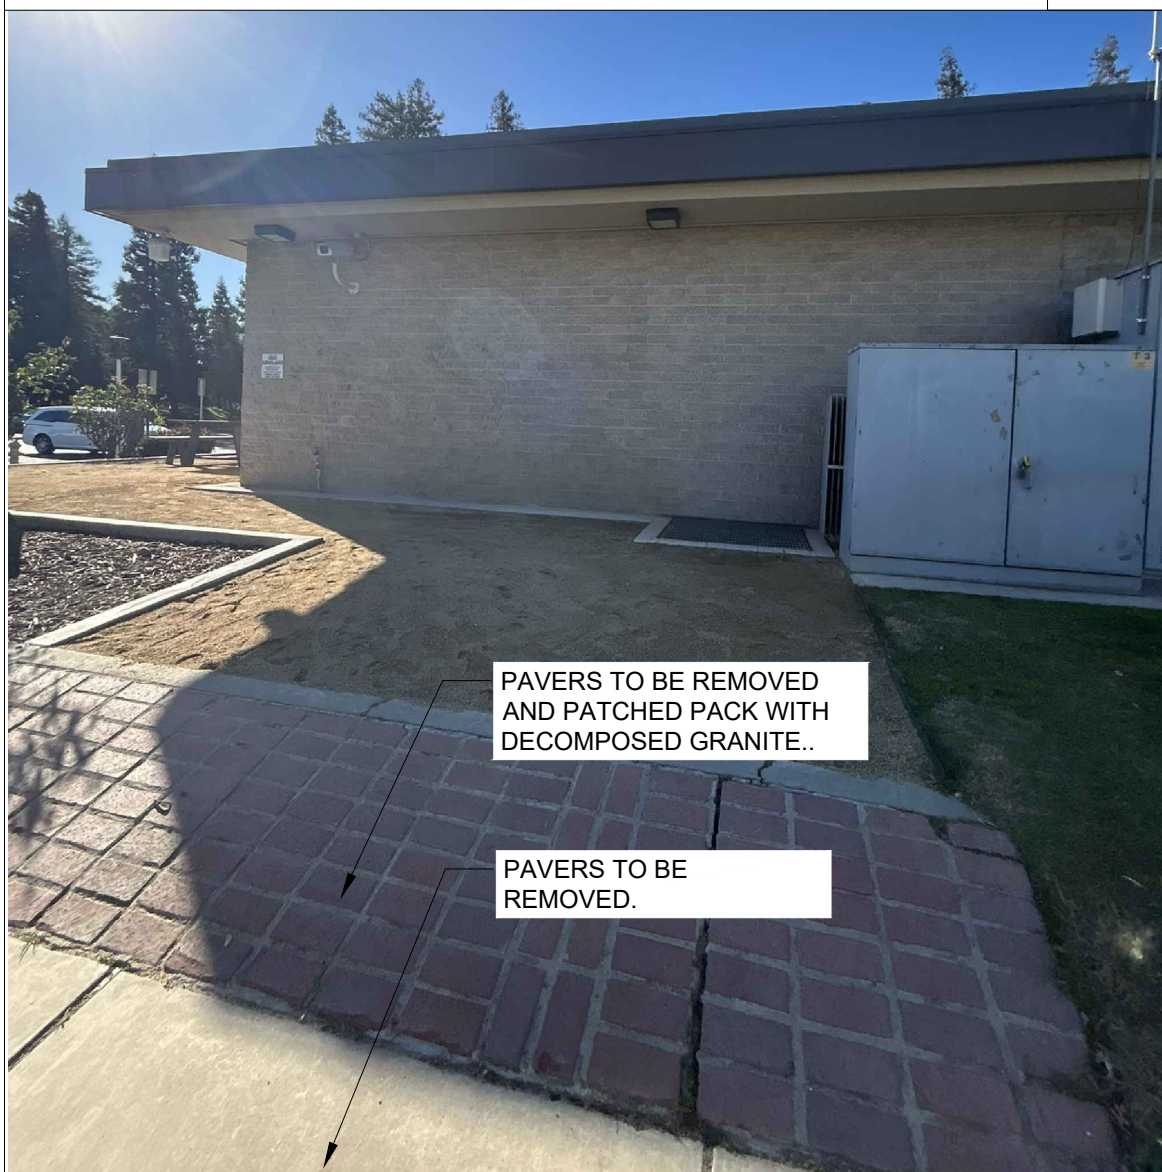


EXTERIOR PIPE ROUTING

NTS

2

ENLARGED MECHANICAL SITE PLAN - ADMINISTRATION BUILDING

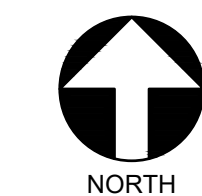

1"=10'-0"

1

PROJECT NAME: **MERCED COLLEGE
ADMIN MULTI-ZONE REPLACEMENT**

DATE: 03/26/2025

SHEET TITLE: **ENLARGED
MECHANICAL
SITE PLAN -
ADMINISTRATION
BUILDING**

SHEET NO: **M101**

REVISIONS:

MARK	DATE	DESCRIPTION

PROJECT NO: 1478


3600 N ST., MERCED, CA 95348

NET POSITIVE
consulting
engineers

www.NPCeng.com
559.940.7293

The ideas, drawings, designs and specifications incorporated herein serve as an instrument of services and is the property of Net Positive Consulting Engineers, Inc. and is not to be copied, reproduced, or distributed without the written authorization of Net Positive Consulting Engineers, Inc.

REGISTERED PROFESSIONAL ENGINEER
MECHANICAL
STATE OF CALIFORNIA
C. SCHULTE
No. 50339

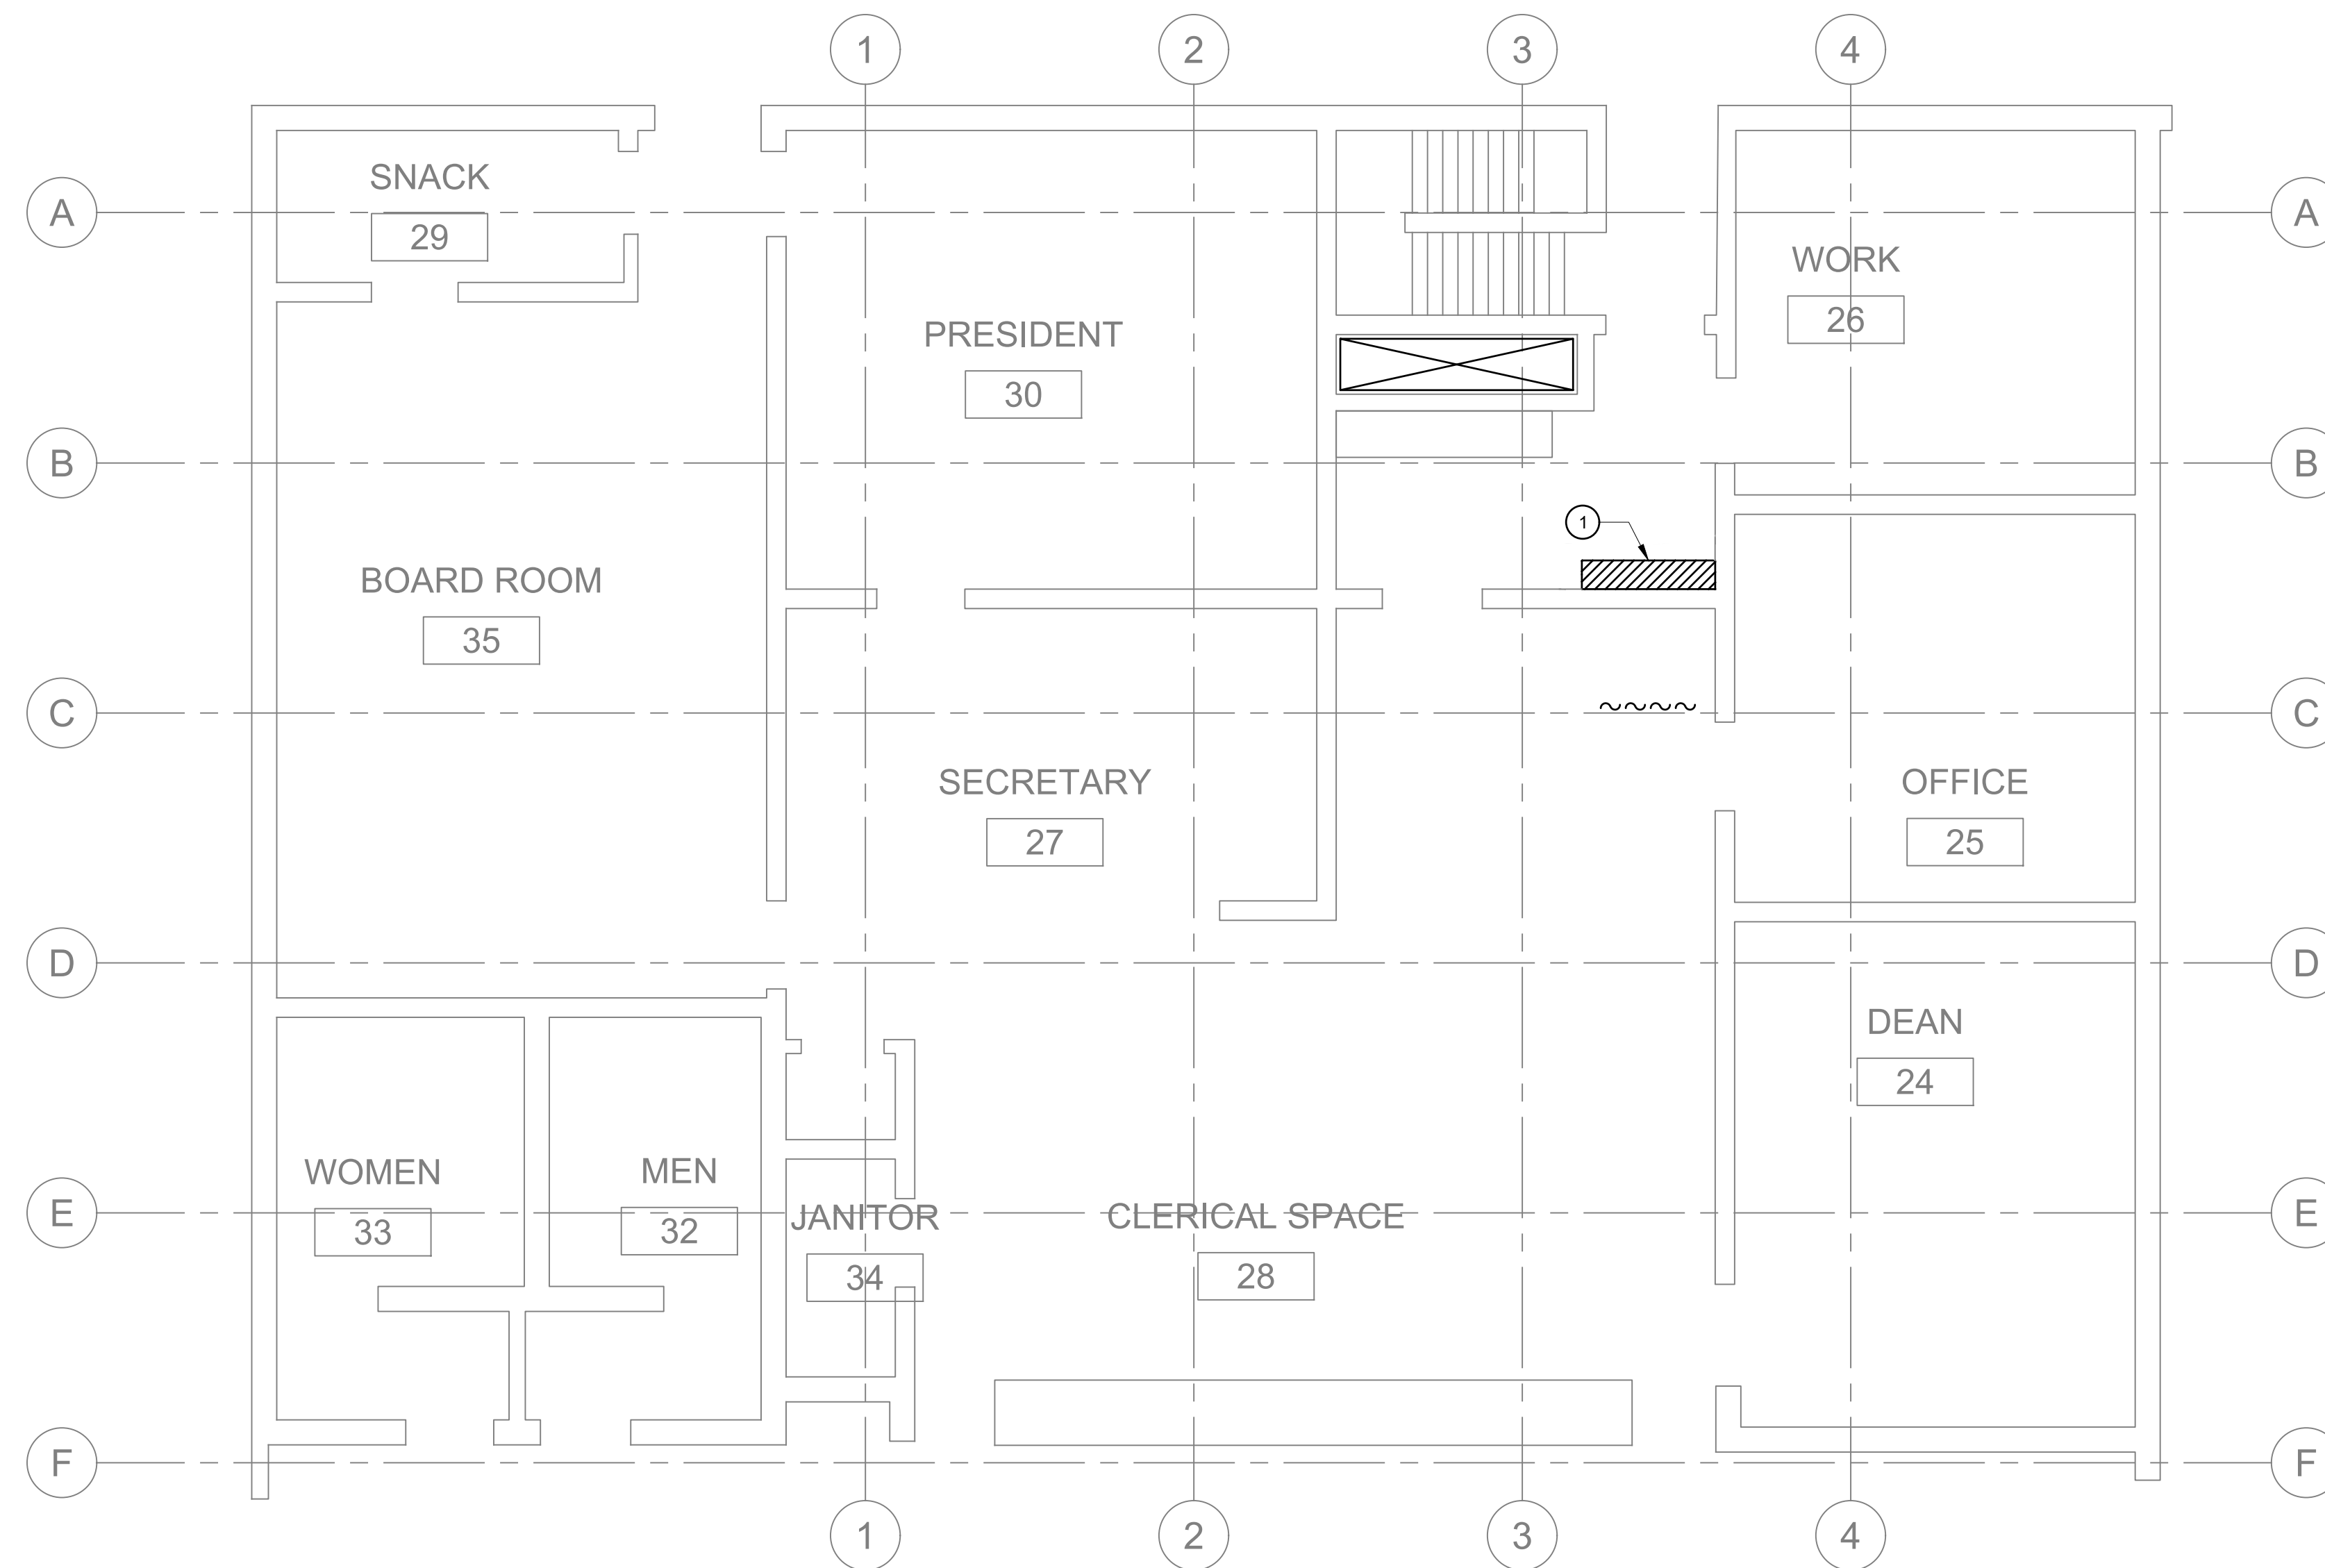

KEYNOTES



1. CONTRACTOR TO REMOVE (E) PORTION OF FLOOR, CEILING, & ROOF FOR (N) HYDRONIC PIPES. ALL CONCRETE CORES IN FLOOR AND ROOF STRUCTURE SHALL BE COORDINATED TO AVOID EXISTING REBAR. VERIFY VIA XRAY SCANNING. CONTRACTOR TO FIELD VERIFY DEMO EXTENT & ADJUST AS REQUIRED FOR THE INSTALLATION OF (N) 3" HWS/R & 3" CHWS/R PIPING
2. (N) 3" HWS/R & 3" CHWS/R PIPING FROM CRAWLSPACE UP THRU CEILING. SEE M100 SHEET FOR CONTINUATION.
3. CONTRACTOR SHALL MAINTAIN PIPE SPACING AT 1" MIN AND 3" MAX BETWEEN INSULATION, TO MINIMIZE CHASE DIMENSIONS.
4. CUT CEILING ACOUSTIC TILES AS REQUIRE FOR NEW PIPE RISERS. FIT TIGHT TO PIPE WITH 1/2" GAP MAX TO INSULATION. CONTRACTOR SHALL COORDINATE PIPE RISERS AS TO AVOID EXISTING T-BAR GRID.
5. (N) MECHANICAL CHASE FRAMING, GYP BOARD AND FINISHING BY DISTRICT, N.I.C.



ENLARGED MECHANICAL DEMOLITION FLOOR PLAN - ADMINISTRATION BUILDING

1/4" = 1'-0"

1

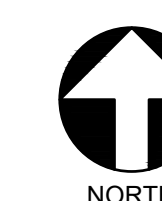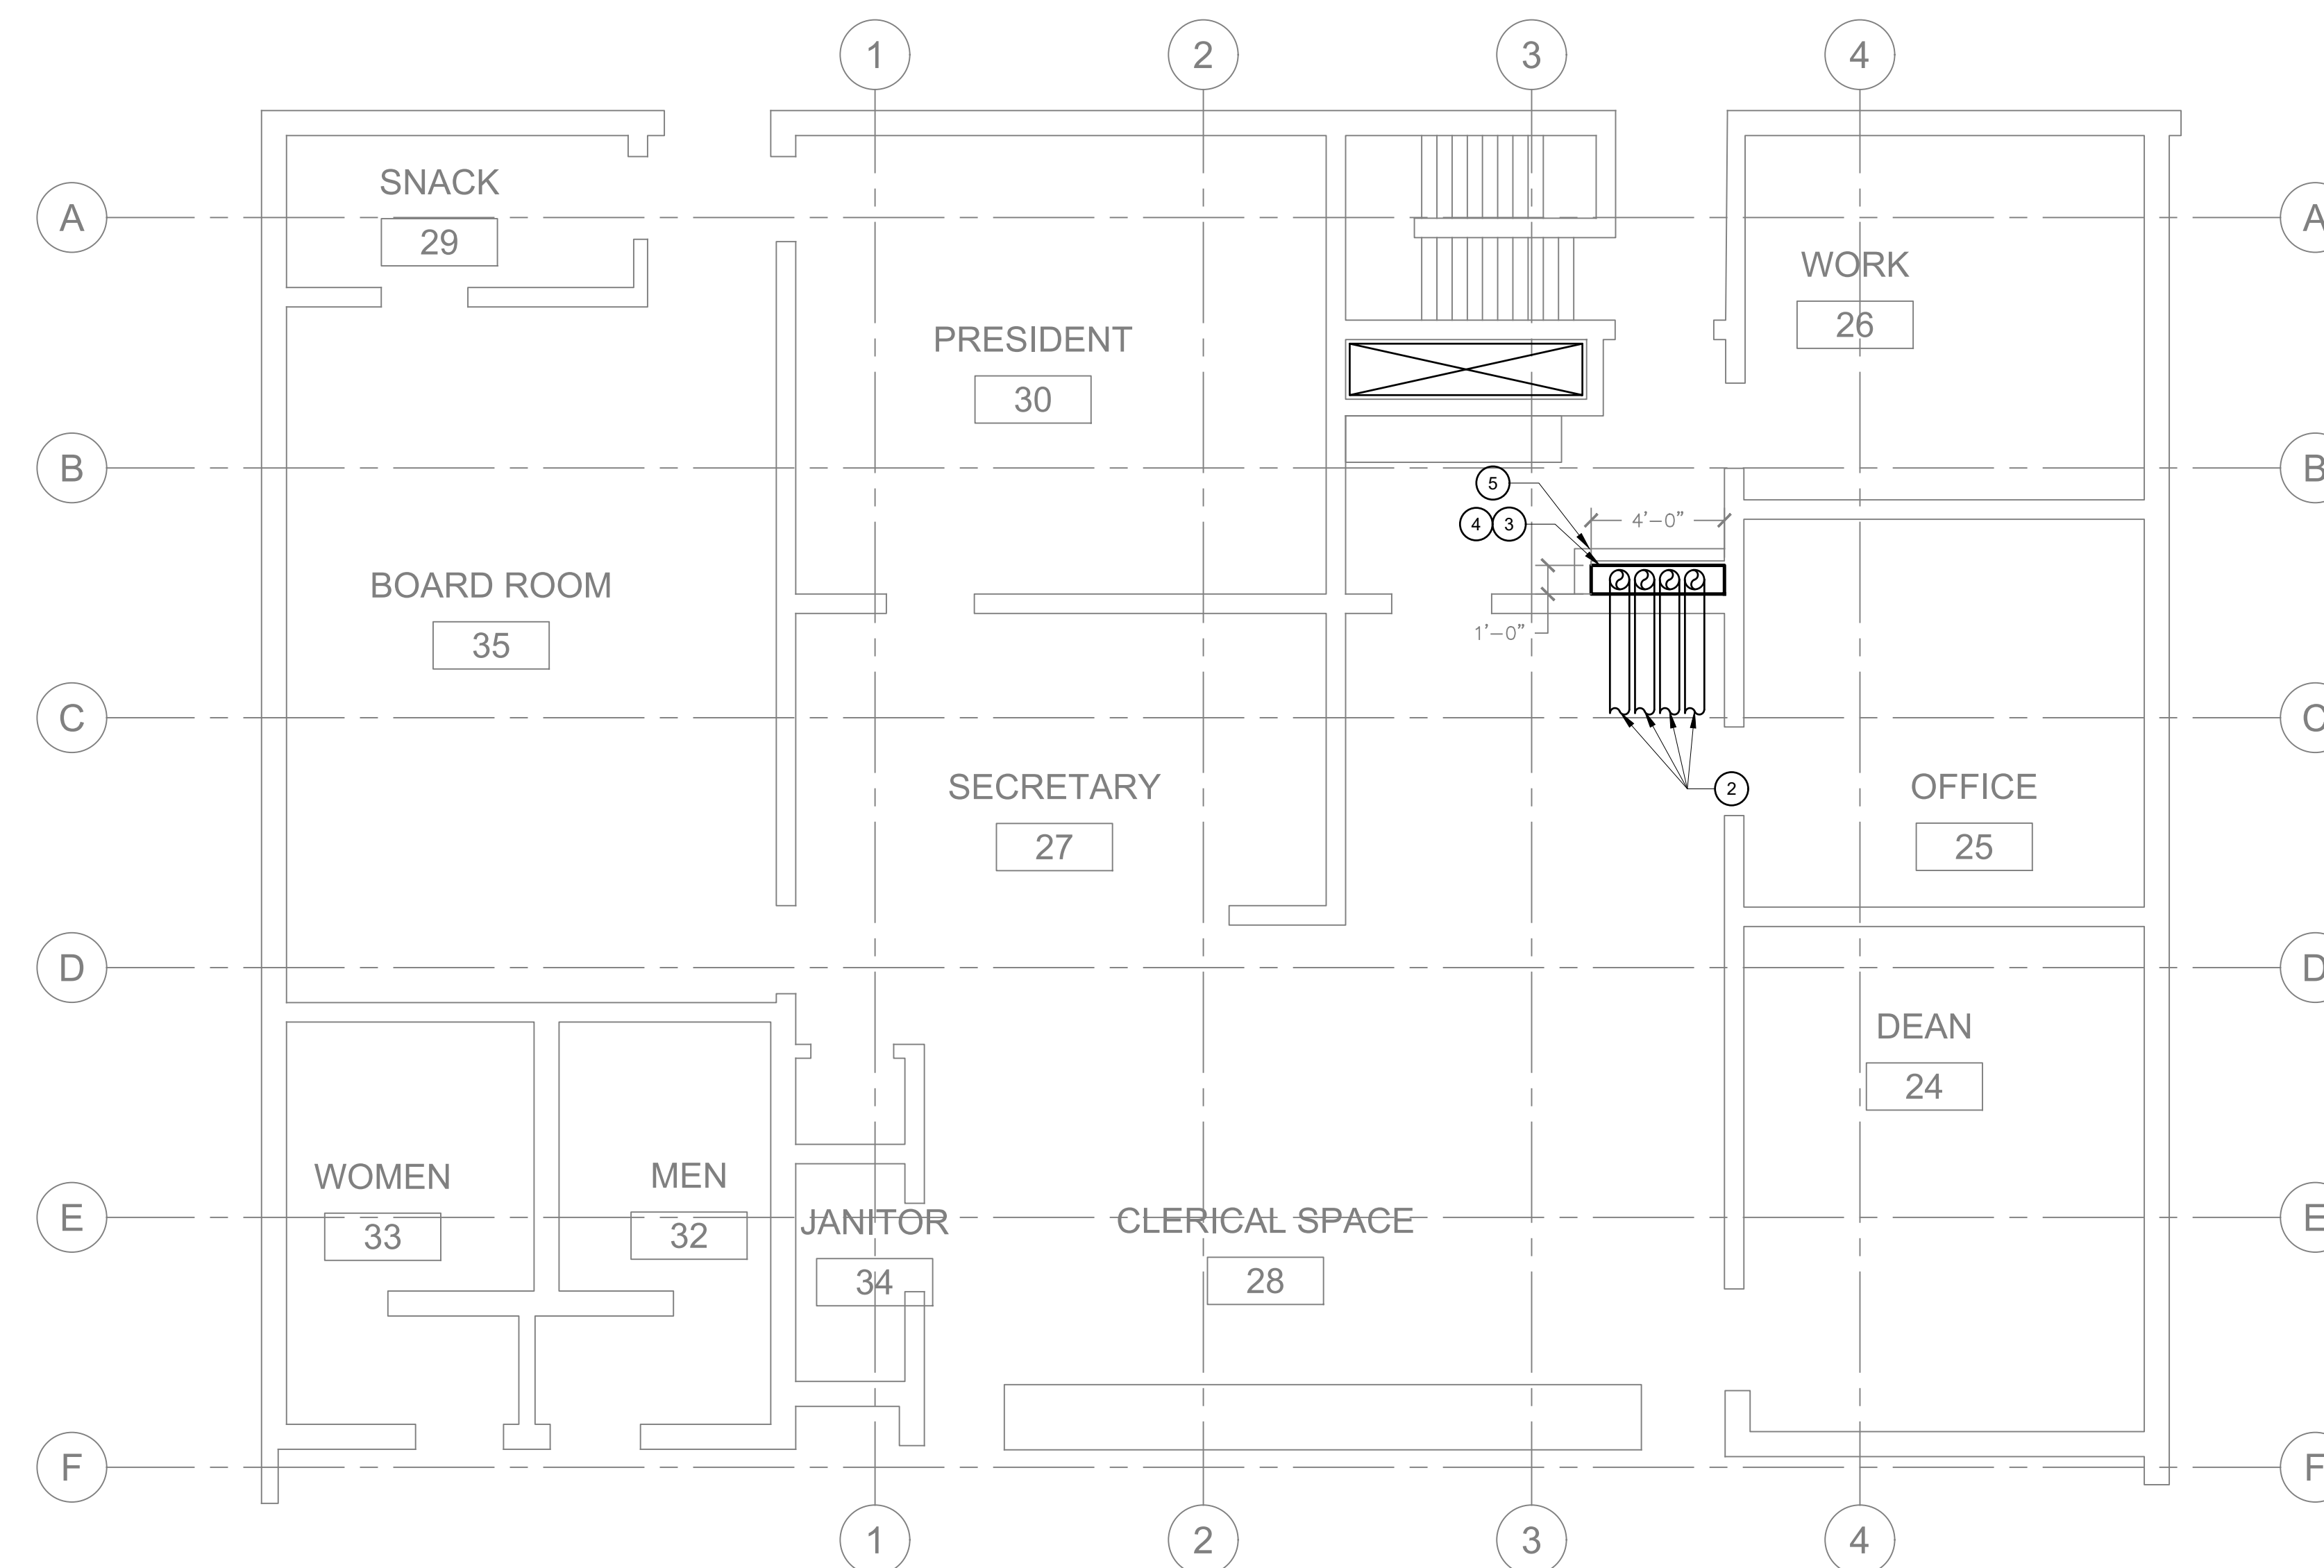

ENLARGED MECHANICAL PROPOSED FLOOR PLAN - ADMINISTRATION BUILDING

1/4" = 1'-0"


2



NET POSITIVE
consulting
engineers

www.NPCeng.com
559.940.7293

The ideas, drawings, designs and specifications incorporated herein serve as an instrument of services and is the property of Net Positive Consulting Engineers, Inc. and is not to be copied, reproduced, or distributed without the written authorization of Net Positive Consulting Engineers, Inc.

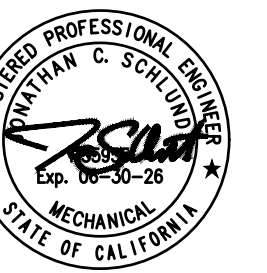

REVISIONS:
MARK DATE DESCRIPTION

MERCED COLLEGE
ADMIN MULTI-ZONE REPLACEMENT

PROJECT NAME:

DATE: 03/26/2025

SHEET TITLE:
**ENLARGED
MECHANICAL
FLOOR PLAN -
ADMINISTRATION
BUILDING**

SHEET NO:

M200

PROJECT NO: 1478

3600 N ST., MERCED, CA 95348


DRAWN BY: REVIEW BY:

DRAWN BY:
REVIEW BY:

ENLARGED MECHANICAL DEMOLITION ROOF PLAN - ADMINISTRATION BUILDING

1/4" = 1'-0"

1

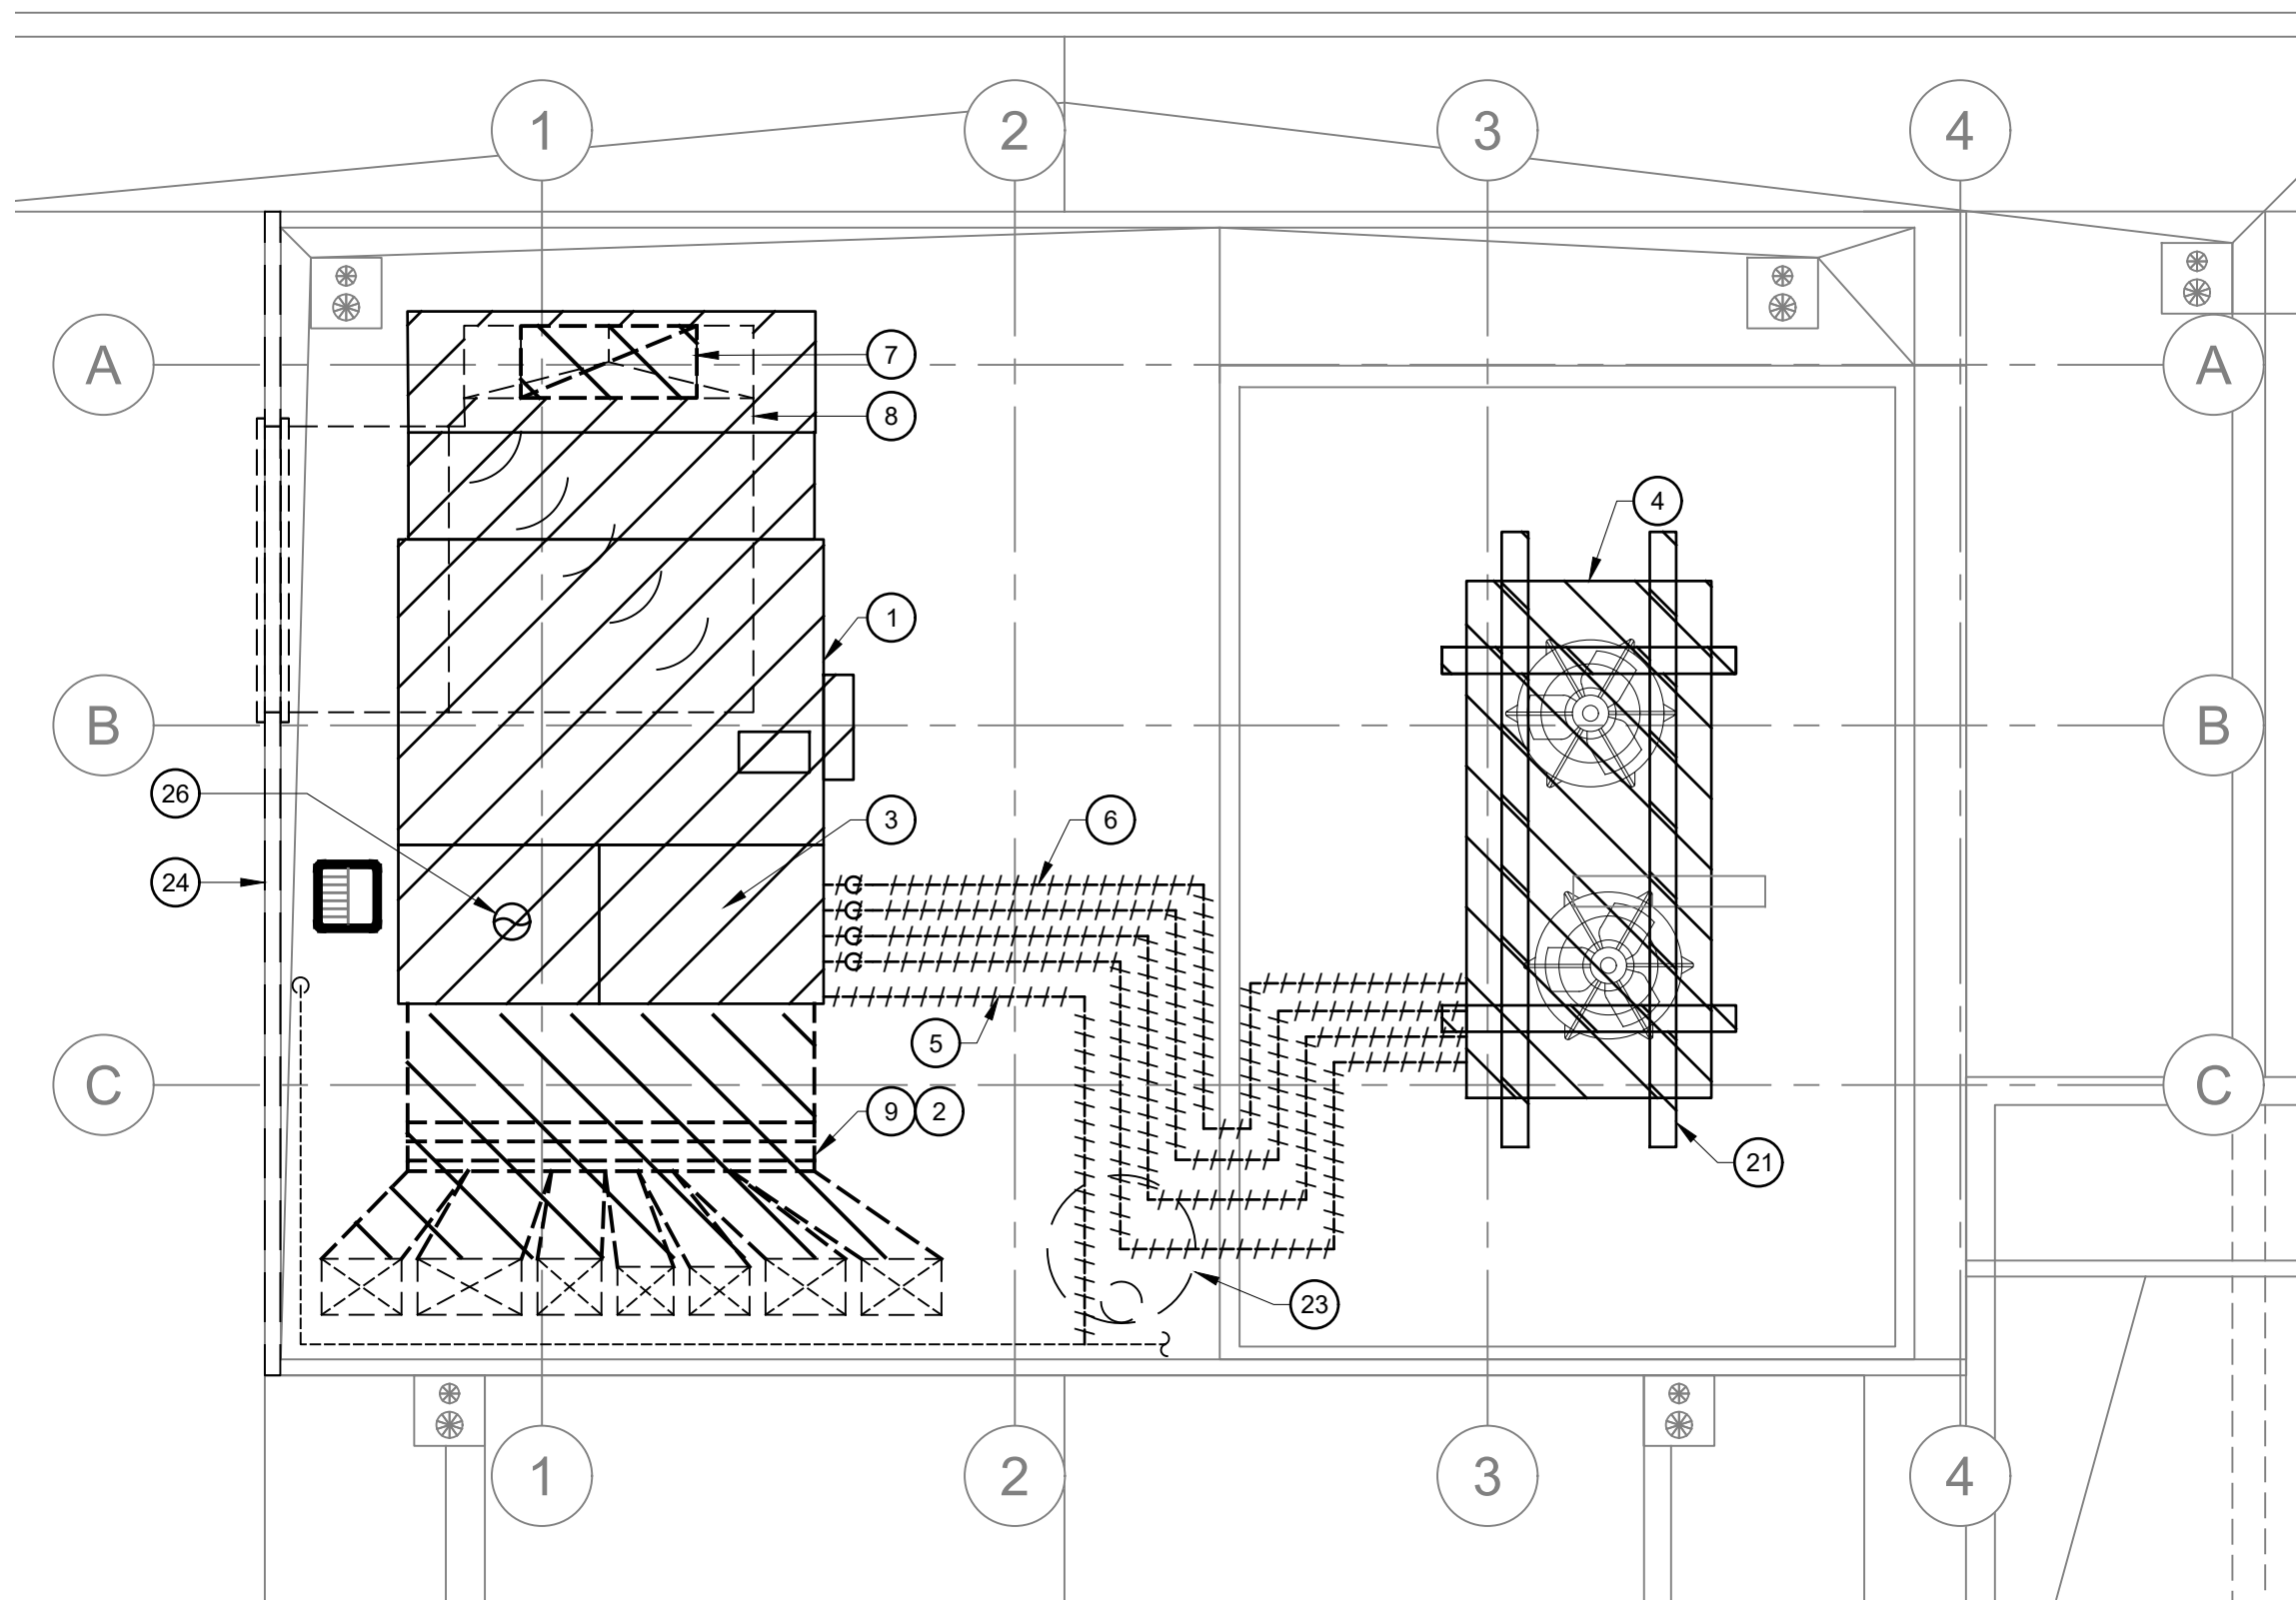

DEMOLITION ELECTRICAL NOTES

DISCONNECT AND REMOVE (E) ELECTRICAL CONNECTION TO (E) AIR HANDLING UNIT AND REMOVE (E) BRANCH CIRCUIT CONDUCTORS AND CONDUIT BACK TO (E) PANEL 'A'.

DISCONNECT AND REMOVE (E) ELECTRICAL CONNECTION TO (E) CONDENSING UNIT AND REMOVE (E) BRANCH CIRCUIT CONDUCTORS AND CONDUIT BACK TO (E) PANEL 'A' AND SWITCH (E) CIRCUIT BREAKER TO THE "OFF" POSITION.

KEYNOTES

- (E) AIR HANDLING UNIT ASSEMBLY & (E) ISOLATORS TO BE REMOVED. (E) WIDE-FLANGE BEAM TO REMAIN FOR RE-USE. DISCONNECT (E) GAS AND PREPARE FOR RECONNECTION. REFER TO DETAIL 22/M800 FOR CLARITY & DETAIL 10/M800 FOR AIR HANDLER DIAGRAM. REMOVE EXISTING CONTROLS OF (E) AIR HANDLING UNIT.
- (E) CONTROL DAMPERS & ACTUATORS ASSOCIATED WITH (E) AIR HANDLING UNIT ASSEMBLY TO BE REMOVED.
- (E) 9"Ø FLUE DUCT TO BE DISCONNECTED & REMOVED.
- (E) CONDENSING UNIT TO BE REMOVED. (E) PLATFORM TO BE PRESERVED FOR RE-USE.
- (E) 1/2" GAS PIPING SHOWN HATCHED TO BE REMOVED. CAP (E) GAS LINE.
- (E) REFRIGERANT PIPING SHOWN HATCHED & (E) ASSOCIATED SUPPORTS TO BE REMOVED.
- (E) VERTICAL 44"x18" RA DUCT (E) AIR HANDLING UNIT ASSEMBLY TO BE REMOVED. PRESERVE (E) RA DUCT PENETRATION DN THRU ROOF FOR RECONNECTION.
- (E) 72"x18" OSA DUCT TO BE DISCONNECTED AND PRESERVED FROM (E) AIR HANDLING UNIT ASSEMBLY. PREPARE FOR RECONNECTION.
- (E) MULTIZONE DUCT SECTION SHOWN HATCHED TO BE REMOVED. PRESERVE SA PENETRATIONS THRU ROOF.
- (N) AIR HANDLER UNIT MOUNTED ON (N) ISOLATORS & (E) WIDE-FLANGE BEAM PER DETAIL 1/M800. CLEARANCE AROUND UNIT IS REPRESENTED BY FINE DASHED LINE. REFER TO DETAIL 24/M800 FOR CLARITY.
- (N) SUPPLY AIR DUCT DETECTORS MOUNTED WITHIN HOT AND COLD DUCT PLENUM SECTIONS PER DETAIL 7/M800.
- (N) 3"CHWSR THRU ROOF ROUTED TO (N) AIR HANDLING UNIT. SEE M200 FOR CONTINUATION. ROOF PATCH MUST BE TREMCO INSTALLED TO MAINTAIN WARRANTY. PROVIDE FLASHING PER 5/M800.
- (N) 3" CHWSR THRU ROOF ROUTED TO (N) AIR HANDLING UNIT. SEE M200 FOR CONTINUATION. ROOF PATCH MUST BE TREMCO INSTALLED TO MAINTAIN WARRANTY. PROVIDE FLASHING PER 5/M800.
- (N) POC OF MULTIZONE DUCT TO (E) FLOOR PENETRATIONS: 20"x14", 20"x14", 16"x14", 14"x12", 15"x12", 20"x14", 20"x14". CONTRACTOR TO FIELD VERIFY PENETRATION LOCATIONS & SIZES.
- (N) 1"Ø CONDENSATE DRAIN CONNECTION WITH (N) TRAP PER DETAIL 2/M800 TO DISCHARGE INTO (E) FLOOR SINK WITH 1" AIR GAP.
- (N) FANS FOR (N) AHU-1 TO BE SHIPPED LOOSE & FIELD INSTALLED.
- (N) 72"x18" OSA DUCT POC TO (E) 72"x18" OSA. PROVIDE TRANSITIONS AS REQUIRED.
- (N) 44"x18" RA DUCT POC TO (E) RA DUCT PENETRATION DN THRU ROOF. PROVIDE TRANSITIONS AS REQUIRED.
- (N) FLEX CONNECTION AT ALL DUCT CONNECTIONS TO (N) AIR HANDLING UNIT PER DETAIL 17/M800.
- (N) MULTIZONE DUCT SECTION. PROVIDE (N) BELIMO ACTUATORS & DAMPERS TO BE PROVIDED AND INTEGRATED INTO (E) JOHNSON METASYS.
- (E) EQUIPMENT STAND TO BE REMOVED.
- (N) 3" CHWSR PIPING ROUTED ON (N) GROUND MOUNTED SUPPORTS PER DETAIL 3/M800.
- (E) WATER HEATER & (E) FLUE TO REMAIN.
- (E) LOUVERED WALL TO BE REMOVED FOR (N) AIR HANDLING UNIT INSTALLATION. PRESERVE (E) OPENING & (E) LOUVER FOR REINSTALLATION.
- (N) PIPING OVERHEAD PER DETAIL 12/M800 THRU (E) OPENING. PROVIDE NEW BLOCKING, FLASHING AND STUCCO REPAIR. SEAL WATER TIGHT.
- (E) 9"Ø FLUE DUCT TO BE DISCONNECTED & REMOVED. PATCH (E) OPENING TO MATCH EXISTING AND TO BE WEATHER PROOF. CONTRACTOR TO FIELD VERIFY EXTENT OF PATCH PRIOR TO BIDDING.
- (N) PIPING OVER HEAD TO BE ROUTED OVER (E) WATER HEATER. CONTRACTOR TO MAINTAIN CLEARANCES AND PLAN ACCORDINGLY PRIOR TO CONSTRUCTION.



PROPOSED WORK ELECTRICAL NOTES

PROVIDE (N) 60A-600V-3P-N3R FUSED DISCONNECT SWITCH WITH FLEX CONNECTION TO (N) AIR HANDLING UNIT 'AHU-1'. PROVIDE FUSES PER EQUIPMENT NAMEPLATE RATING. REPLACE EXISTING 30A, 3-POLE CIRCUIT BREAKER IN (E) PANEL 'A' WITH ONE (N) 35A, 480V, 3-POLE CIRCUIT BREAKER AND FEED (N) AIR HANDLING UNIT 'AHU-1' WITH 3#8 CU THWN AND 1#10 CU GND MINIMUM IN 1"C.

PROVIDE 120V CONNECTION TO (N) DUCT SMOKE DETECTOR. VERIFY (E) FIRE ALARM SYSTEM MANUFACTURER AND PROVIDE COMPATIBLE (N) ADDRESSABLE SUPERVISED INPUT MODULE AS NEEDED TO COMMUNICATE WITH (E) FIRE ALARM SYSTEM. PROVIDE CONDUIT AND CABLING PER NFPA 72 TO TIE INTO (E) FIRE ALARM SYSTEM SLC.


GENERAL NOTES

- PROVIDE FLEX CONNECTION BETWEEN DUCT AND UNIT.
- PROVIDE TURNING VANES AT ALL RECTANGULAR ELBOWS.
- CONTRACTOR SHALL FIELD VERIFY LOCATION AND SIZES FOR ALL DUCT DROPS AND DUCT RUNS.
- NOTIFY ENGINEER WITH ANY DISCREPANCIES.
- CONTRACTOR IS RESPONSIBLE FOR DISPOSAL OF ALL EQUIPMENT & MATERIALS NOTED TO BE REMOVED.
- ALL NEW DUCT TO BE GALVANIZED RIGID DUCT PER SMACNA STANDARDS.
- THE ACTUAL LOCATION OF ALL DUCTWORK, EQUIPMENT, SUPPORTS, ETC. SHALL BE CAREFULLY PLANNED PRIOR TO INSTALLATION OF ANY WORK TO AVOID ALL INTERFERENCE WITH EACH OTHER OR WITH EXISTING STRUCTURAL, ELECTRICAL, ARCHITECTURAL, OR OTHER ELEMENTS.
- AFTER THE COMPLETION OF NEW WORK, CONTRACTOR SHALL CLEAN ALL NEW AND EXISTING DUCTWORK.
- ALL (E) ACTUATORS TO BE SALVAGED TO OWNER.
- ALL EXTERIOR PIPE SHALL BE INSULATED AND PROTECTED WITH ALUMINUM JACKETING.

ENLARGED MECHANICAL PROPOSED ROOF PLAN - ADMINISTRATION BUILDING

1/4" = 1'-0"

2

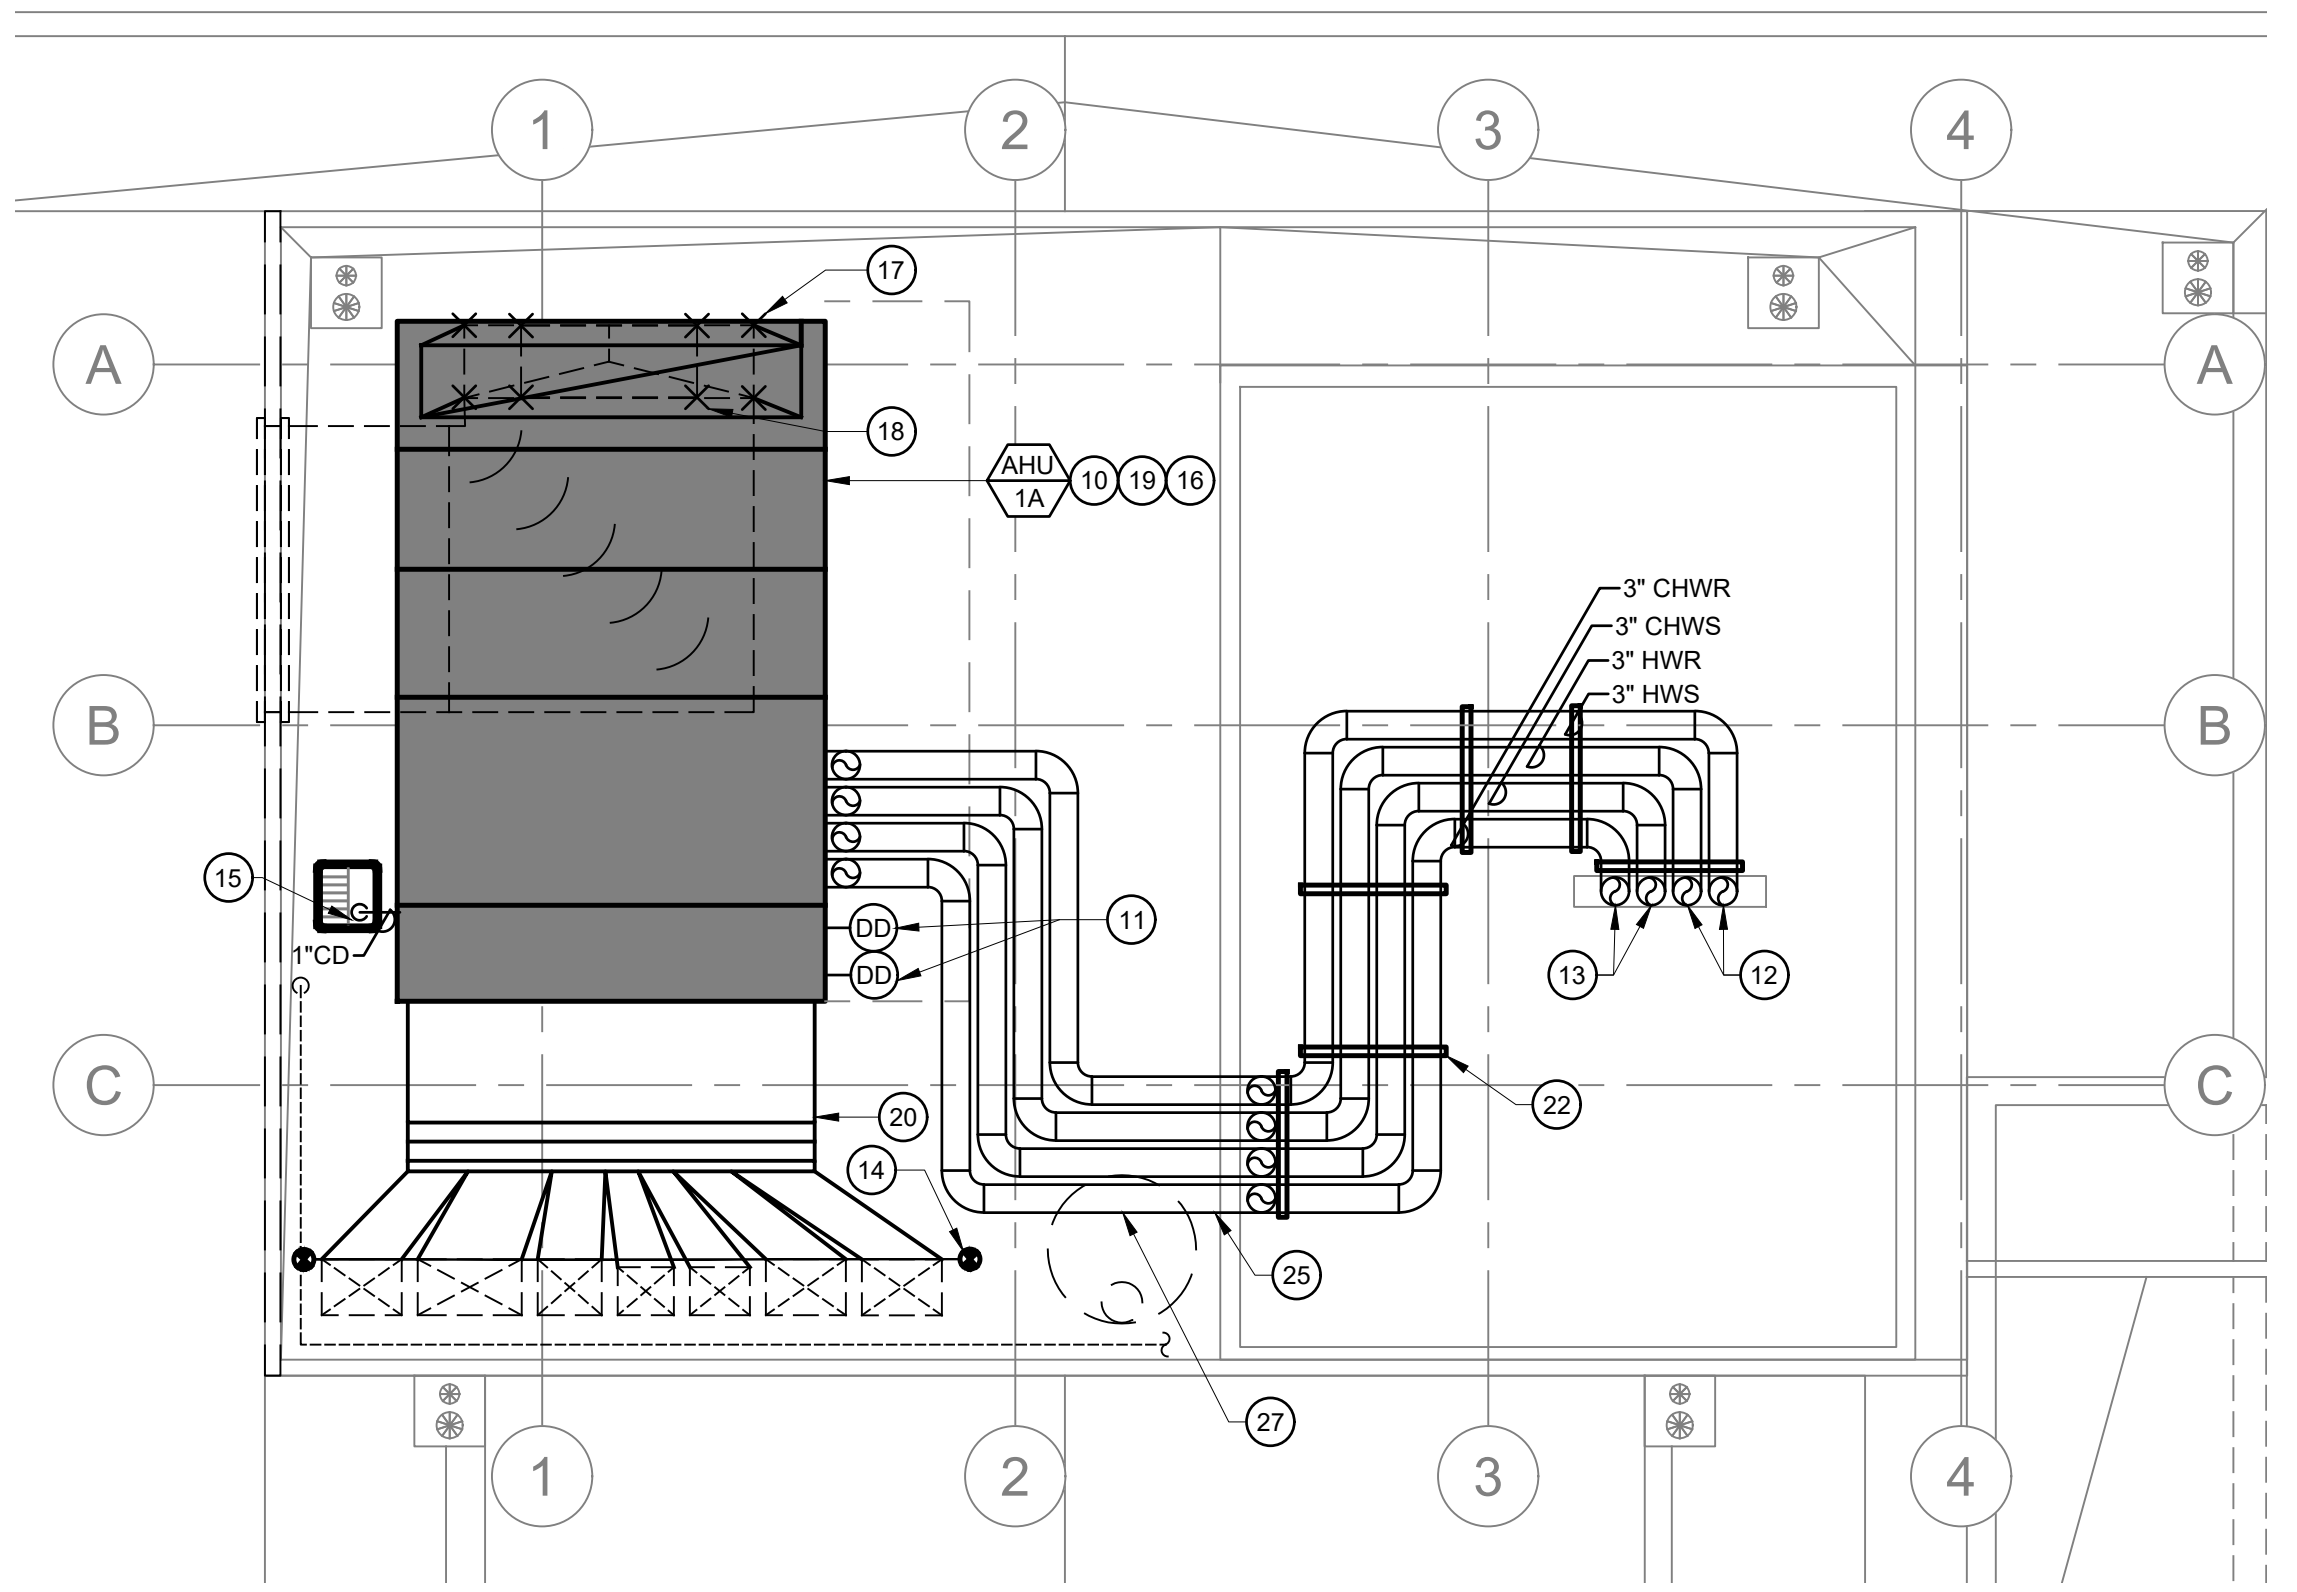

DATE: 03/26/2025
SHEET TITLE:
ENLARGED
MECHANICAL
ROOF PLAN -
ADMINISTRATION
BUILDING
SHEET NO:
M500

PROJECT NAME:
MERCED COLLEGE
ADMIN MULTI-ZONE REPLACEMENT
PROJECT NO: 1478
3600 N ST., MERCED, CA 95348

The ideas, drawings, designs and specifications incorporated herein serve as an instrument of services and is the property of Net Positive Consulting Engineers, Inc. and is not to be copied, reproduced, or distributed without the written authorization of Net Positive Consulting Engineers, Inc.



NET POSITIVE
consulting
engineers
www.NPCeng.com
559.940.7293

STATE OF CALIFORNIA		CALIFORNIA ENERGY COMMISSION	
Mechanical Systems			
CERTIFICATE OF COMPLIANCE			
This document is used to demonstrate compliance for mechanical systems that are within the scope of the permit application and are demonstrating compliance using the prescriptive path outlined in 140.4, or 141.0(b)(2) for alterations.			
Project Name: Merced College - Admin Multi-Zone Replacement		Report Page: (Page 3 of 10)	NRCC-MCH-4
Project Address:		Date Prepared: 2025-01-15T14:28:21-05:00	
A. GENERAL INFORMATION			
01 Project Location (city)		04 Total Conditioned Floor Area	4000
03 Climate Zone		05 Total Unconditioned Floor Area	0
02 Occupancy Types Within Project:		06 # of Stories (Habitable Above Grade)	1
■ Classroom ■ Office			

B. PROJECT SCOPE			
This table is used to demonstrate compliance with prescriptive requirements found in 140.4(c), 140.4(d), 140.4(m), 170.2(c)(3), and 170.2(c)(4) for fan systems. Fan systems serving only process loads are exempt from these requirements and do not need to be included in Table B.			
01 02 03			
Air System(s)		Water System Components	Dry System Components
☒ Heating Air System		☐ Water Economizer	☐ Air Economizer
☐ Cooling Air System		☐ Pumps	☐ Electric Resistance Heat
Mechanical Controls		☐ System Piping	☒ Fan Systems
☐ Mechanical Controls (existing to remain, altered or new)		☐ Cooling Towers	☐ Ductwork (existing to remain, altered or new)
☒ Chillers		☒ Ventilation	
☐ Boilers		☐ Zonal Systems/ Terminal Boxes	

Generated Date/Time:		Documentation Software: Energy Code Ace	
CA Building Energy Efficiency Standards - 2022 Nonresidential Compliance		Compliance ID: 247887-0125-0004	
Report Version: 2022.0.000		Report Generated: 2025-01-15 11:28:29	
Schema Version: rev 20220301			

STATE OF CALIFORNIA		CALIFORNIA ENERGY COMMISSION	
Mechanical Systems			
CERTIFICATE OF COMPLIANCE			
This document is used to demonstrate compliance for mechanical systems that are within the scope of the permit application and are demonstrating compliance using the prescriptive path outlined in 140.4, or 141.0(b)(2) for alterations.			
Project Name: Merced College - Admin Multi-Zone Replacement		Report Page: (Page 3 of 10)	NRCC-MCH-4
Project Address:		Date Prepared: 2025-01-15T14:28:21-05:00	

H. FAN SYSTEMS & AIR ECONOMIZERS													
This table is used to demonstrate compliance with prescriptive requirements found in 140.4(c), 140.4(d), 140.4(m), 170.2(c)(3), and 170.2(c)(4) for fan systems. Fan systems serving only process loads are exempt from these requirements and do not need to be included in Table H.													
01 02 03 04 05 06 07 08 09 10 11													
System Name		AHU-1	Quantities	1	Fan System Status	New	System Zoning	Multi-Zone VAV Systems	Design	Water Gauge (in)	Component Allowance (watt/cfm)	Fan Allowance (watt/cfm)	Differential Temperature
Fan Name or Item Tag		Fan Type	Qty	Component	Airflow through Component (ft³)	Water Gauge (in)	Component Allowance (watt/cfm)	Fan Allowance (watt/cfm)	Design Electrical Input Power Method	Motor Nameplate Horsepower	Fan Electrical Input Power (kW)		
AHU-1		Supply	4	Hydronic/DX cooling coil or heat pump coil	100	0.105							
				Gas heat	100	0.07							
				MERV 13-16 Filter downstream of thermal conditioning equipment	100	0.176	0.491	Manufacturer provided			3.25		
				Economizer Return Damper	100	0.035							
				MERV 13-16 Filter upstream of thermal conditioning equipment	100	0.105							
Supply Fan Base Allowance (watt/cfm)		0.413		Exhaust/Return/Relief/Transfer Fan Base Allowance (watt/cfm)	0	Fan System Allowance (kW)	29.93	Fan System Electrical Input Power (kW)	13				

Generated Date/Time:		Documentation Software: Energy Code Ace	
CA Building Energy Efficiency Standards - 2022 Nonresidential Compliance		Compliance ID: 247887-0125-0004	
Report Version: 2022.0.000		Report Generated: 2025-01-15 11:28:29	
Schema Version: rev 20220301			

STATE OF CALIFORNIA		CALIFORNIA ENERGY COMMISSION	
Mechanical Systems			
CERTIFICATE OF COMPLIANCE			
This document is used to demonstrate compliance for mechanical systems that are within the scope of the permit application and are demonstrating compliance using the prescriptive path outlined in 140.4, or 141.0(b)(2) for alterations.			
Project Name: Merced College - Admin Multi-Zone Replacement		Report Page: (Page 3 of 10)	NRCC-MCH-4
Project Address:		Date Prepared: 2025-01-15T14:28:21-05:00	

O. DECLARATION OF REQUIRED CERTIFICATES OF ACCEPTANCE	
Selections have been made based on information provided in previous tables of this document. If any selection needs to be changed, please explain why in Table E Additional Remarks. These documents must be provided to the building inspector during construction and can be found online at https://www.energy.ca.gov/programs-and-topics/programs/building-energy-efficiency-standards/2022-building-energy-efficiency-4	
Form/Title	Systems/Spaces To Be Field Verified
NRCA-MCH-02-A - Outdoor Air must be submitted for all newly installed HVAC units. Note: MCH-02-A can be performed in conjunction with MCH-07-A Supply Fan VFD Acceptance (if applicable) since testing activities overlap.	AHU-1
NRCA-MCH-05-A - Air Economizer Controls	AHU-1
NRCA-MCH-06-A Demand Control Ventilation Systems must be submitted for all systems required to employ demand controlled ventilation (refer to 120.1(c)(3)) can vary outside ventilation flow rates based on maintaining interior carbon dioxide (CO2) concentration setpoints.	Admin Office
NRCA-MCH-07-A Supply Fan Variable Flow Controls	AHU-1
NRCA-MCH-08-A Valve Leakage Test	P-1
NRCA-MCH-09-A Supply Water Temperature Reset Controls	CSAM-1
NRCA-MCH-10-A Hydronic System Variable Flow Controls	P-1
NRCA-MCH-15-A Supply Air Temperature Reset Controls	AHU-1

P. DECLARATION OF REQUIRED CERTIFICATES OF VERIFICATION	
There are no NRCCV forms required for this project.	

Q. MANDATORY MEASURES DOCUMENTATION LOCATION	
This table is used to indicate where mandatory measures are documented in the plan set or construction documentation.	
01	02
Compliance with Mandatory Measures documented through MCH Mandatory Measures Note Block	Yes
	Plan sheet or construction document location
	MWD

Generated Date/Time:		Documentation Software: Energy Code Ace	
CA Building Energy Efficiency Standards - 2022 Nonresidential Compliance		Compliance ID: 247887-0125-0004	
Report Version: 2022.0.000		Report Generated: 2025-01-15 11:28:29	
Schema Version: rev 20220301			

STATE OF CALIFORNIA		CALIFORNIA ENERGY COMMISSION	
Mechanical Systems			
CERTIFICATE OF COMPLIANCE			
This document is used to demonstrate compliance for mechanical systems that are within the scope of the permit application and are demonstrating compliance using the prescriptive path outlined in 140.4, or 141.0(b)(2) for alterations.			
Project Name: Merced College - Admin Multi-Zone Replacement		Report Page: (Page 2 of 10)	NRCC-MCH-4
Project Address:		Date Prepared: 2025-01-15T14:28:21-05:00	

C. COMPLIANCE RESULTS											
Table C will indicate if the project data input into the compliance document is compliant with mechanical requirements. This table is not editable by the user. If this table says "DOES NOT COMPLY" or "COMPLIES with Exceptional Conditions" refer to Table D, or the table indicated as not compliant for guidance.											
01 02 03 04 05 06 07 08 09											
System		Pumps	Fan/Economizers	System Controls	Terminal Box Controls	Distribution	Cooling Towers	Compliance Results			
110.1, 110.2, 140.4, 170.2(c)		140.4(c), 170.2(c)	140.4(c), 170.2(c)	110.2, 120.2, 140.4(f), 170.2(c)	120.1, 160.2, 140.4(f), 170.2(c)	120.3, 140.4(f), 160.2, 160.3	110.2(c)(2)				
(See Table F)		(See Table G)	(See Table H)	(See Table I)	(See Table J)	(See Table K)	(See Table L)	(See Table M)			
Yes		AND	Yes	AND	Yes	AND	Yes	AND	COMPLIES with Exceptional Conditions		
Mandatory Measures Compliance (See Table Q for Details)											
COMPLIES											

D. EXCEPTIONAL CONDITIONS	
This table is auto-filled with uneditable comments because of selections made or data entered in tables throughout the form.	
Transfer air is being used in at least one zone to meet minimum ventilation requirements. See Table J for details. Transfer air must be designed per §120.1(a) for air classification and recirculation limitations and be documented within construction documents.	

E. ADDITIONAL REMARKS	
This table includes remarks made by the permit applicant to the Authority Having Jurisdiction.	

F. HVAC SYSTEM SUMMARY (DRY & WET SYSTEMS)					
Space Conditioning System Information					
01	02	03	04	05	06
System Name	Quantity	System Serving	System Status	Space Type	Utilizing Recovered Heat
AHU-1	1	Single zone	Yes	Alteration	☐

Generated Date/Time:		Documentation Software: Energy Code Ace	
CA Building Energy Efficiency Standards - 2022 Nonresidential Compliance		Compliance ID: 247887-0125-0004	
Report Version: 2022.0.000		Report Generated: 2025-01-15 11:28:29	
Schema Version: rev 20220301			

STATE OF CALIFORNIA		CALIFORNIA ENERGY COMMISSION	
Mechanical Systems			
CERTIFICATE OF COMPLIANCE			
This document is used to demonstrate compliance for mechanical systems that are within the scope of the permit application and are demonstrating compliance using the prescriptive path outlined in 140.4, or 141.0(b)(2) for alterations.			
Project Name: Merced College - Admin Multi-Zone Replacement		Report Page: (Page 3 of 10)	NRCC-MCH-4
Project Address:		Date Prepared: 2025-01-15T14:28:21-05:00	

H. FAN SYSTEMS & AIR ECONOMIZERS													
This table is used to demonstrate compliance with prescriptive requirements found in 140.4(c), 140.4(d), 140.4(m), 170.2(c)(3), and 170.2(c)(4) for fan systems. Fan systems serving only process loads are exempt from these requirements and do not need to be included in Table H.													
01 02 03 04 05 06 07 08 09 10 11													
System Name		AHU-1	Quantities	1	Fan System Status	New	System Zoning	Multi-Zone VAV Systems	Design	Water Gauge (in)	Component Allowance (watt/cfm)	Fan Allowance (watt/cfm)	Differential Temperature
Fan Name or Item Tag		Fan Type	Qty	Component	Airflow through Component (ft³)	Water Gauge (in)	Component Allowance (watt/cfm)	Fan Allowance (watt/cfm)	Design Electrical Input Power Method	Motor Nameplate Horsepower	Fan Electrical Input Power (kW)		
AHU-1		Supply	4	Hydronic/DX cooling coil or heat pump coil	100	0.105							
				Gas heat	100	0.07							
				MERV 13-16 Filter downstream of thermal conditioning equipment	100	0.176	0.491	Manufacturer provided			3.25		
				Economizer Return Damper	100	0.035							
				MERV 13-16 Filter upstream of thermal conditioning equipment	100	0.105							
Supply Fan Base Allowance (watt/cfm)		0.413		Exhaust/Return/Relief/Transfer Fan Base Allowance (watt/cfm)	0	Fan System Allowance (kW)	29.93	Fan System Electrical Input Power (kW)	13				

I. SYSTEM CONTROLS											
This table is used to demonstrate compliance with mandatory controls in 110.2 and 120.2 and prescriptive controls in 140.4(f) and (h), 170.2(c)(4D) 170.2(c)(4) or requirements in 141.0(b)(2), 180.2(b)(2) for altered space conditioning systems.											
01 02 03 04 05 06 07 08 09 10											
System Name		AHU-1	Conditioned Floor Area (ft²)	10157	Isolation	120.2(b), 120.2(b)(1), 120.2(b)(2), 120.2(b)(3),120.2(b)(468), 120.2					